


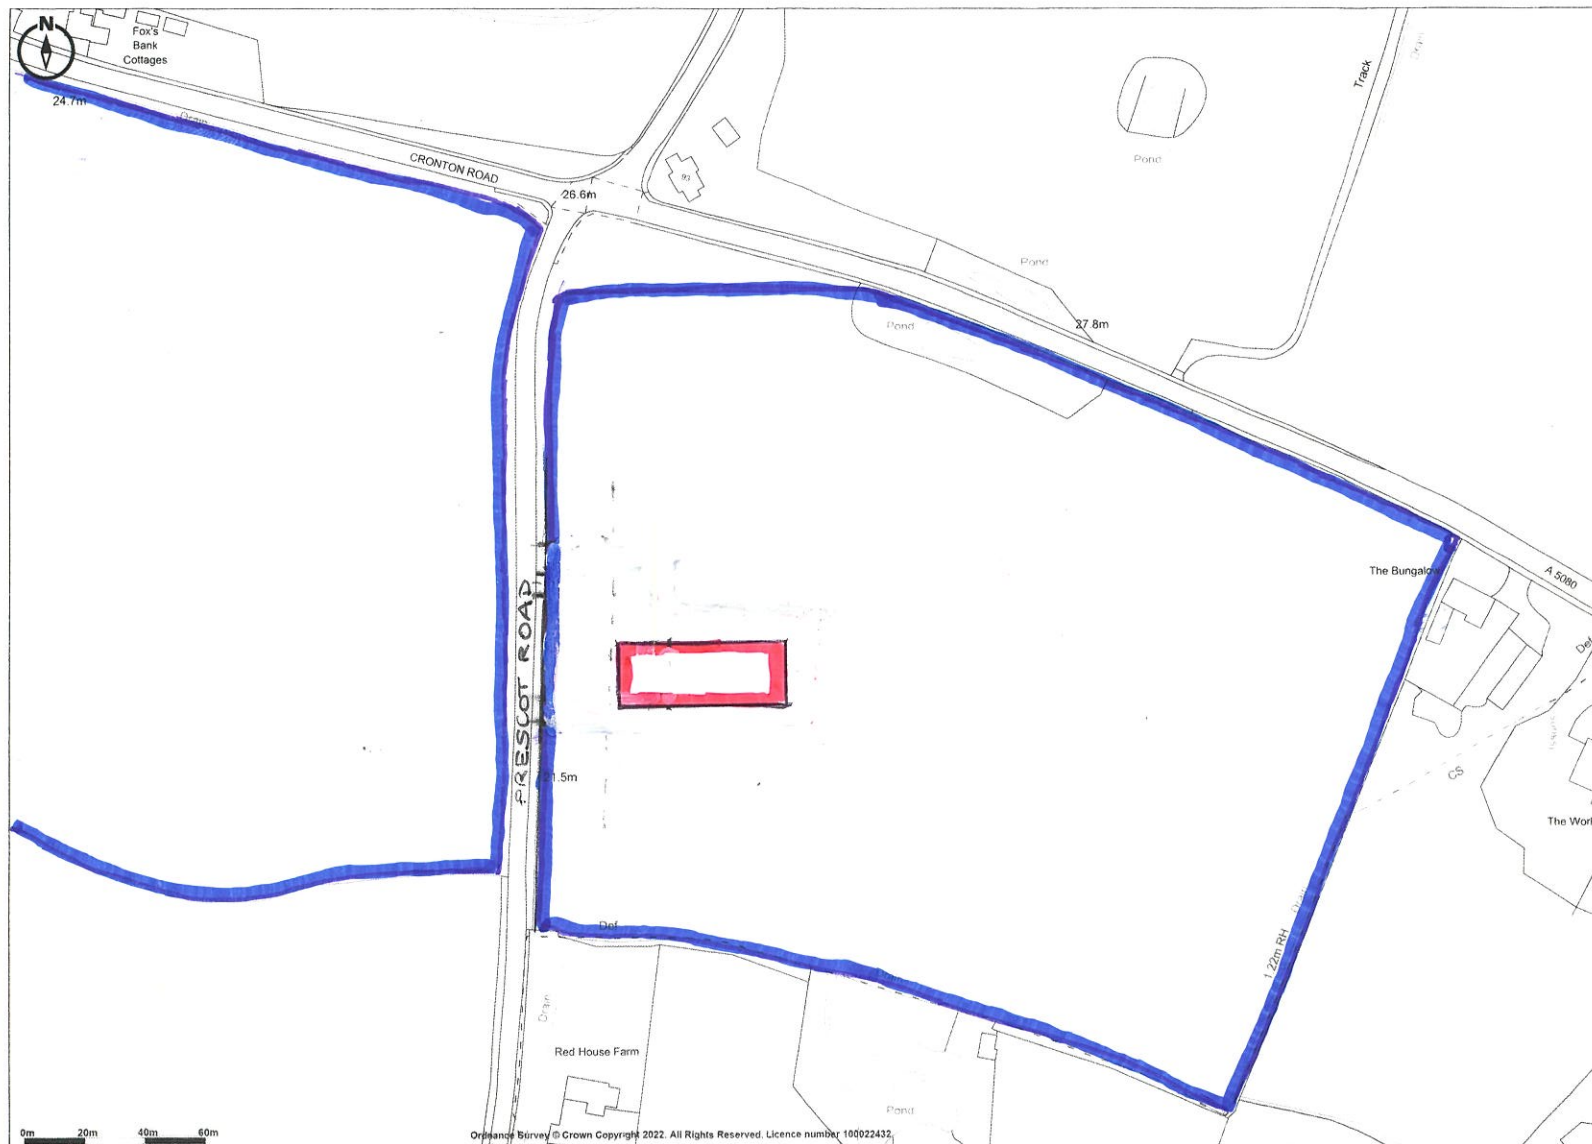

Promap
● LANDMARK INFORMATION

Ordnance Survey © Crown Copyright 2022. All Rights Reserved.
Licence number 100022432
Plotted Scale - 1:2500, Paper Size - A4

SCALE 1:2500@A4

30/9/22