
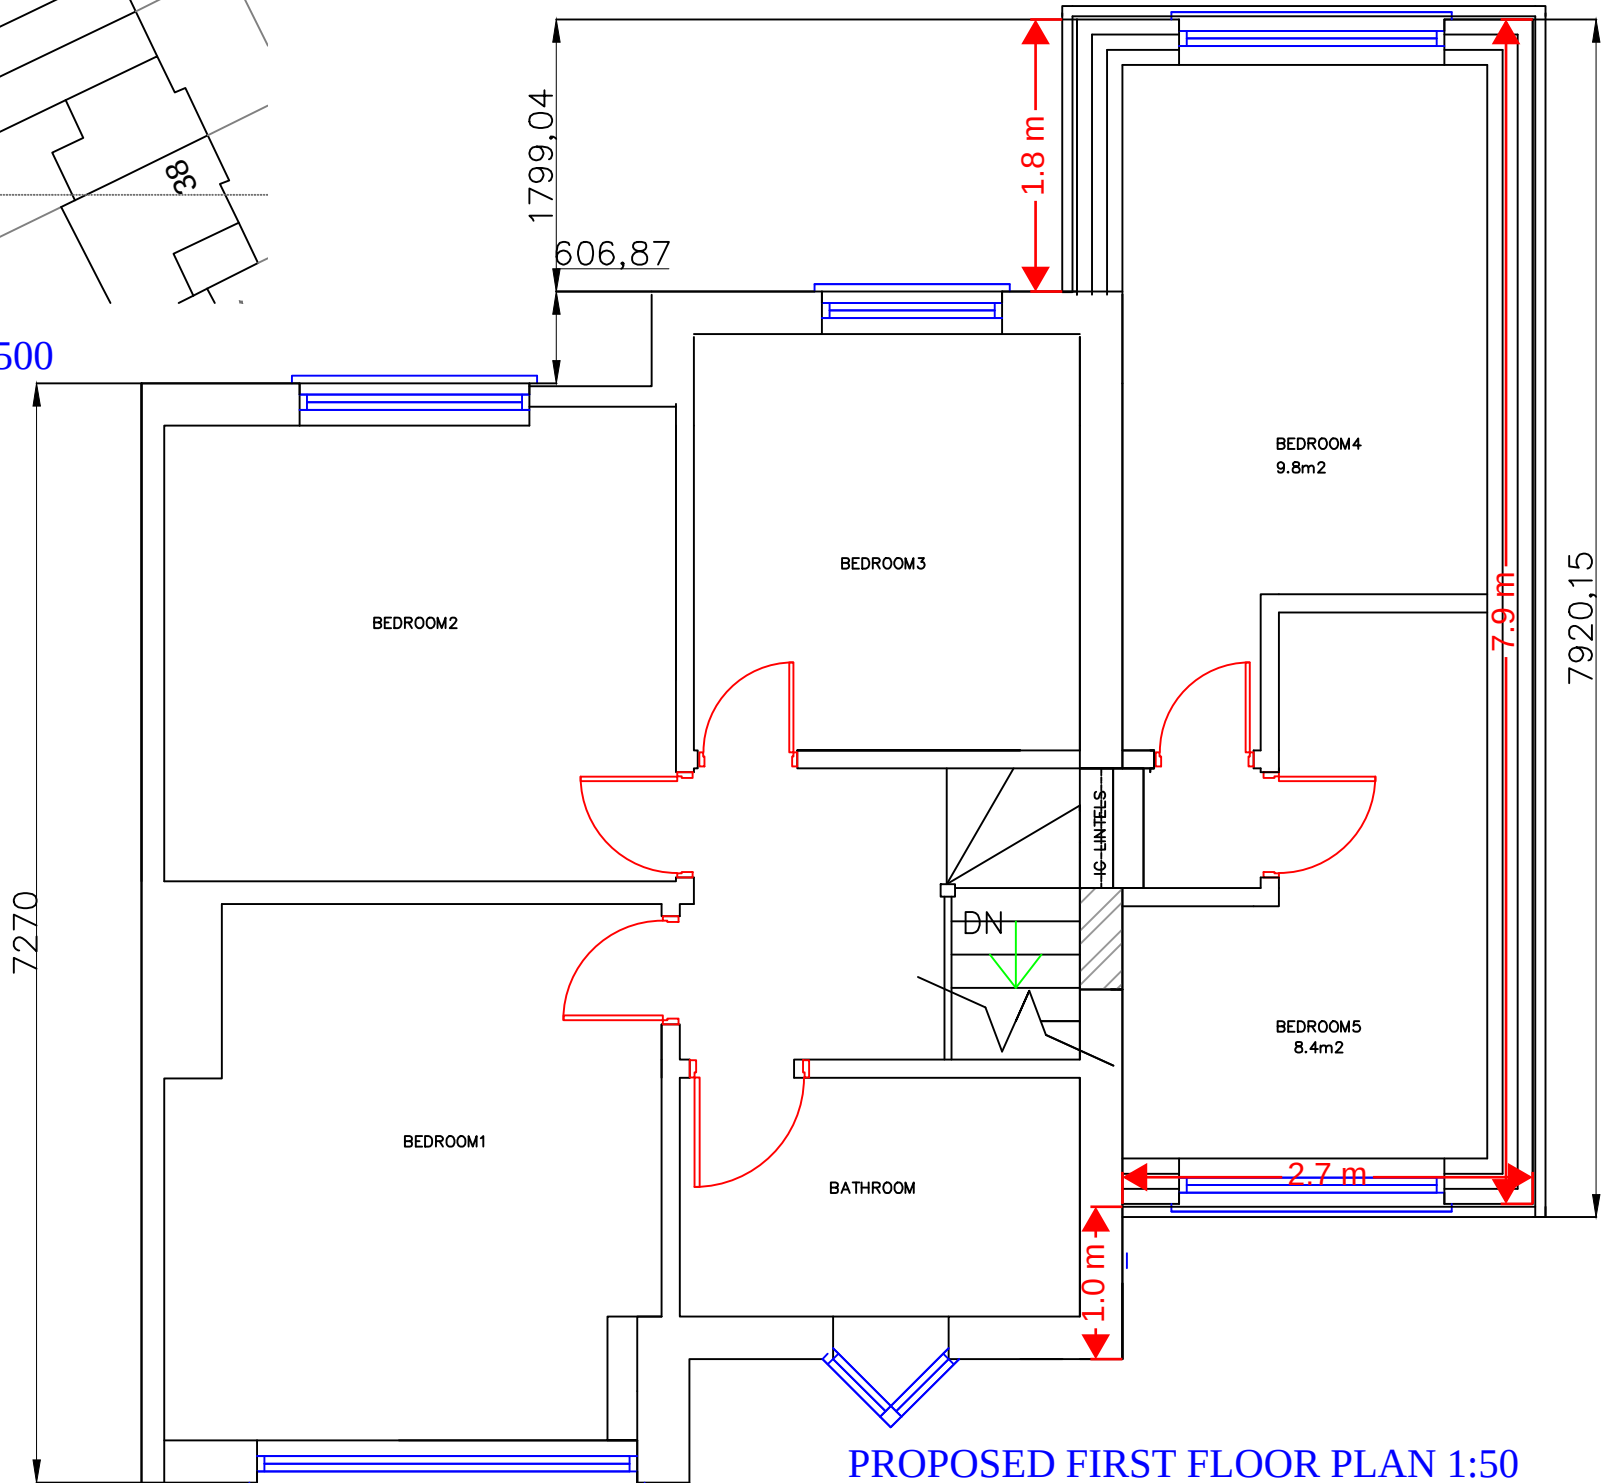
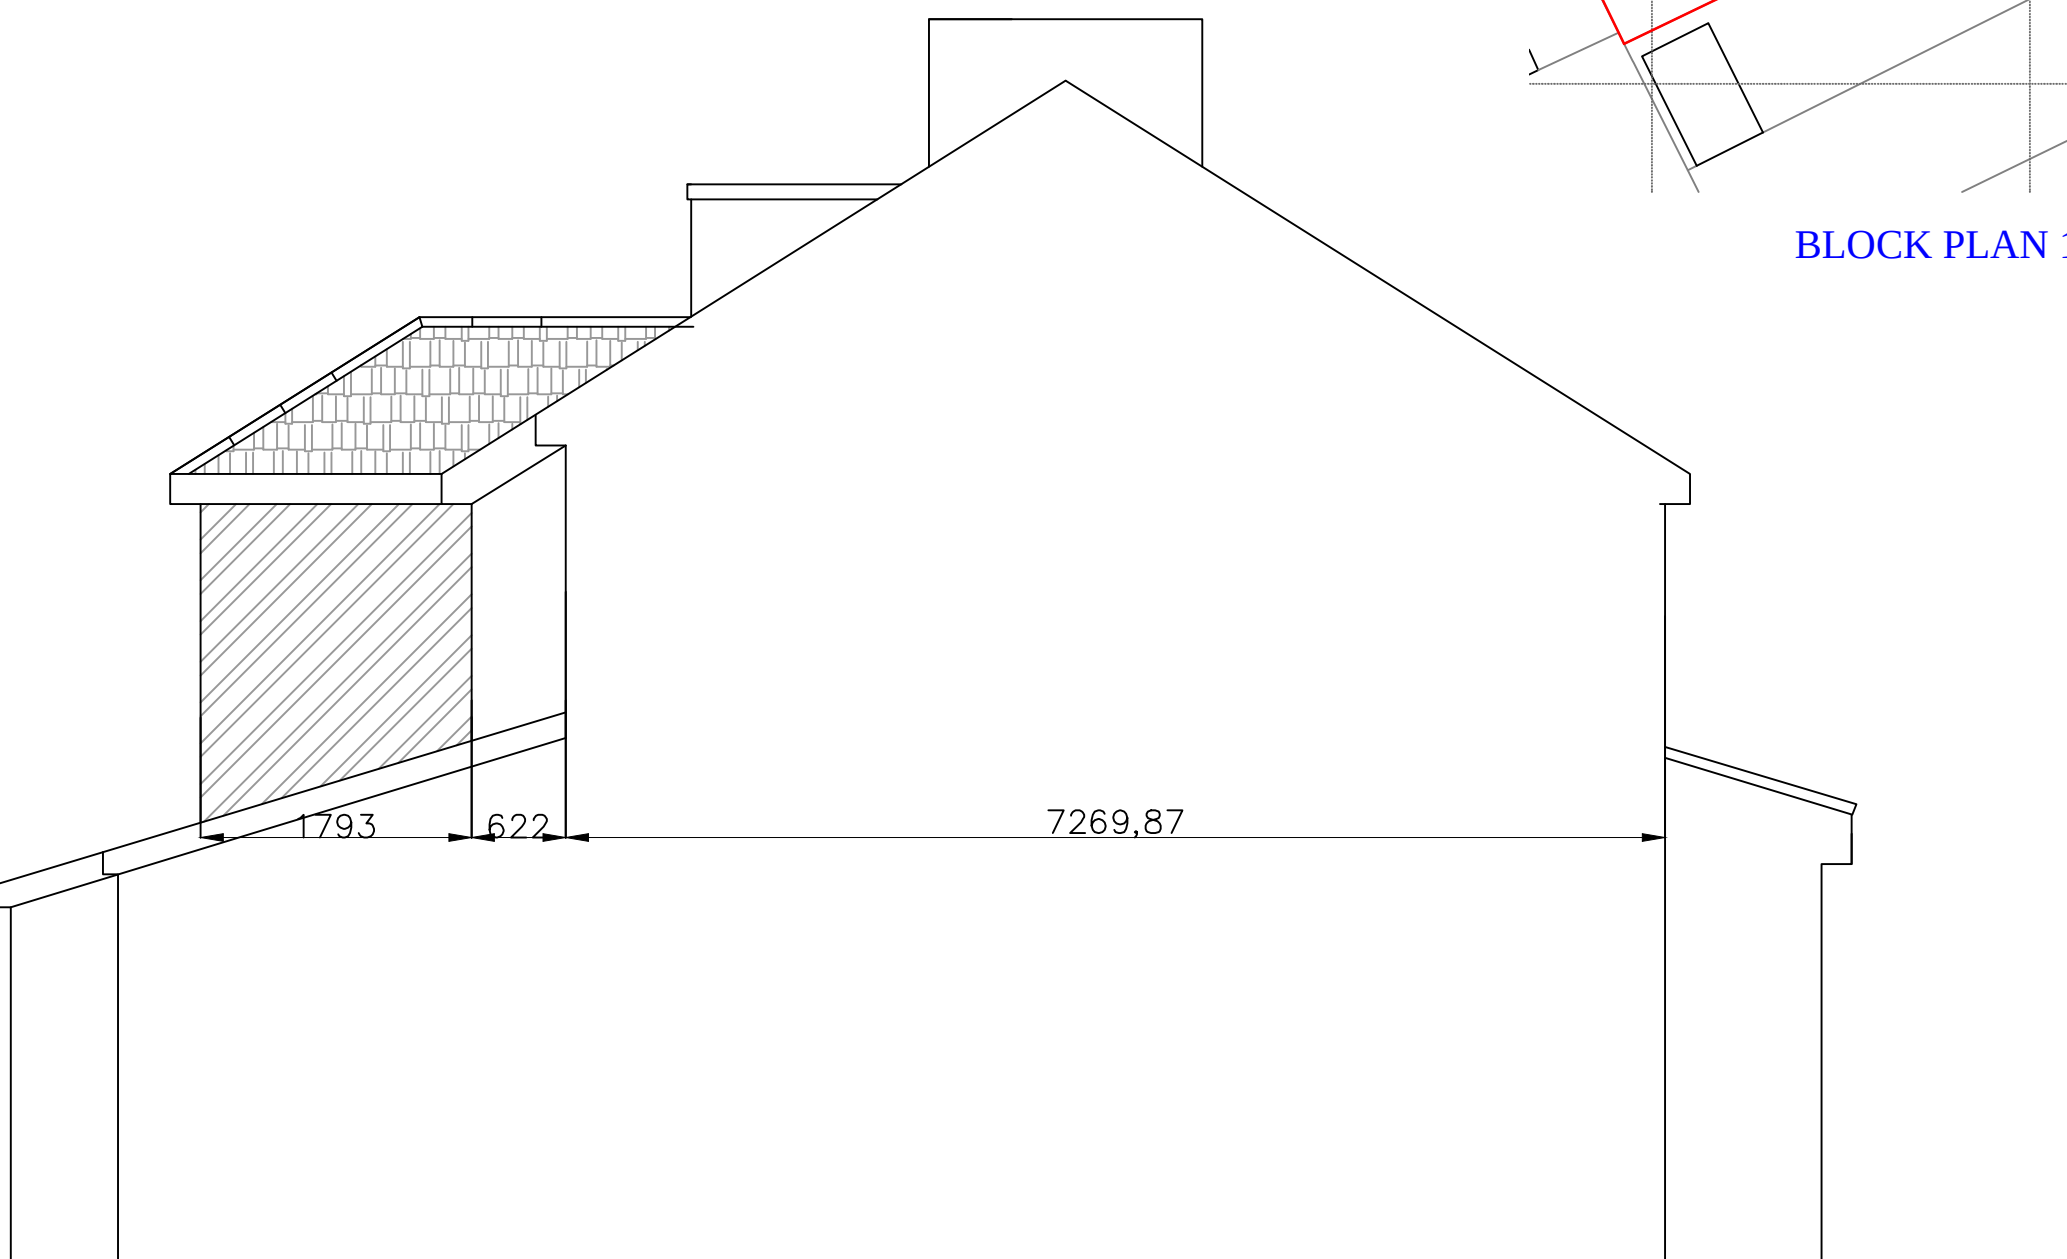
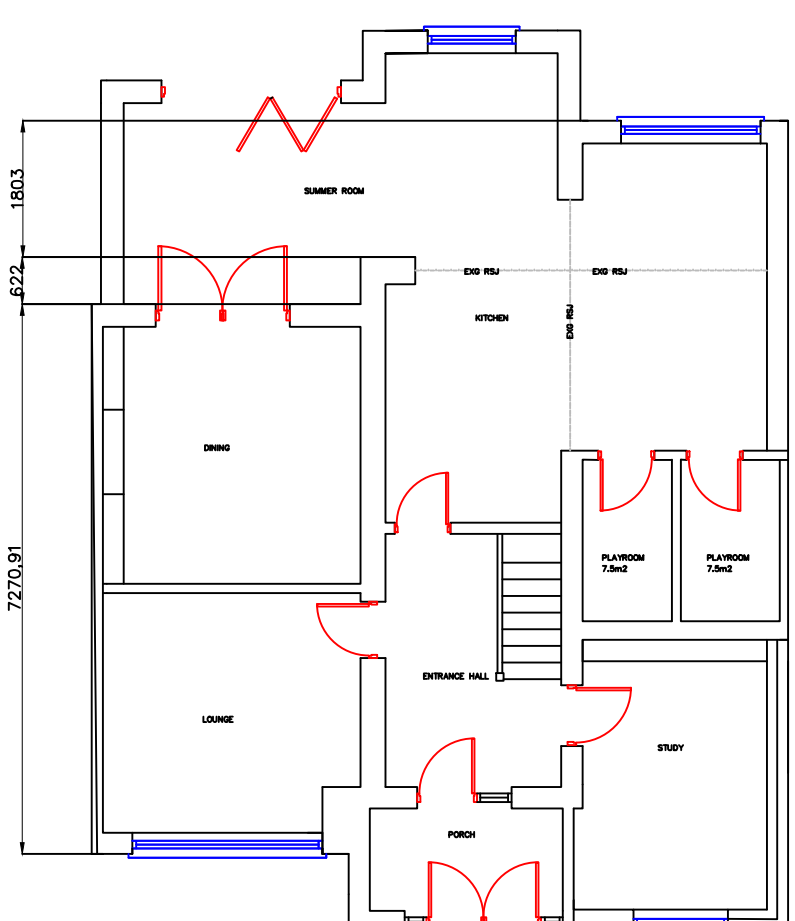
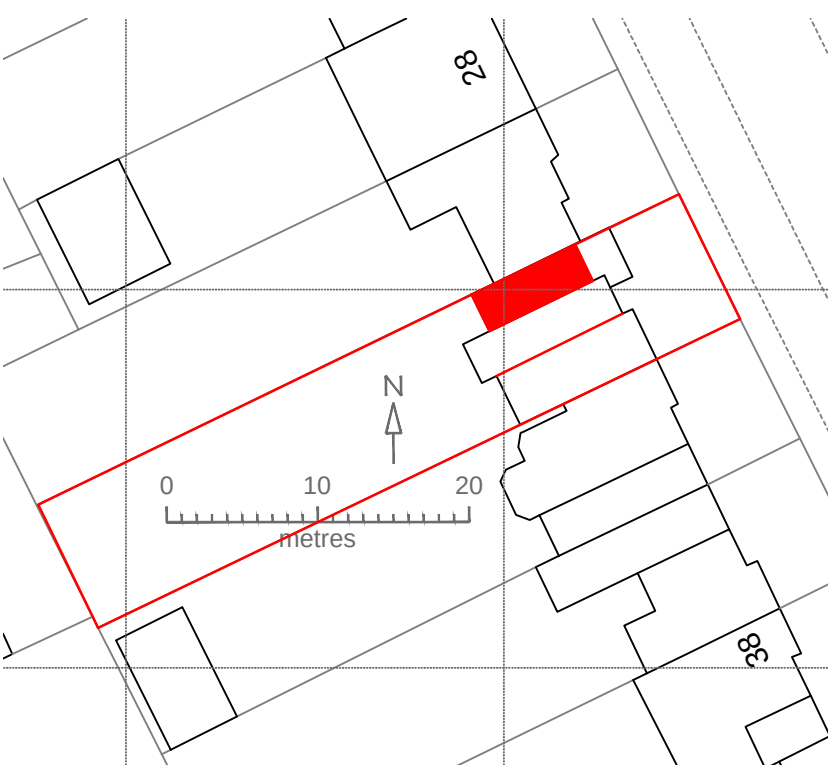
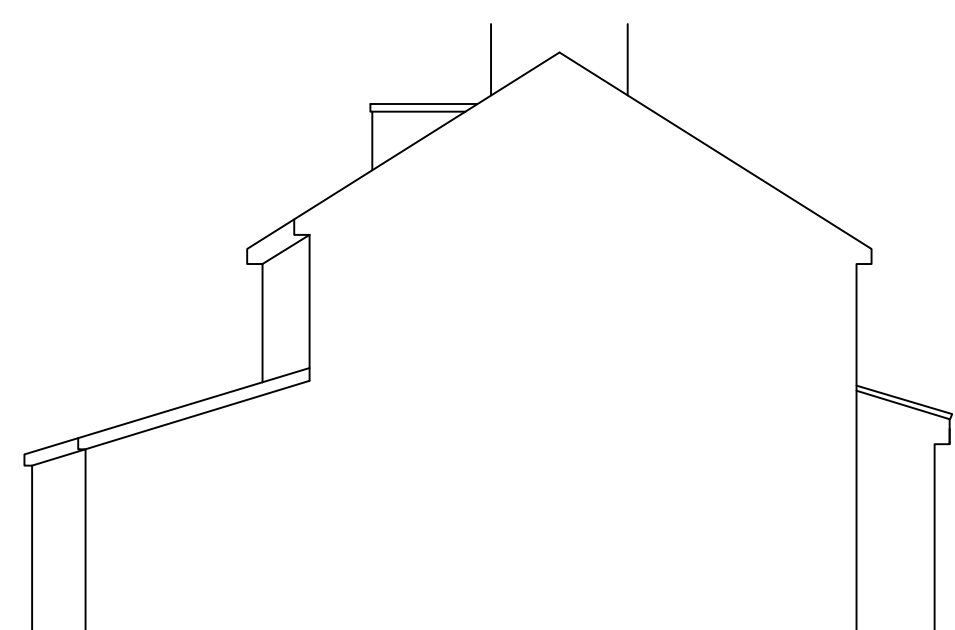
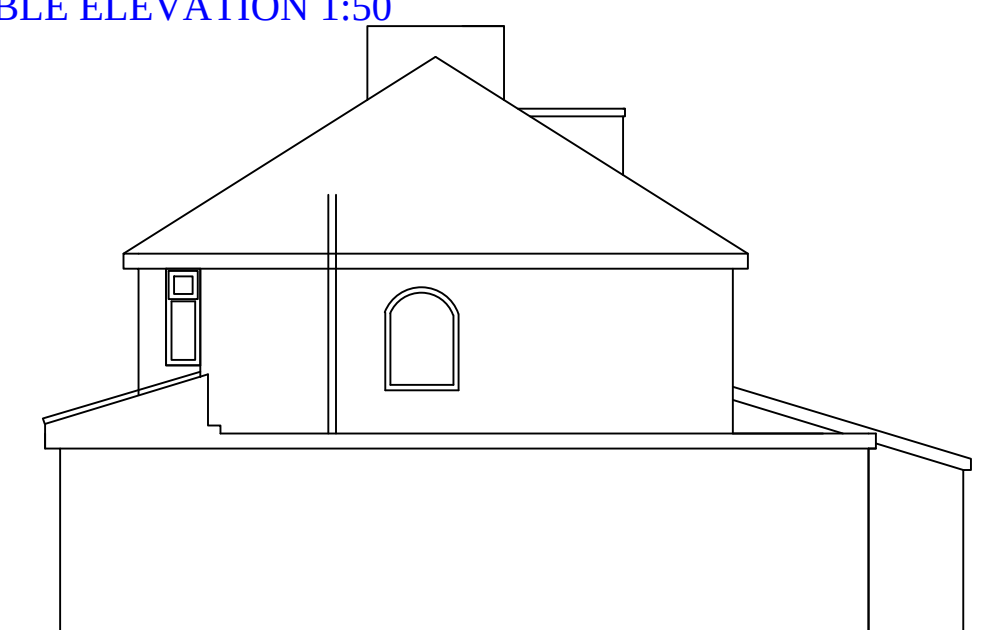
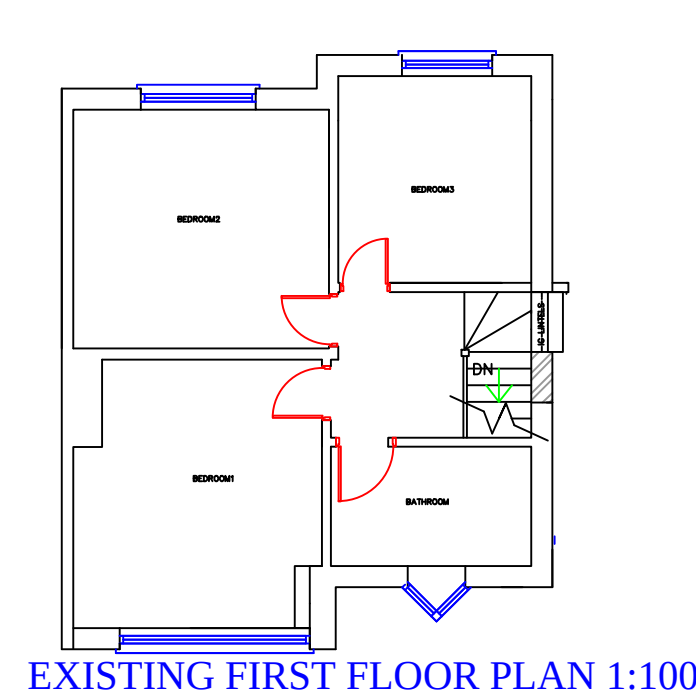


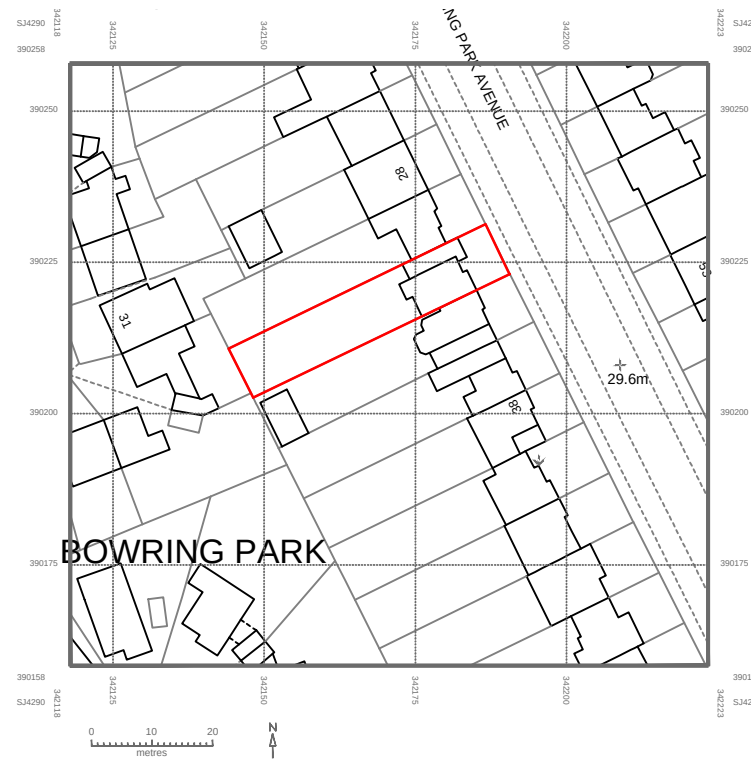

General Notes		
1 to 50 metres		
10		
0		
1 to 100 metres		
10		
0		
No.	Revision/Issue	Date

FIRST FLOOR EXTENSION TO SIDE

Project Name and Address
32 BOWRING PARK AV.
L16 2NJ

Project	BOWR	Sheet
Date	MAR22	1
Scale	1:50 1:100 1:500 1:1250	