


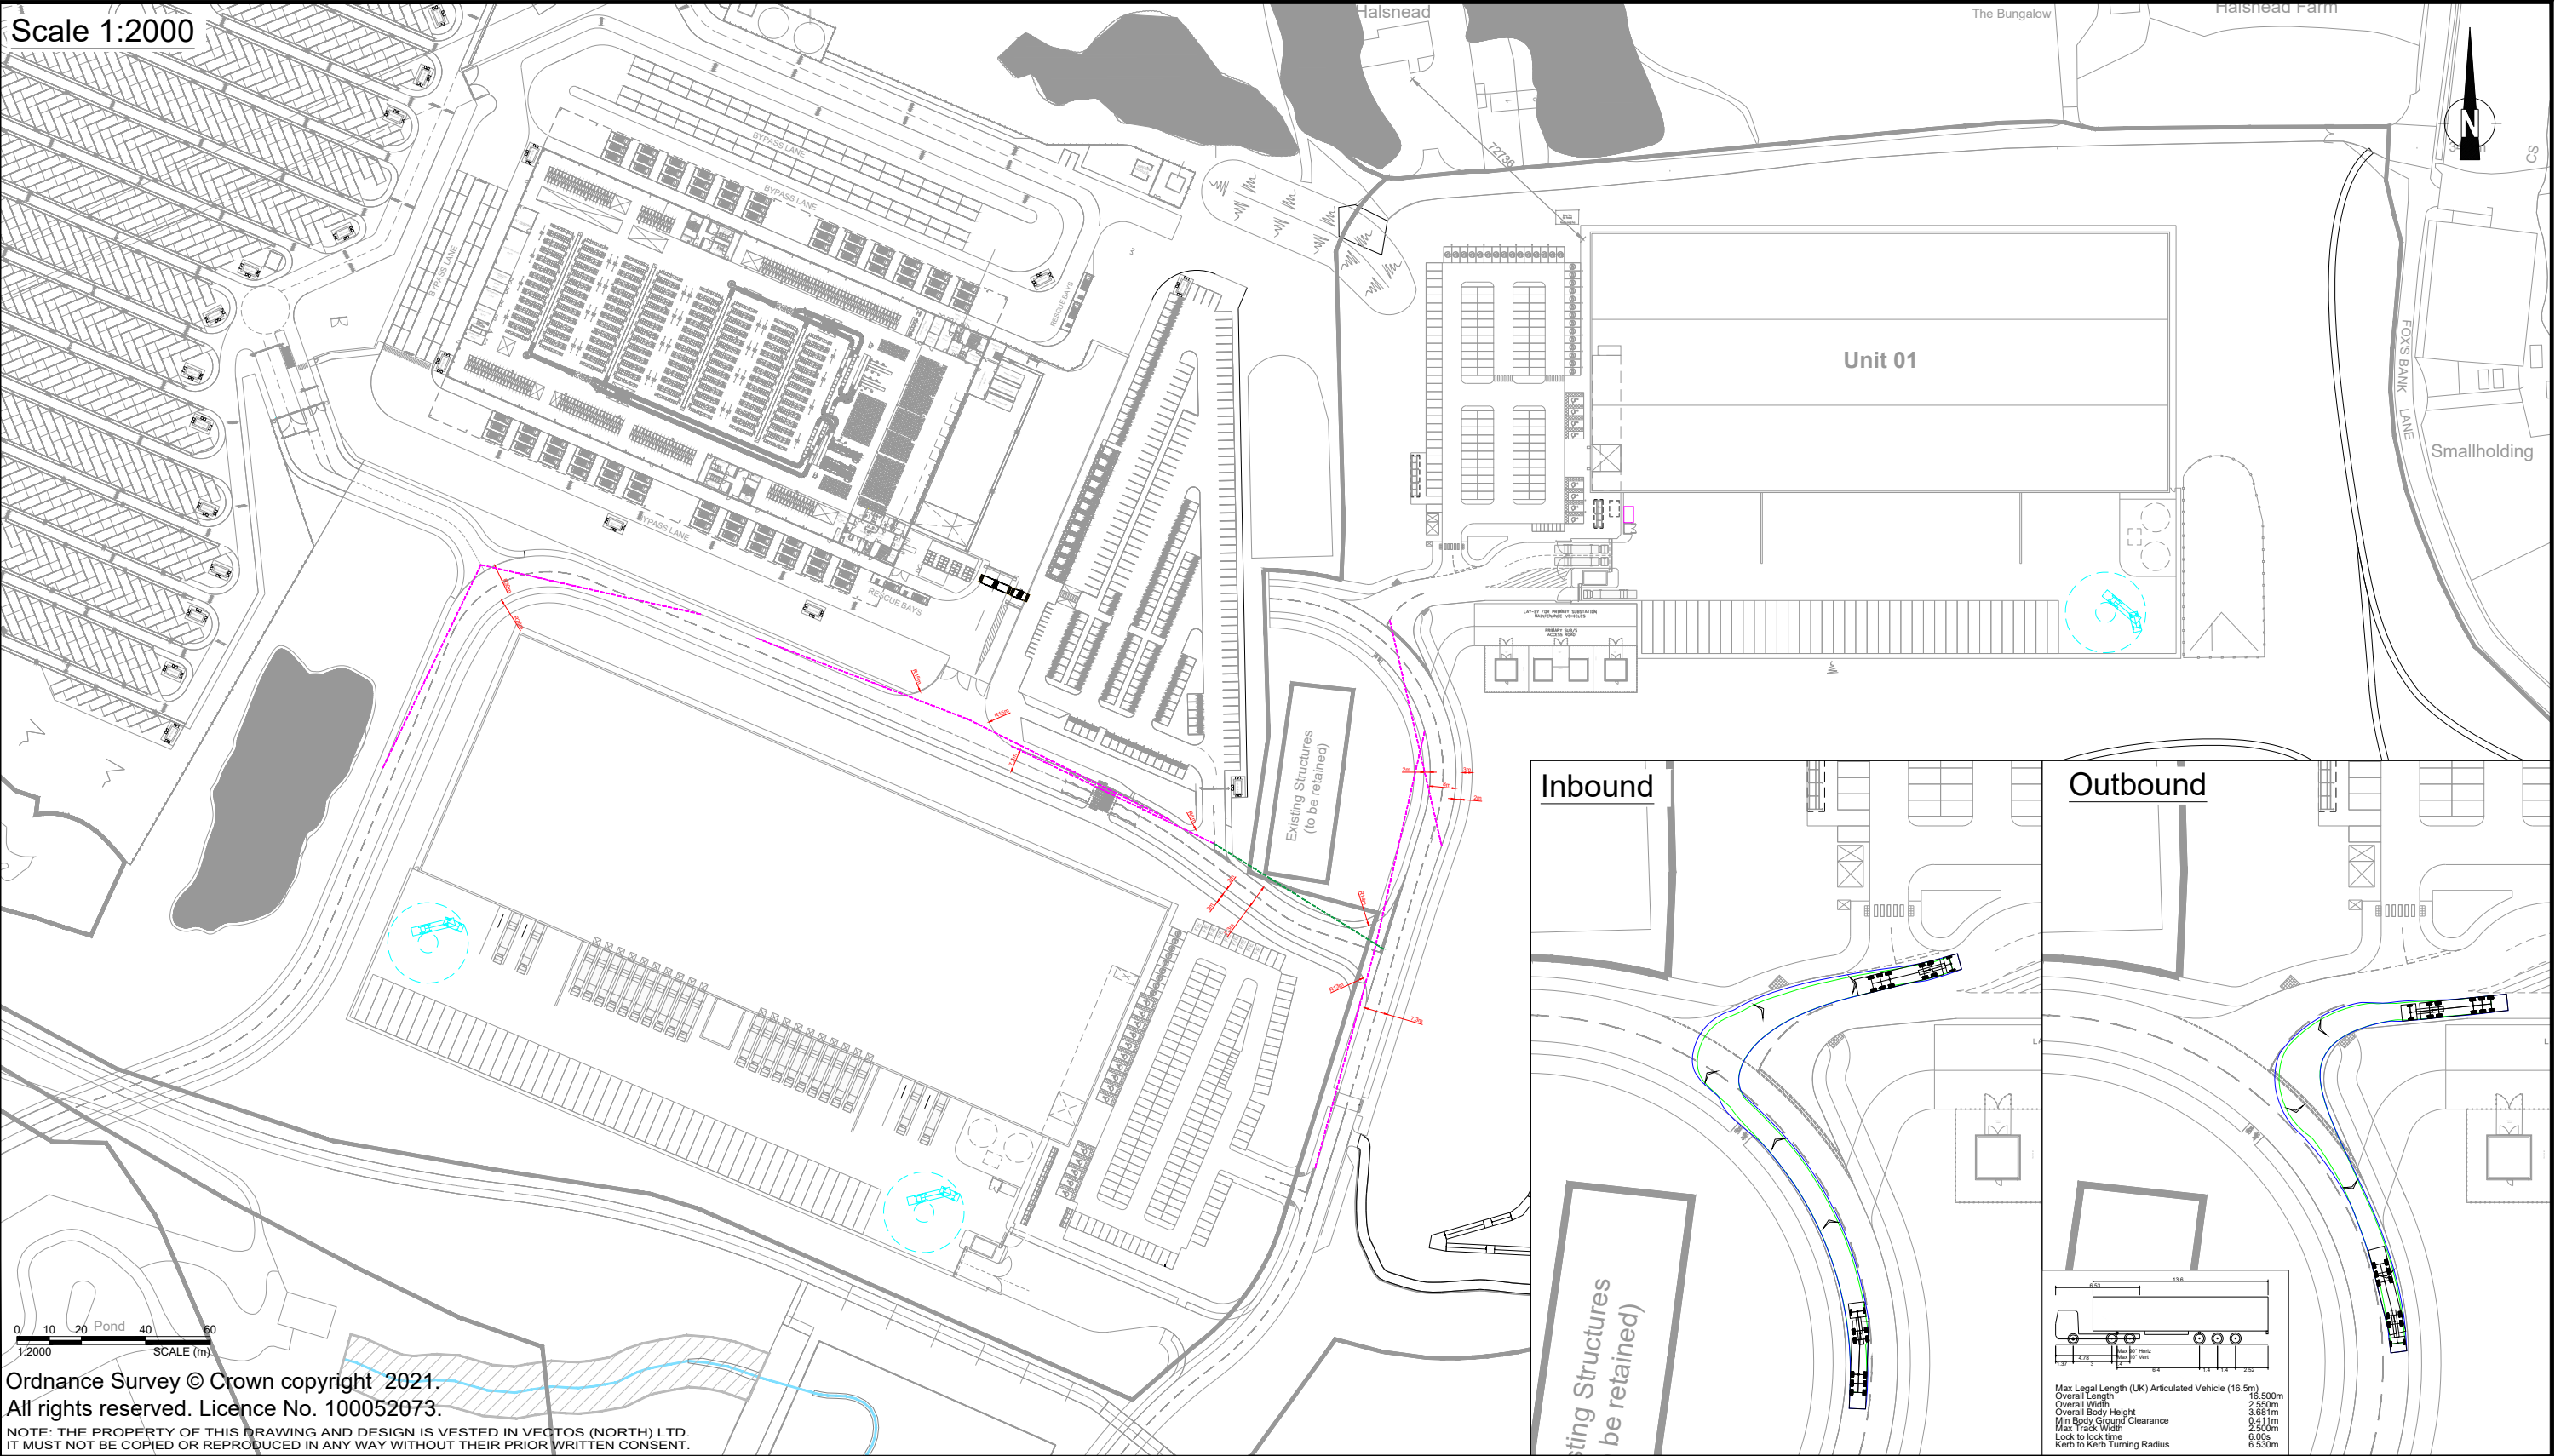

REV.	DETAILS	DRAWN	CHECKED	DATE
A	Updated Site Layout	DJR	PT	11.11.21
B	Updated Site Layout	DJR	PT	01.12.21
C	Updated Site Layout	DJR	PT	17.12.21
D	Amendments Made to Drawing	WD	PT	05.05.22
E	Amendments Made to Drawing	WD	PT	27.05.22
F	Updated Site Layout	DJR	PT	18.11.22
G	Updated Site Layout	WD	PT	15.05.23

Notes:

- This is not a construction drawing and is intended for illustrative purposes only.
- White lining is indicative only.

Key:

- Visibility splay at junction - 2.4m x 70m for a 30mph road speed in accordance with DMRB CD109
- Max visibility splay to the adjacent junction - 2.4m x 62m

Cronton Colliery, Knowsley Reserved Matters 1

Proposed Access Road and Junction Arrangement for Unit 2

DRAWN: DJR

CHECKED: TR

DATE: 15.10.2021

SCALES: 1:1000 at A3 - Unless Shown

Tritax Symmetry

vectos.

4th Floor Oxford Place, 61 Oxford Street, Manchester, M1 6EQ
0161 228 1008 e: manchester@vectos.co.uk

DRAWING NUMBER: VN212041-D100

REVISION: G