


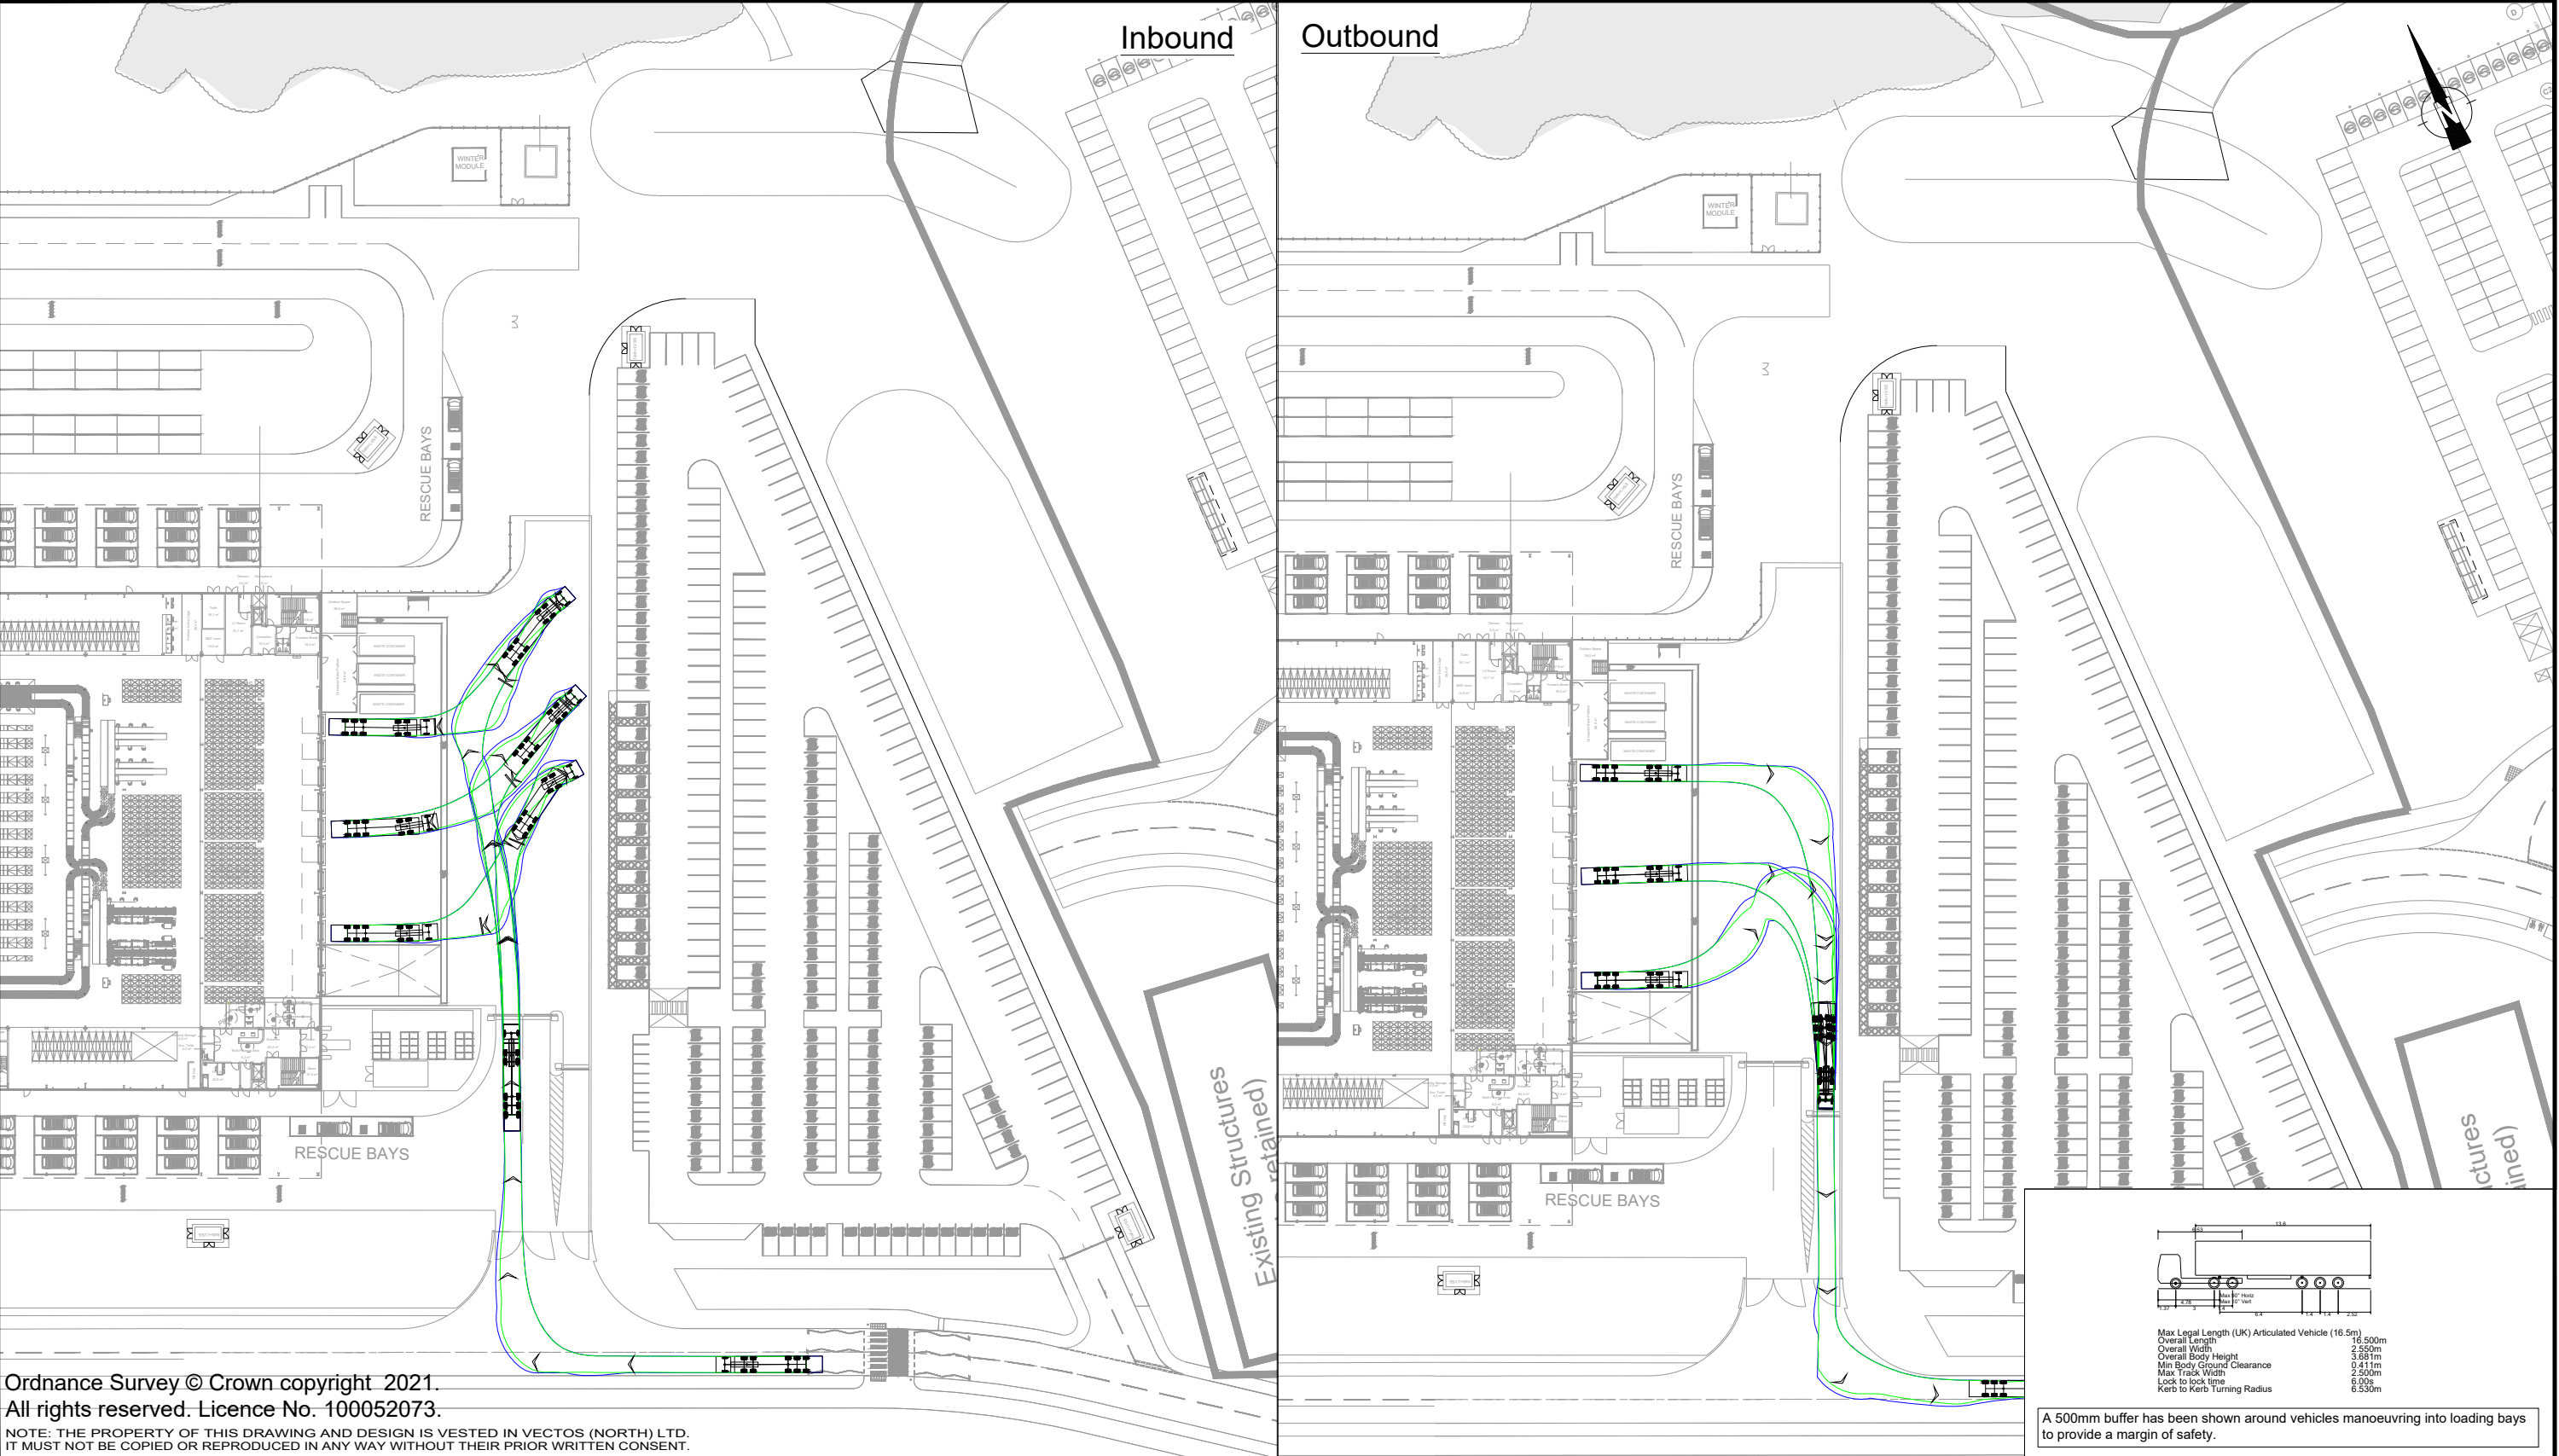

Ordnance Survey © Crown copyright 2021.
All rights reserved. Licence No. 100052073.
NOTE: THE PROPERTY OF THIS DRAWING AND DESIGN IS VESTED IN VECTOS (NORTH) LTD.
IT MUST NOT BE COPIED OR REPRODUCED IN ANY WAY WITHOUT THEIR PRIOR WRITTEN CONSENT.

REV.	DETAILS	DRAWN	CHECKED	DATE
A	Updated Site Layout	DJR	PT	11.11.21
B	Updated Site Layout	DJR	PT	01.12.21
C	Updated Site Layout	DJR	PT	17.12.21
D	Amendments Made to Drawing	WD	PT	27.05.22
E	Updated Site Layout	DJR	PT	18.11.22
F	Updated Site Layout	WD	PT	15.05.23

Notes:

1. This is not a construction drawing and is intended for illustrative purposes only.
2. White lining is indicative only.

Cronton Colliery, Knowsley Reserved Matters 1

Proposed Unit 02 - Swept Path Analysis

Service Yard

16.5m Articulated Vehicle

DRAWN: DJR

CHECKED: TR

DATE: 15.10.2021

SCALES: 1:1000 at A3

Tritax Symmetry

vectos.

4th Floor Oxford Place, 61 Oxford Street, Manchester, M1 6EQ
0161 228 1008 e: manchester@vectos.co.uk

DRAWING NUMBER: VN212041-TR102

REVISION: F