


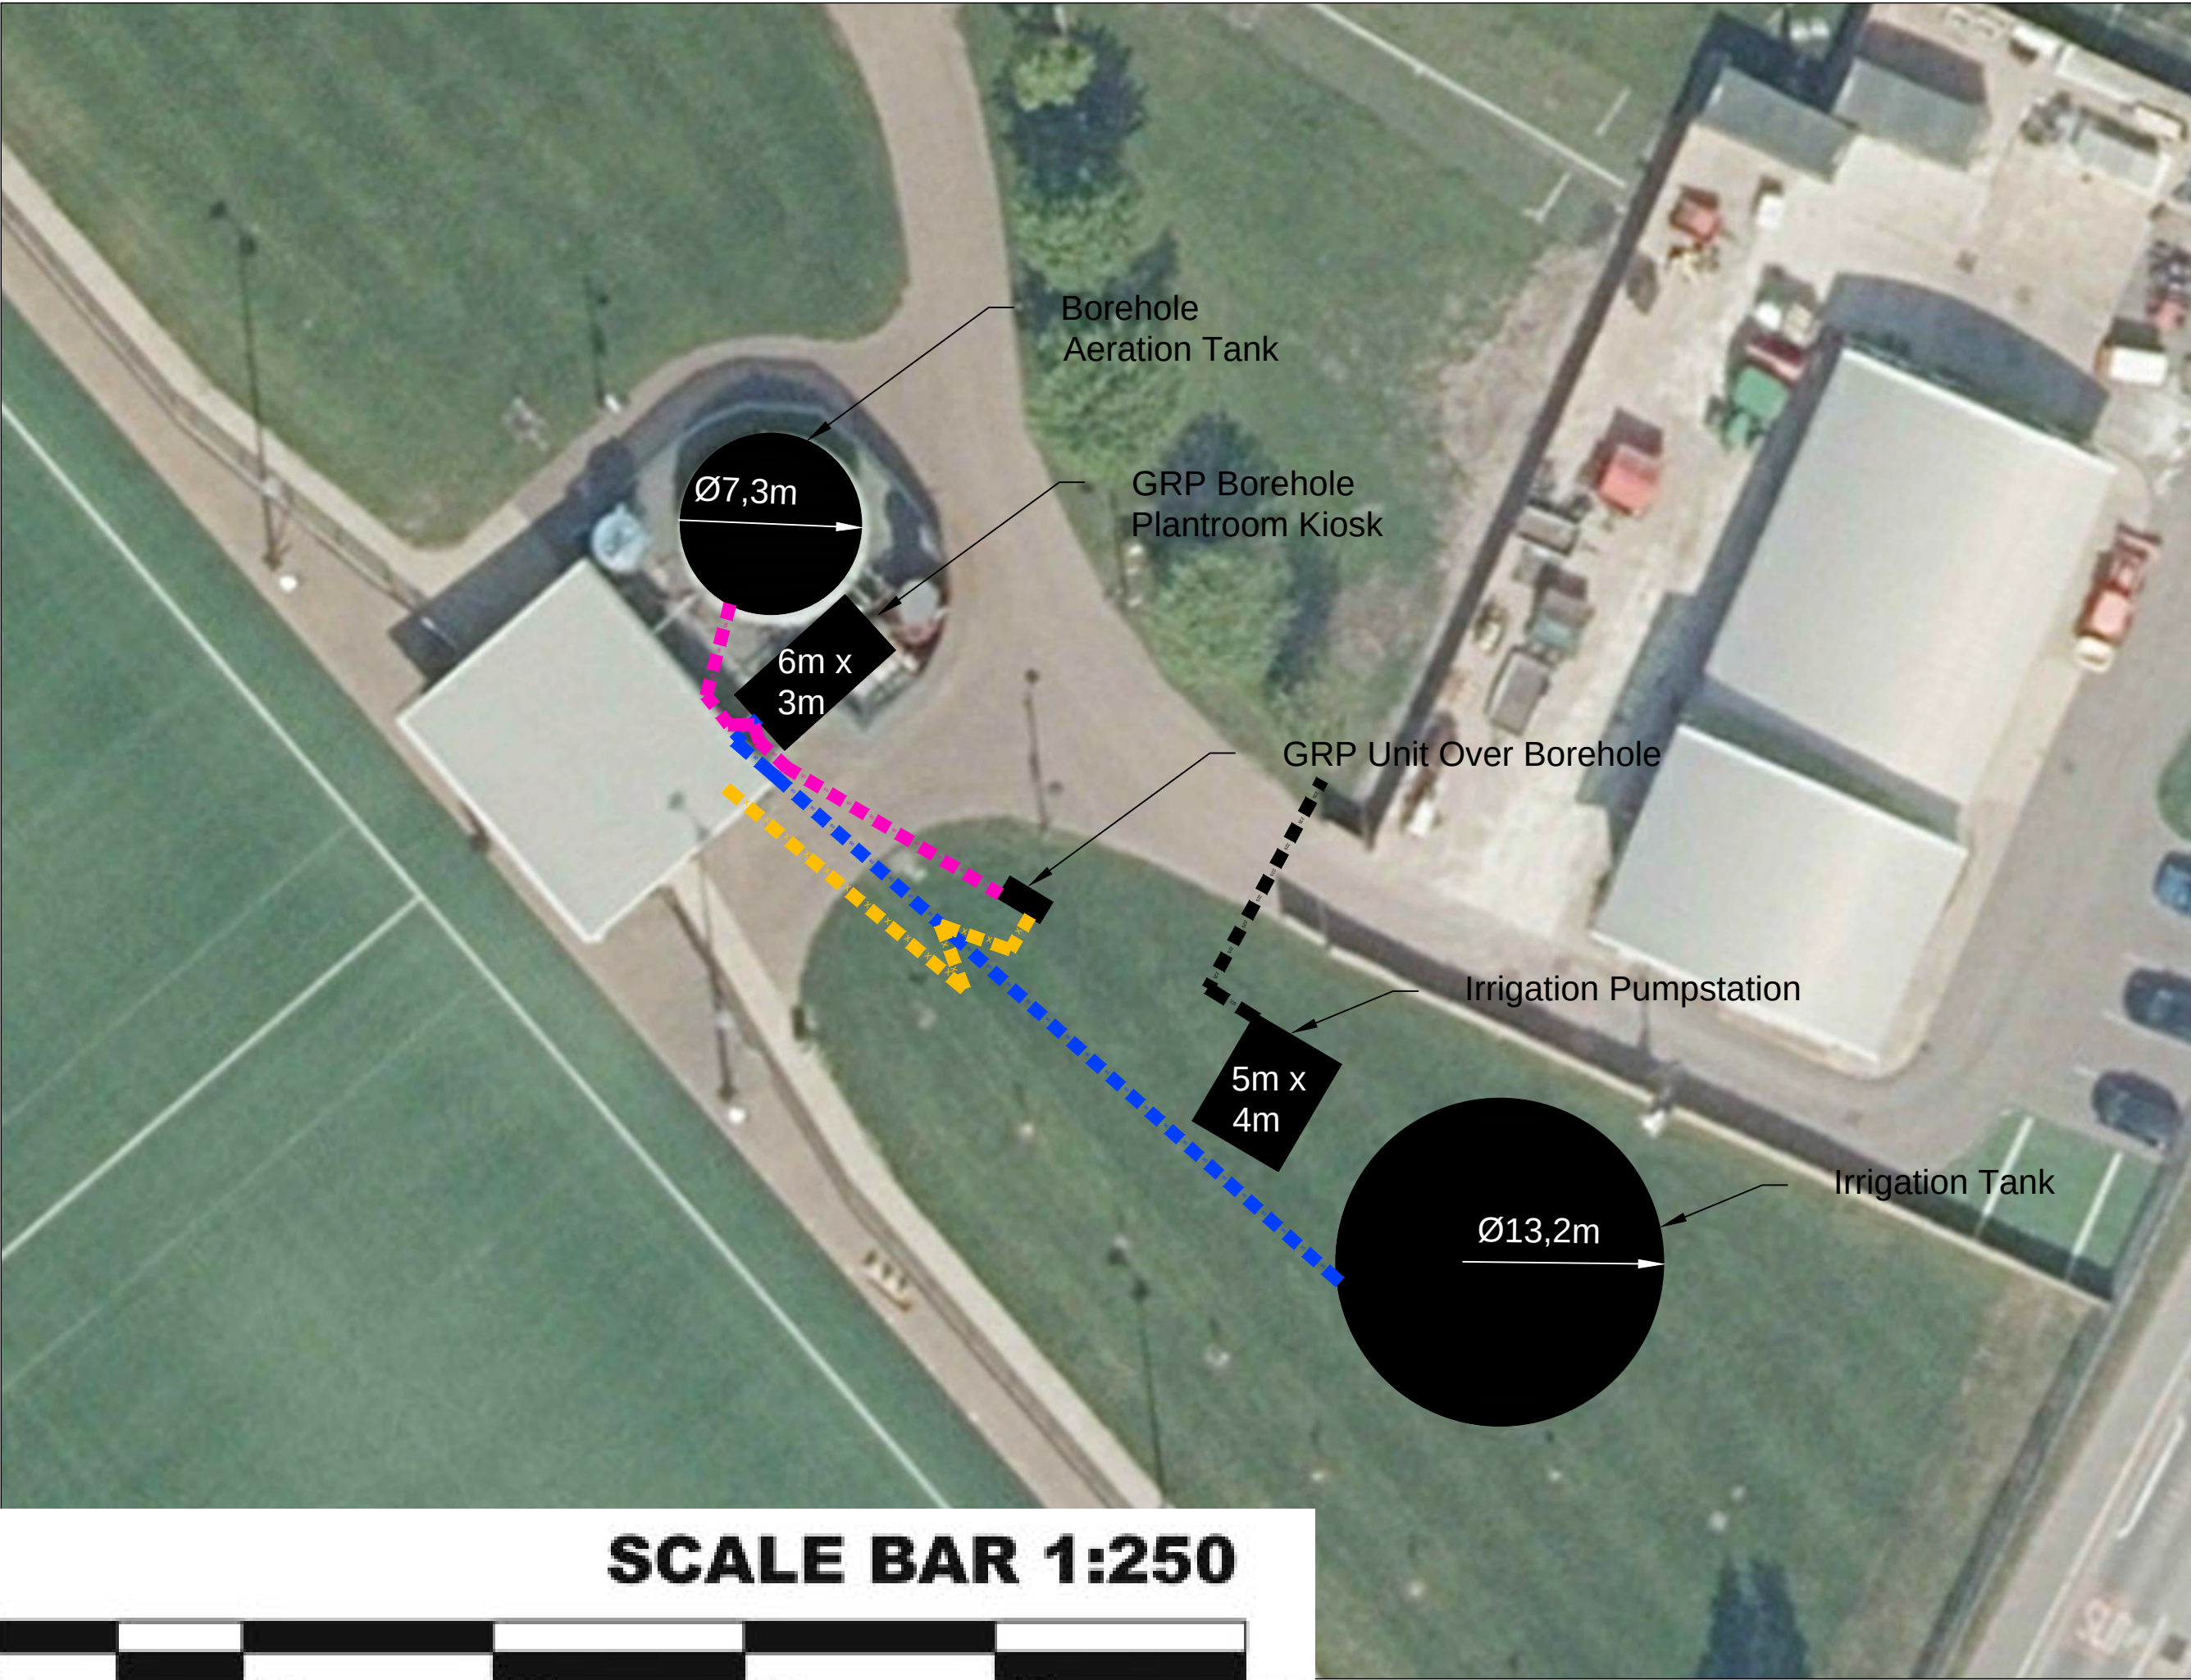

General Notes		
	90mm HPPE Pipework c/w Signal Cable To Transfer Water From Borehole To Tank	
	90mm HPPE Pipework c/w Signal Cable To Transfer Filtered Water Into Tank c/w Power Cable	
	225mm HPPE Irrigation System Pipework c/w Signal Cable	
	Power Cable To Borehole	