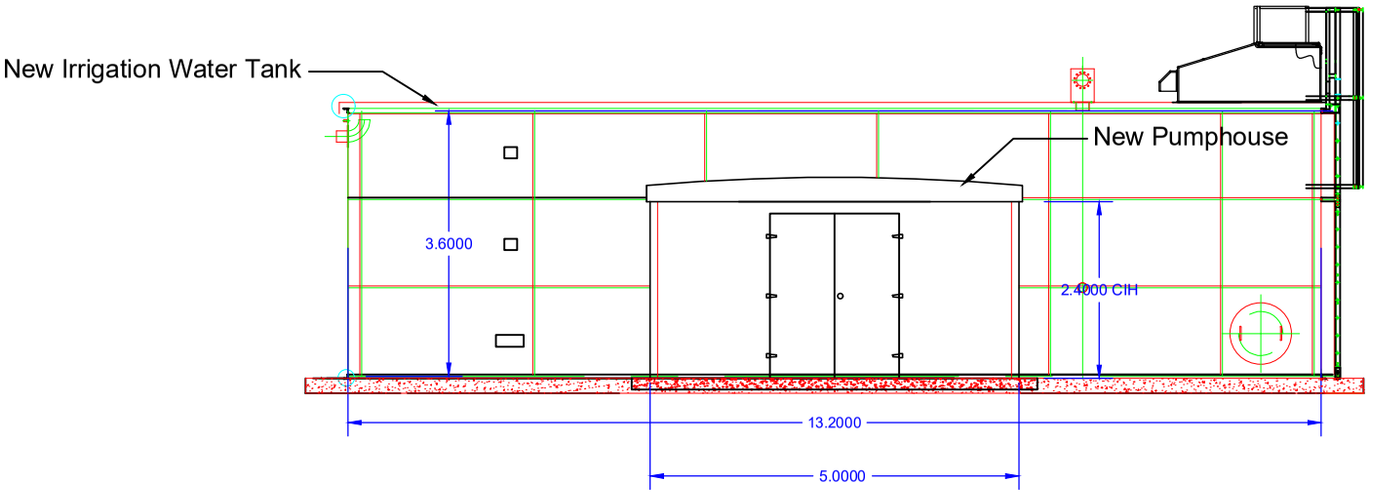


Scale 1:100

0 1 2 3 4 5 10

General Notes

1. Tank colour - Green (colour- BS-14c-39 hollybush/ holly green). Galvanised panels compliant to BS1449, BS2989, and BS729 with green ribbed steel decking sheets to B1449. Capacity 502m³.
2. Pumphouse - green colour GRP enclosure.
3. No imported material used.
4. Water supplied from lake and existing abstraction licence.

No.	Description	Date

irritech limited
Pathe Barn, Othery,
Somerset, TA7 0JF
Tel: 01823 690216
E-Mail: info@irritechlimited.co.uk
http\\: www.irritechlimited.co.uk

Project
Liverpool Football Club

Irrigation Tank / Pumphouse Arrangement Elevation View

Scale at A4	Date
1:100	24.02.21
Drawn / Checked By	**Status**
AH/RD	For Planning
Drawing Number	**Revision Number**
LVP009_A	00