


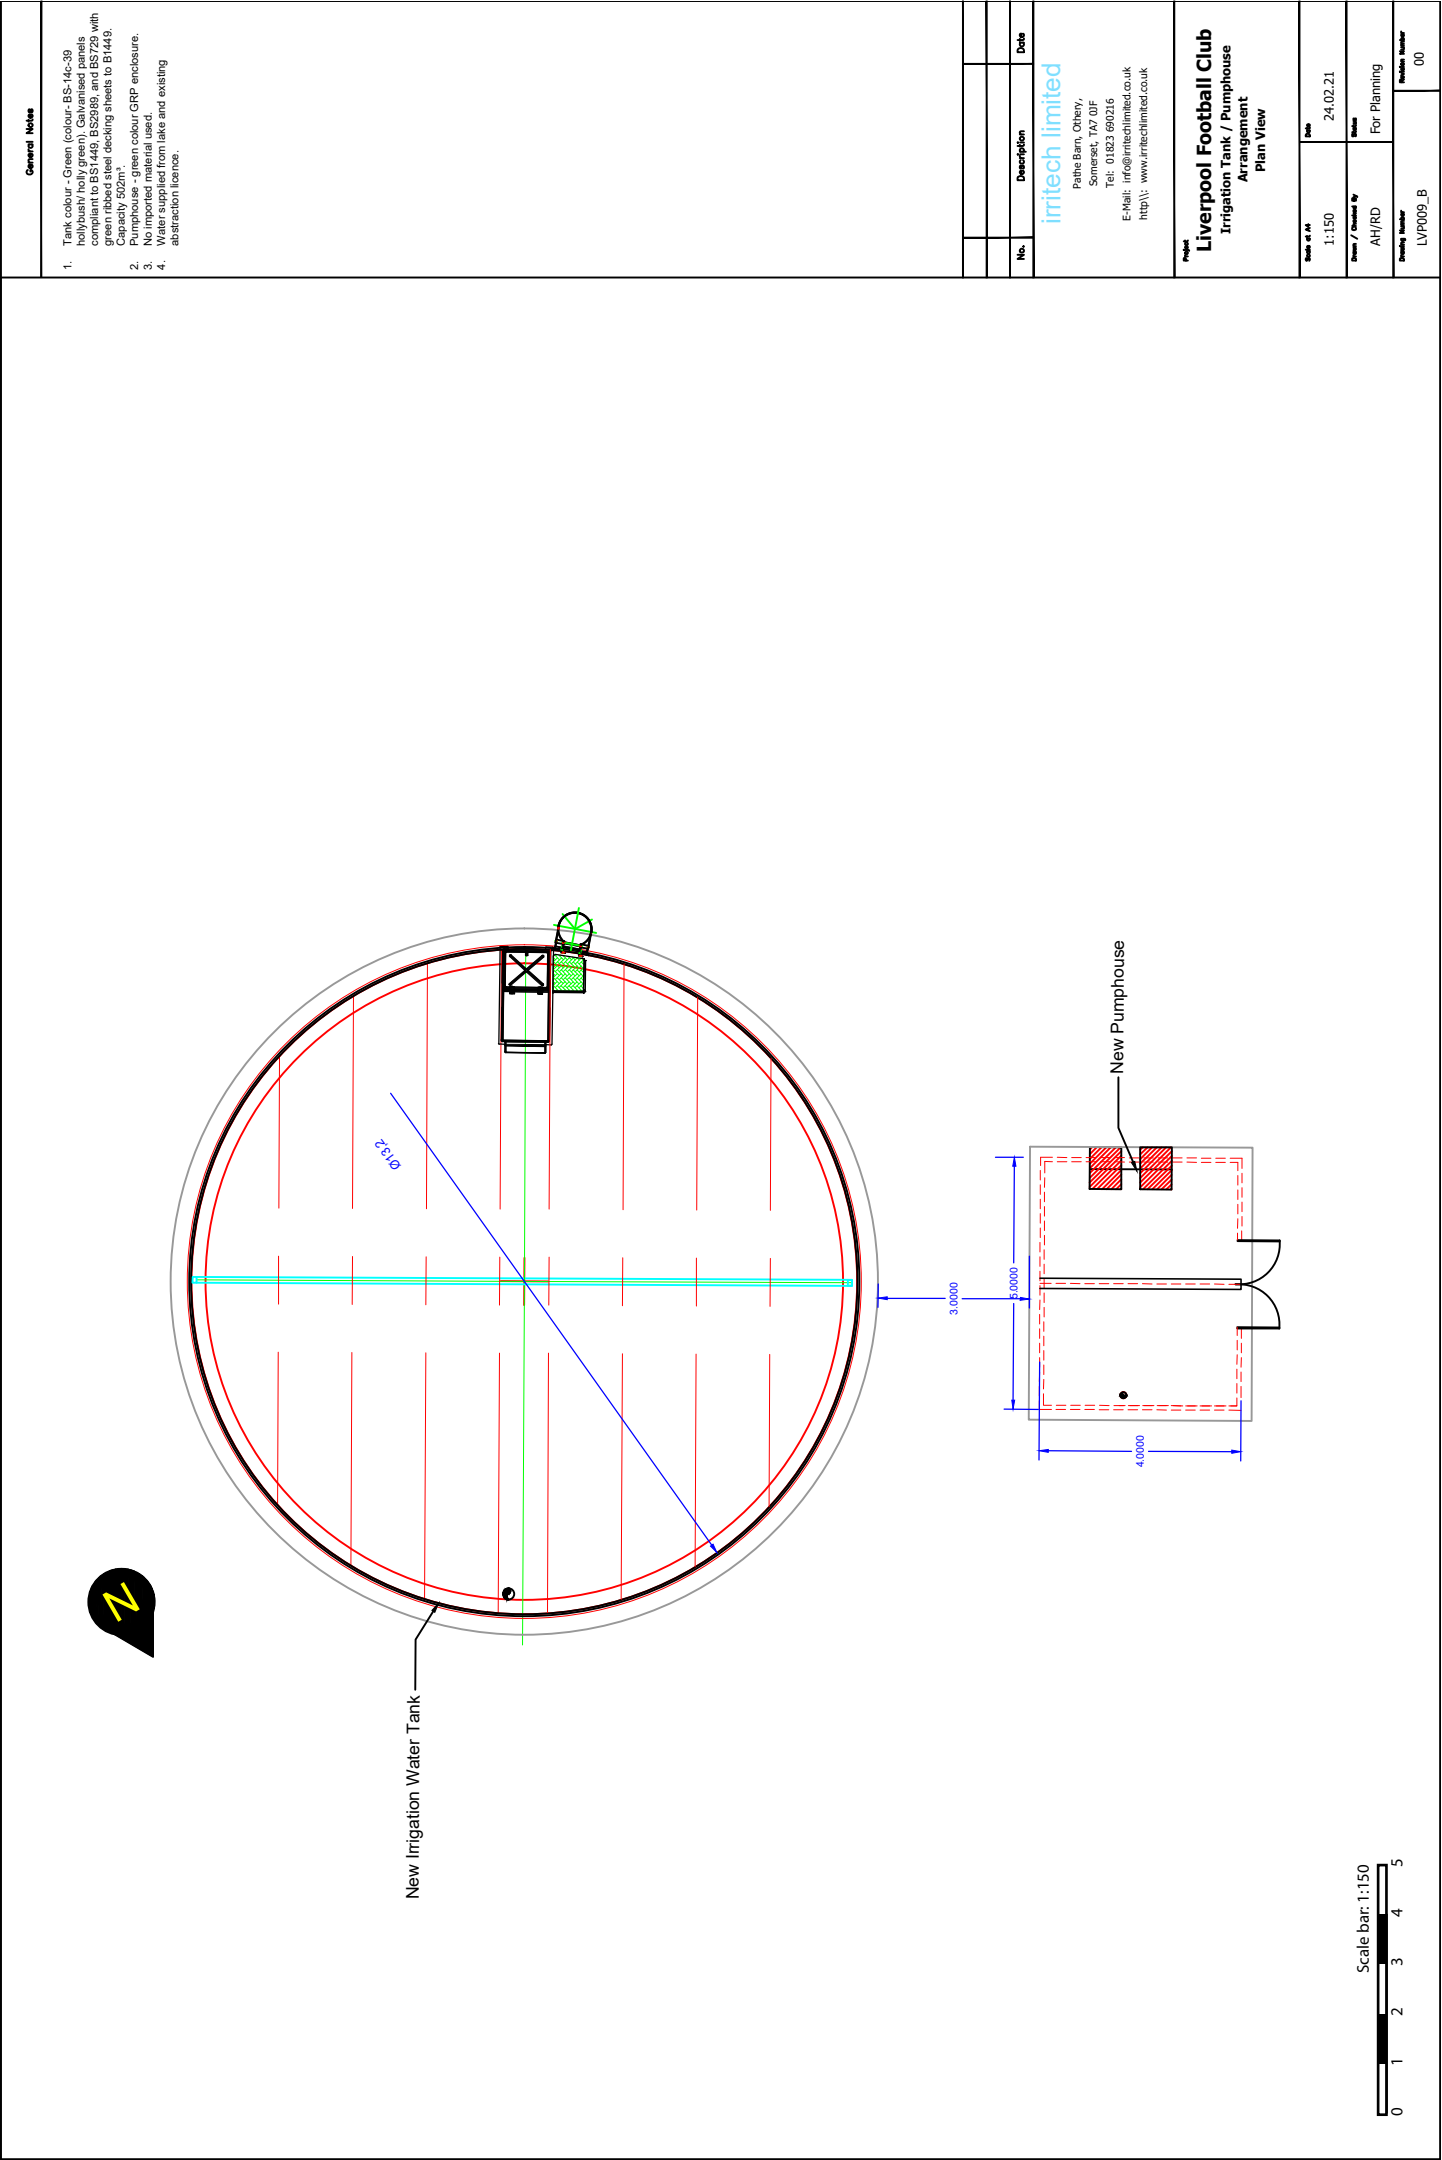

General Notes

1. Tank colour - Green (colour-BS-14c-39 hollybush/ holly green). Galvanised panels compliant to BS1449, BS2589, and BS729 with green powder coated decking sheets to B1449. Capacity 502m³.
2. Pumphouse - green colour GRP enclosure.
3. No imported material used.
4. Water supplied from lake and existing abstraction licence.

No.	Description	Date

irritech limited
Paike Barn, Ottery,
Somerset, TA7 0JF
Tel: 01823 690216
E-Mail: info@irritechlimited.co.uk
<http://www.irritechlimited.co.uk>

Project
Liverpool Football Club
Irrigation Tank / Pumphouse
Arrangement
Plan View

Scale of A4	Date
1:150	24.02.21
Drawn / Checked By	Revised
AH/RD	For Planning
Drawing Number	Module Number
LVP009_B	00

