
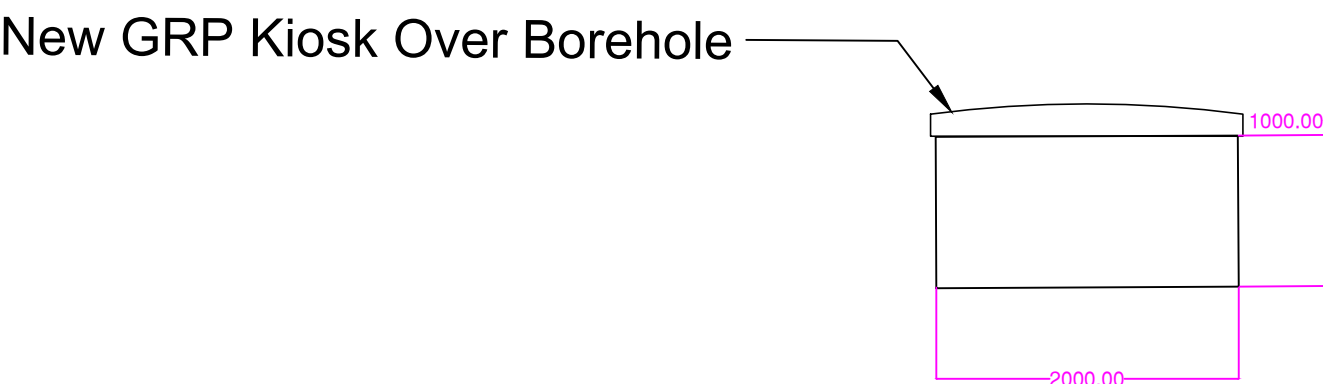
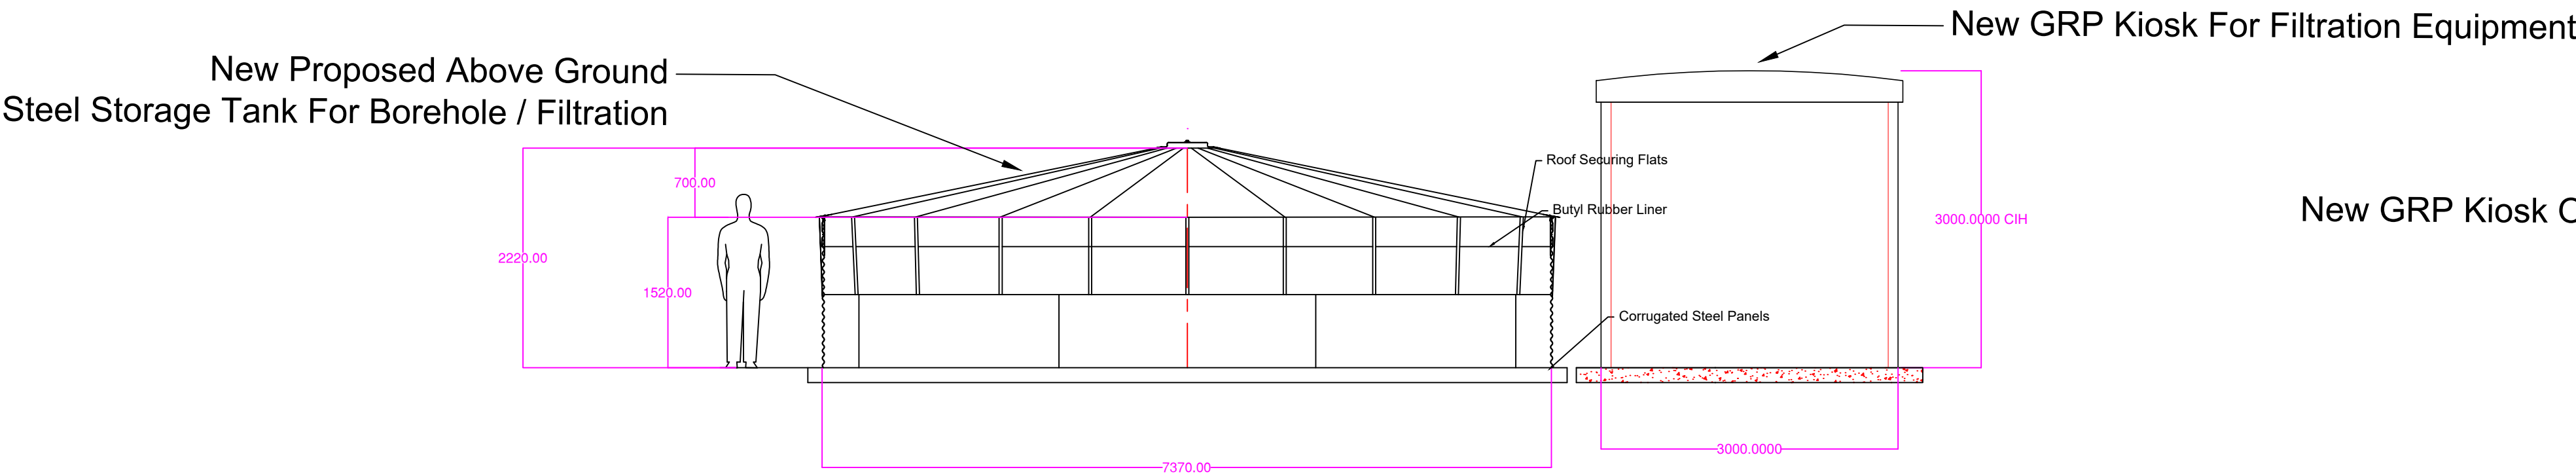
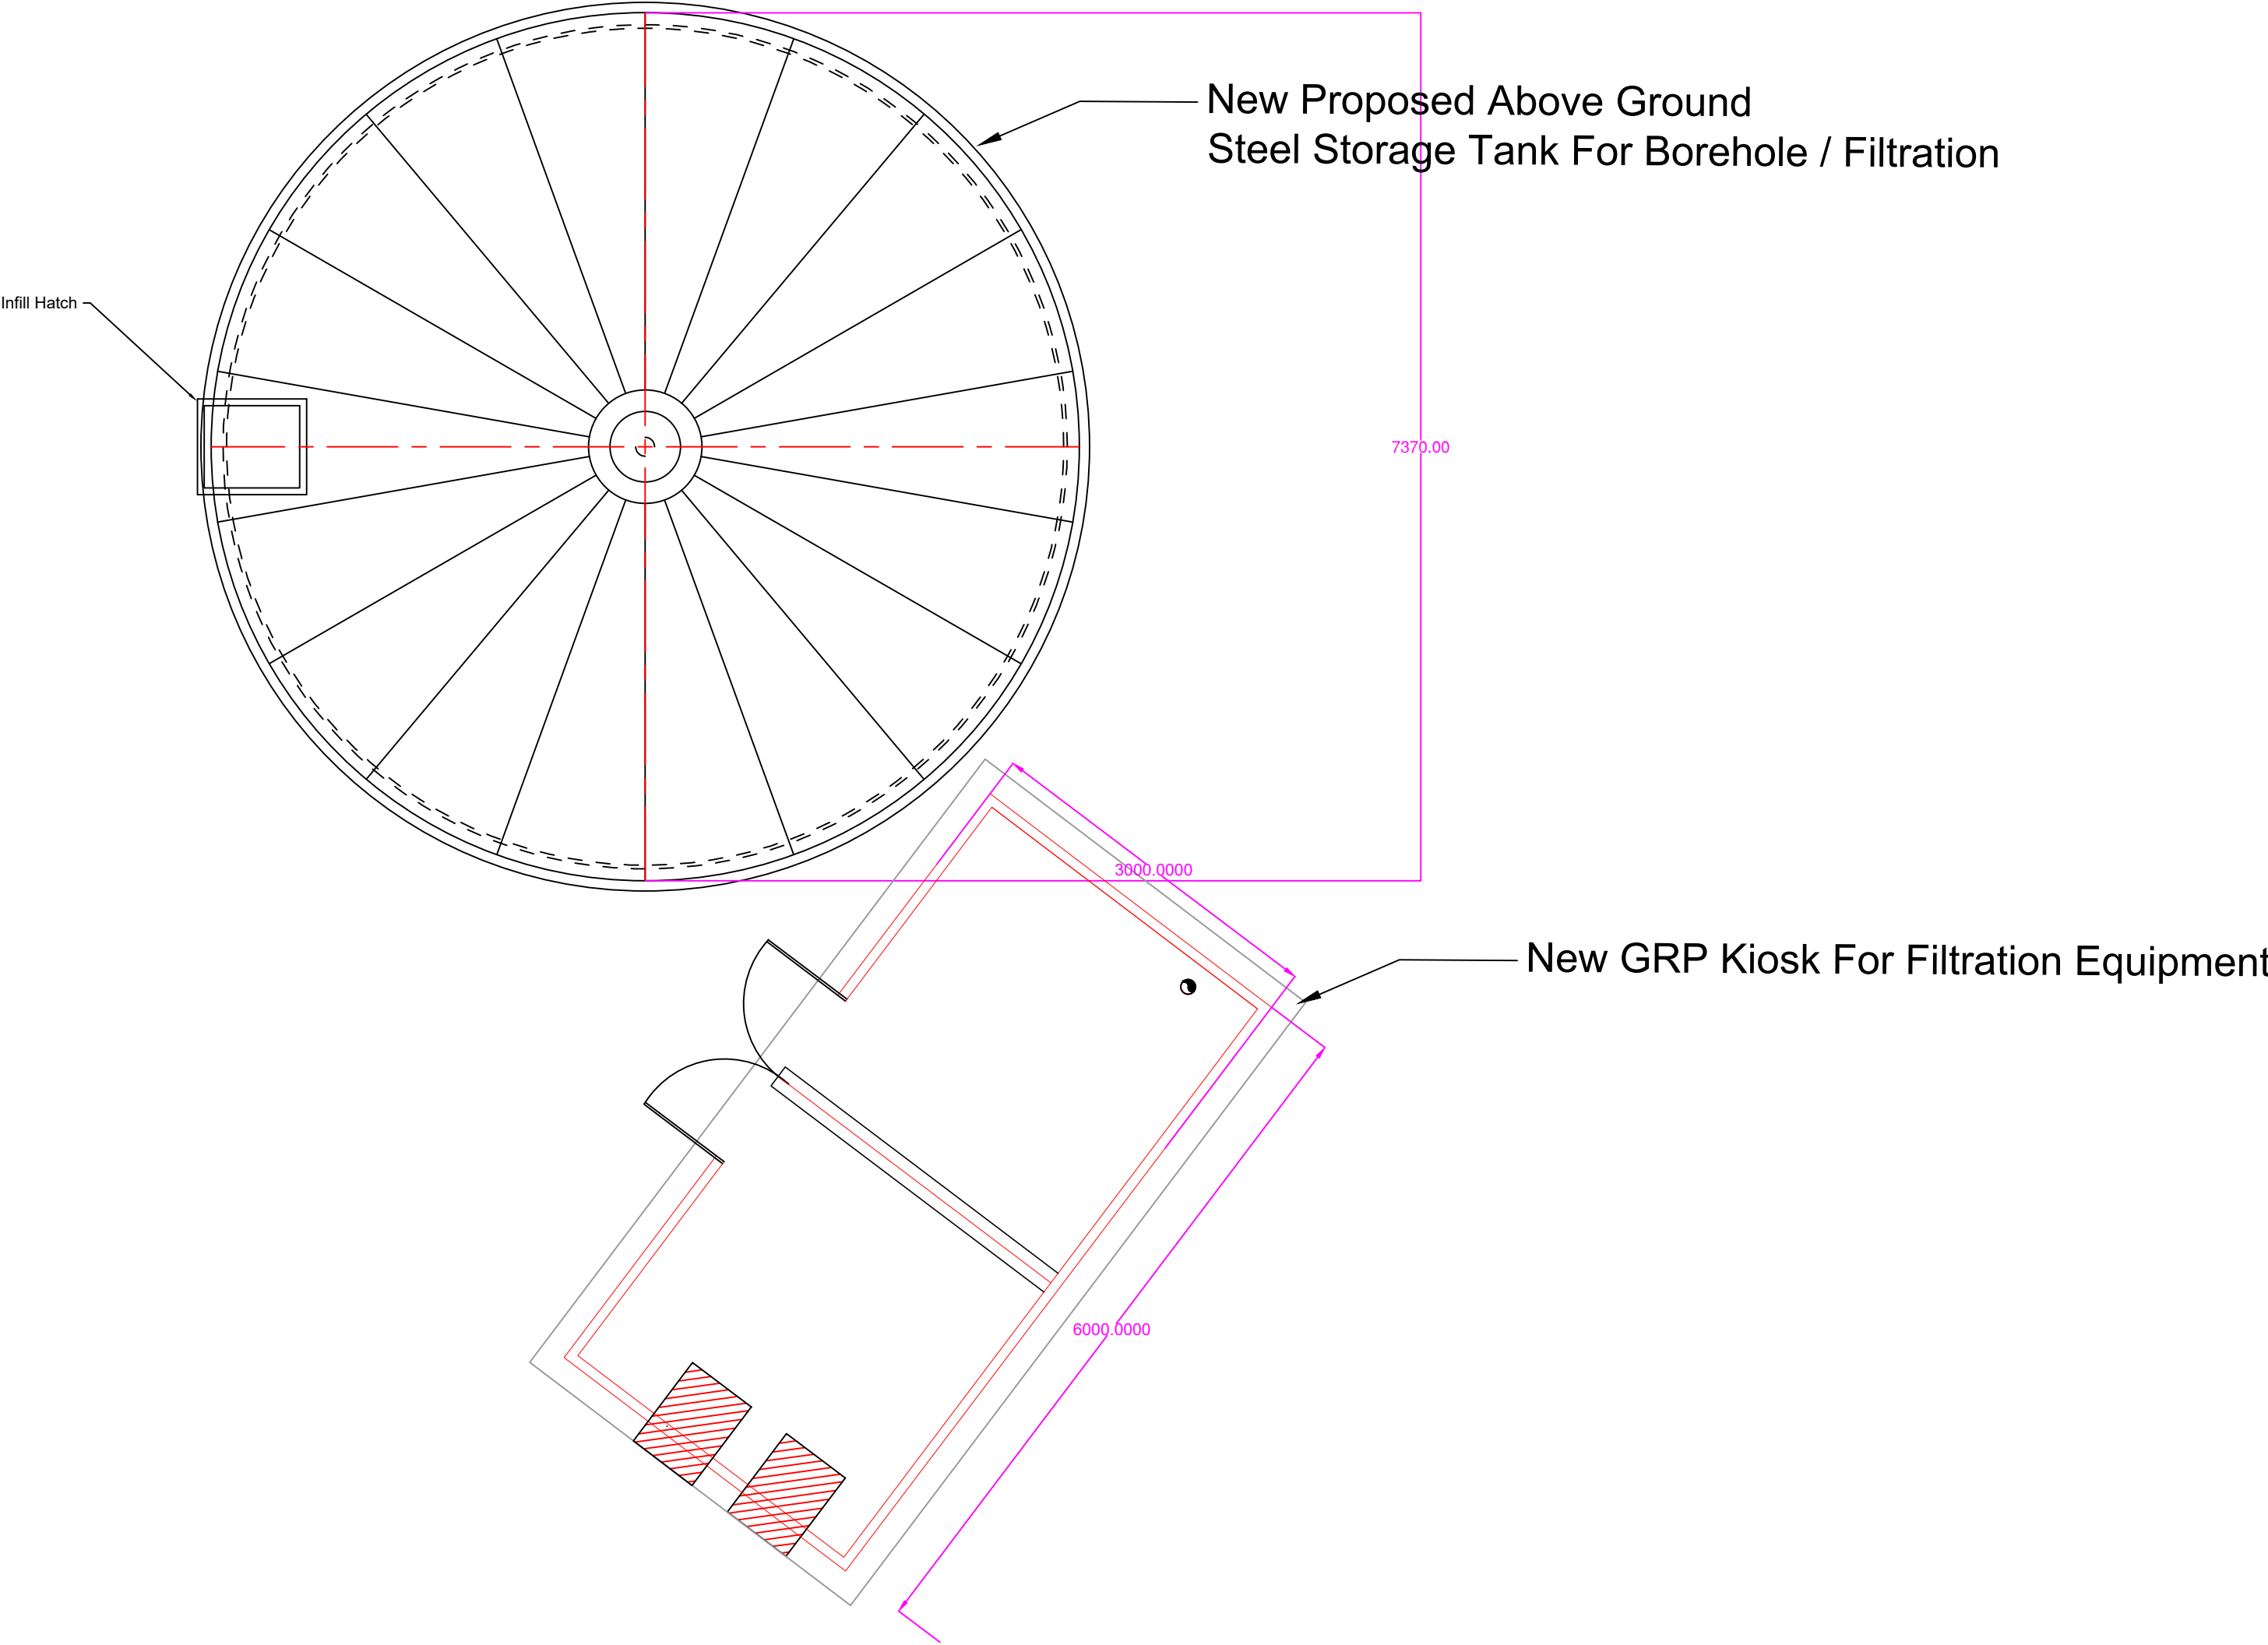


SCALE BAR 1:50

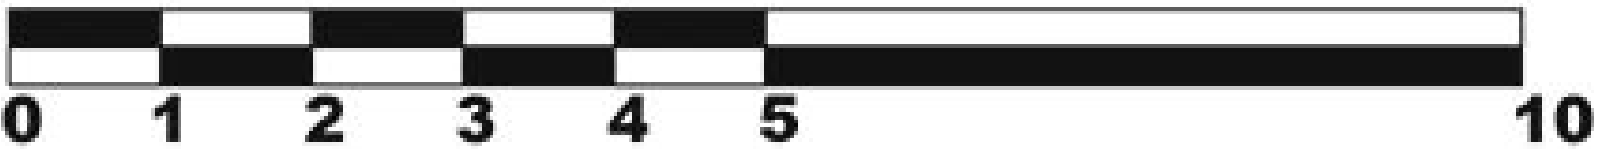

NOTE:
Tank to be grey in colour with corrugated steel roof and a capacity of approx. 60m³ fed via borehole.
GRP kiosks to be grey in colour to house filtration equipment and borehole manifold.
Setting out shall be the responsibility of the Contractor, unless otherwise notified. Any discrepancies shall be reported and clarified at the earliest opportunity.
This drawing and its design information is the property of Irritech Limited and should not be reproduced, copied or used in any way without prior written permission from Irritech Limited.

No.	Description	Date
irritech limited Pathe Barn, Othery, Somerset, TA7 0JF Tel: 01823 690216 E-Mail: info@irritechlimited.co.uk http\ : www.irritechlimited.co.uk		
Project Liverpool Football Club Borehole Pump / Tank Location / Arrangement		
Scale at A1 1:50	Date 16.04.21	
Drawn / Checked By AH/RD		
Drawing Number LVP011	Revision Number 00	