


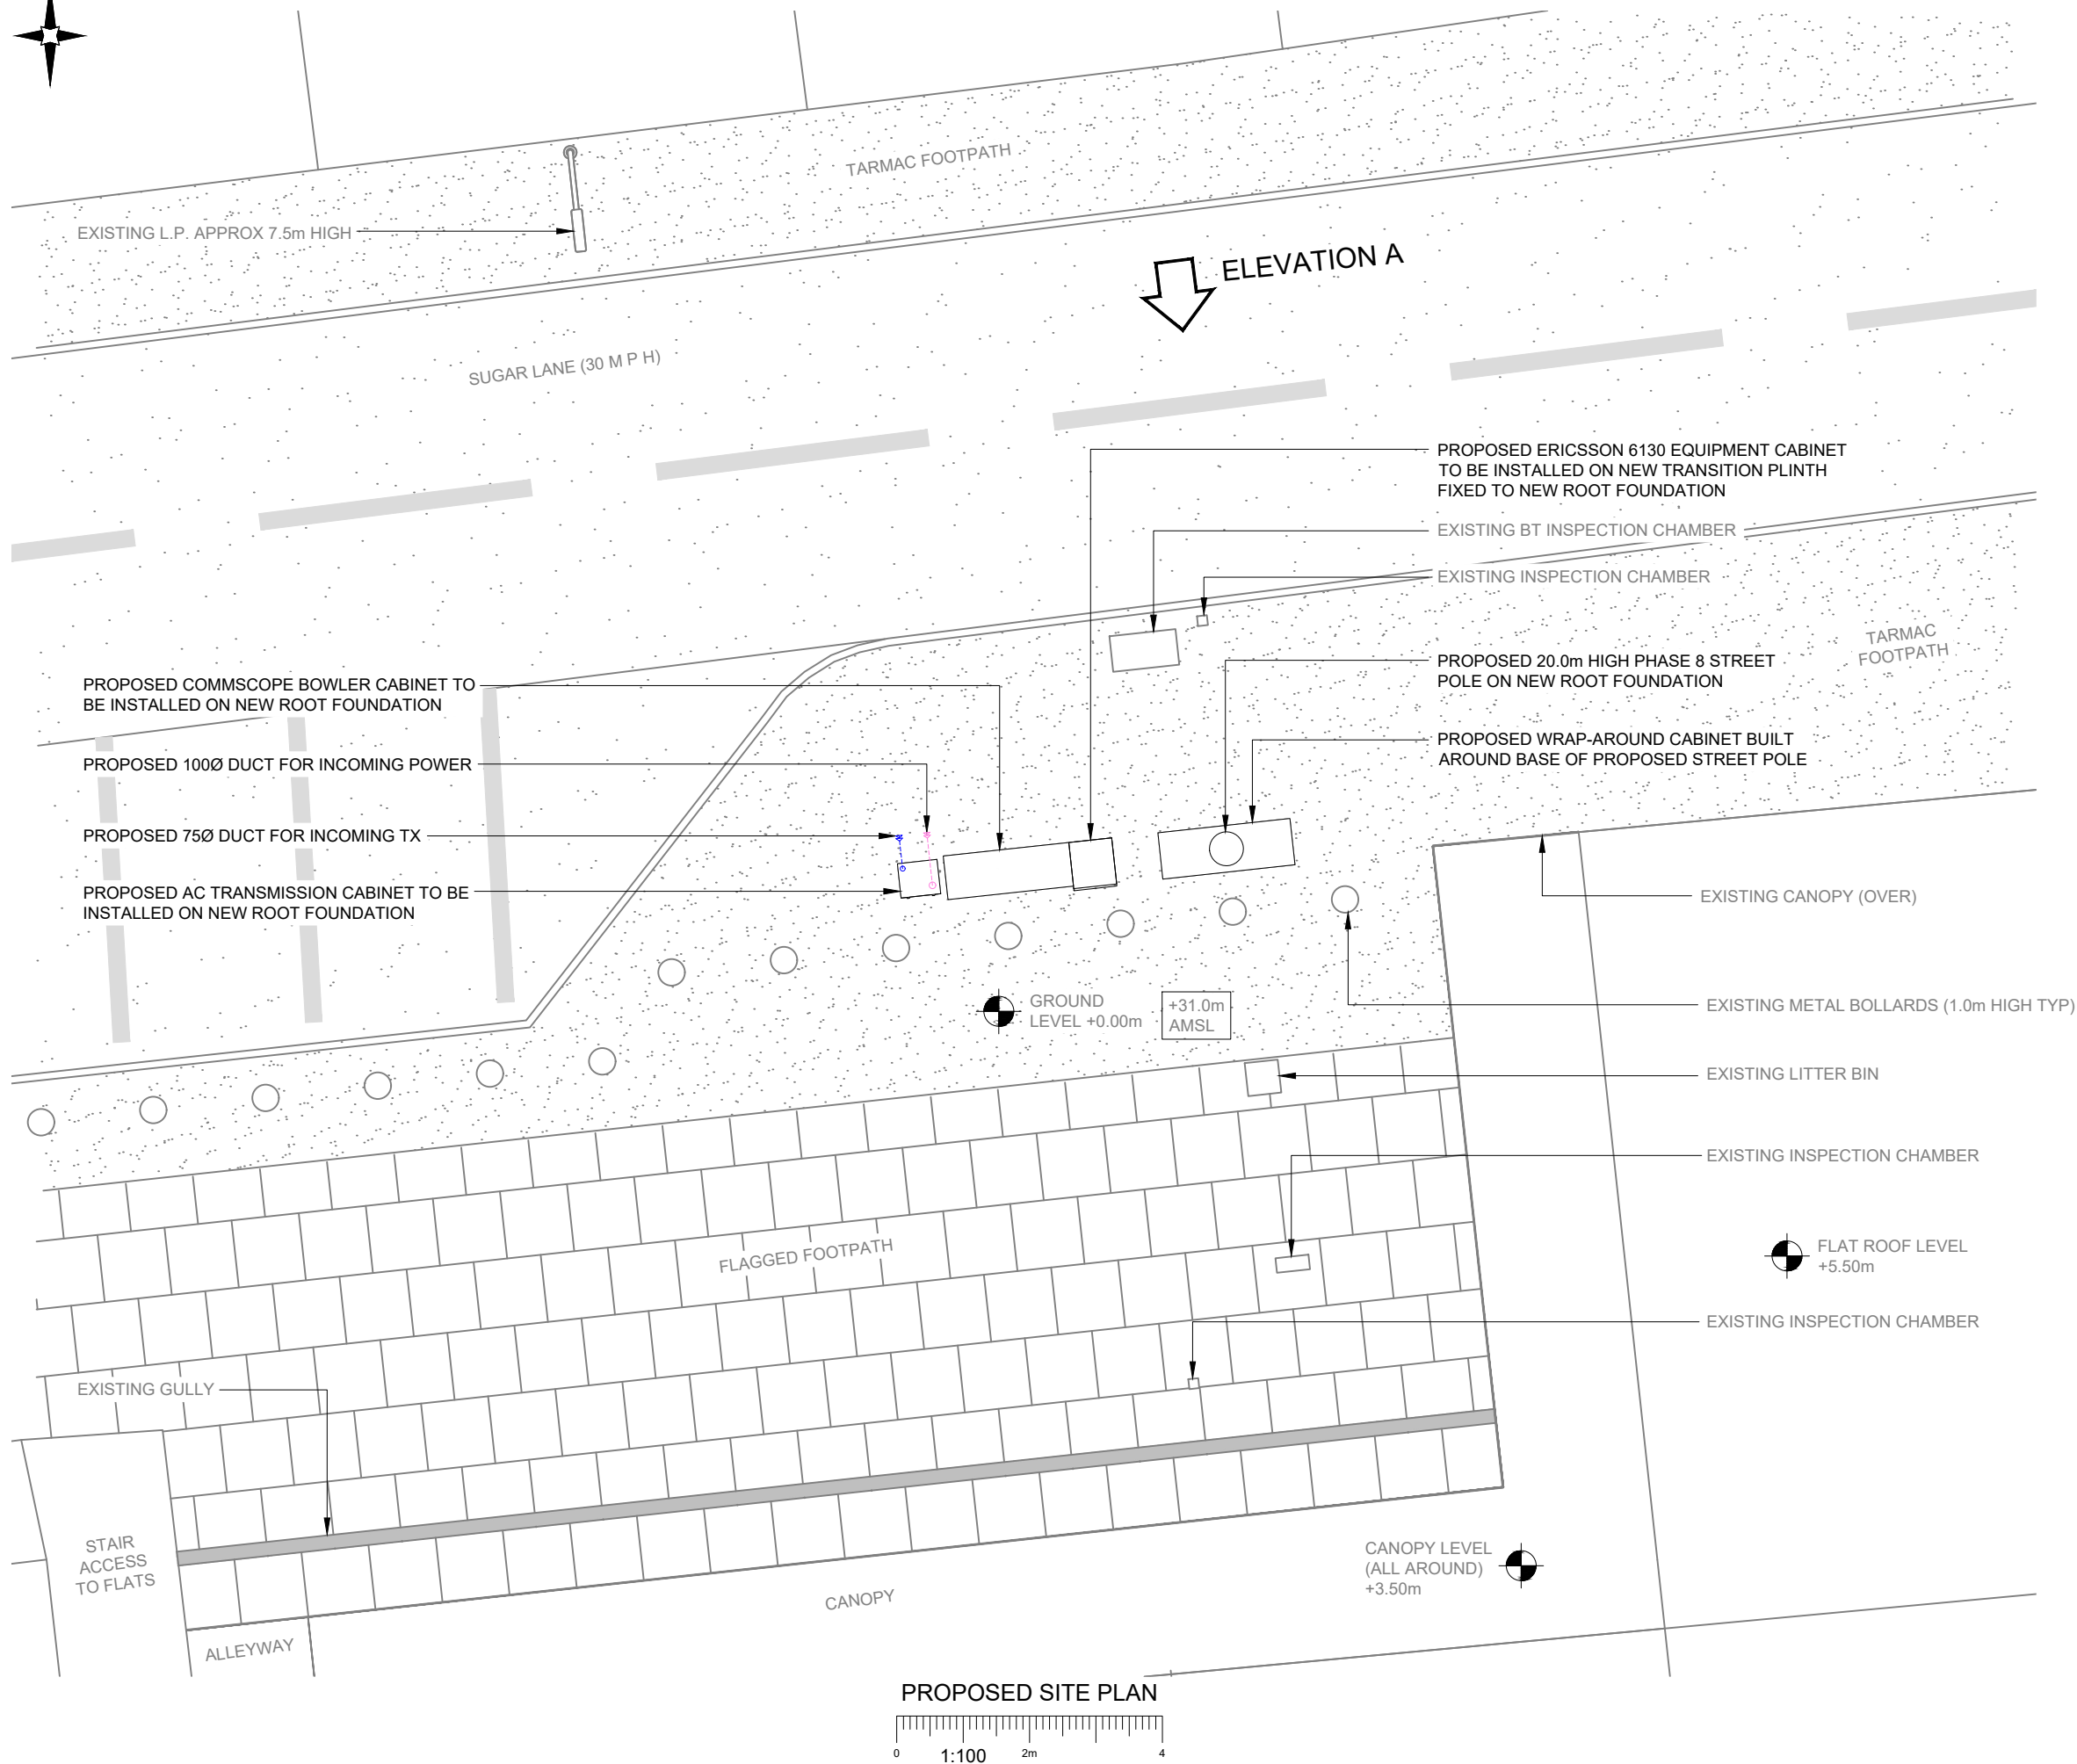

1. ALL DIMENSIONS IN MM UNLESS OTHERWISE NOTED.

A	Issued for Planning	JDS	PN	19.07.21
REV	MODIFICATION	BY	CH	DATE

Great Brighams Mead,
Vastern Road, Reading,
Berkshire, England,
RG1 8DJ



SUGAR LANE SW

KSY17833

SUGAR LANE
KNOWSLEY
PRESCOT
L34 0ES

215 PROPOSED SITE PLAN

UNILATERAL SW

PLANNING

—

KSY17833_PLANNING_REV_A

A