

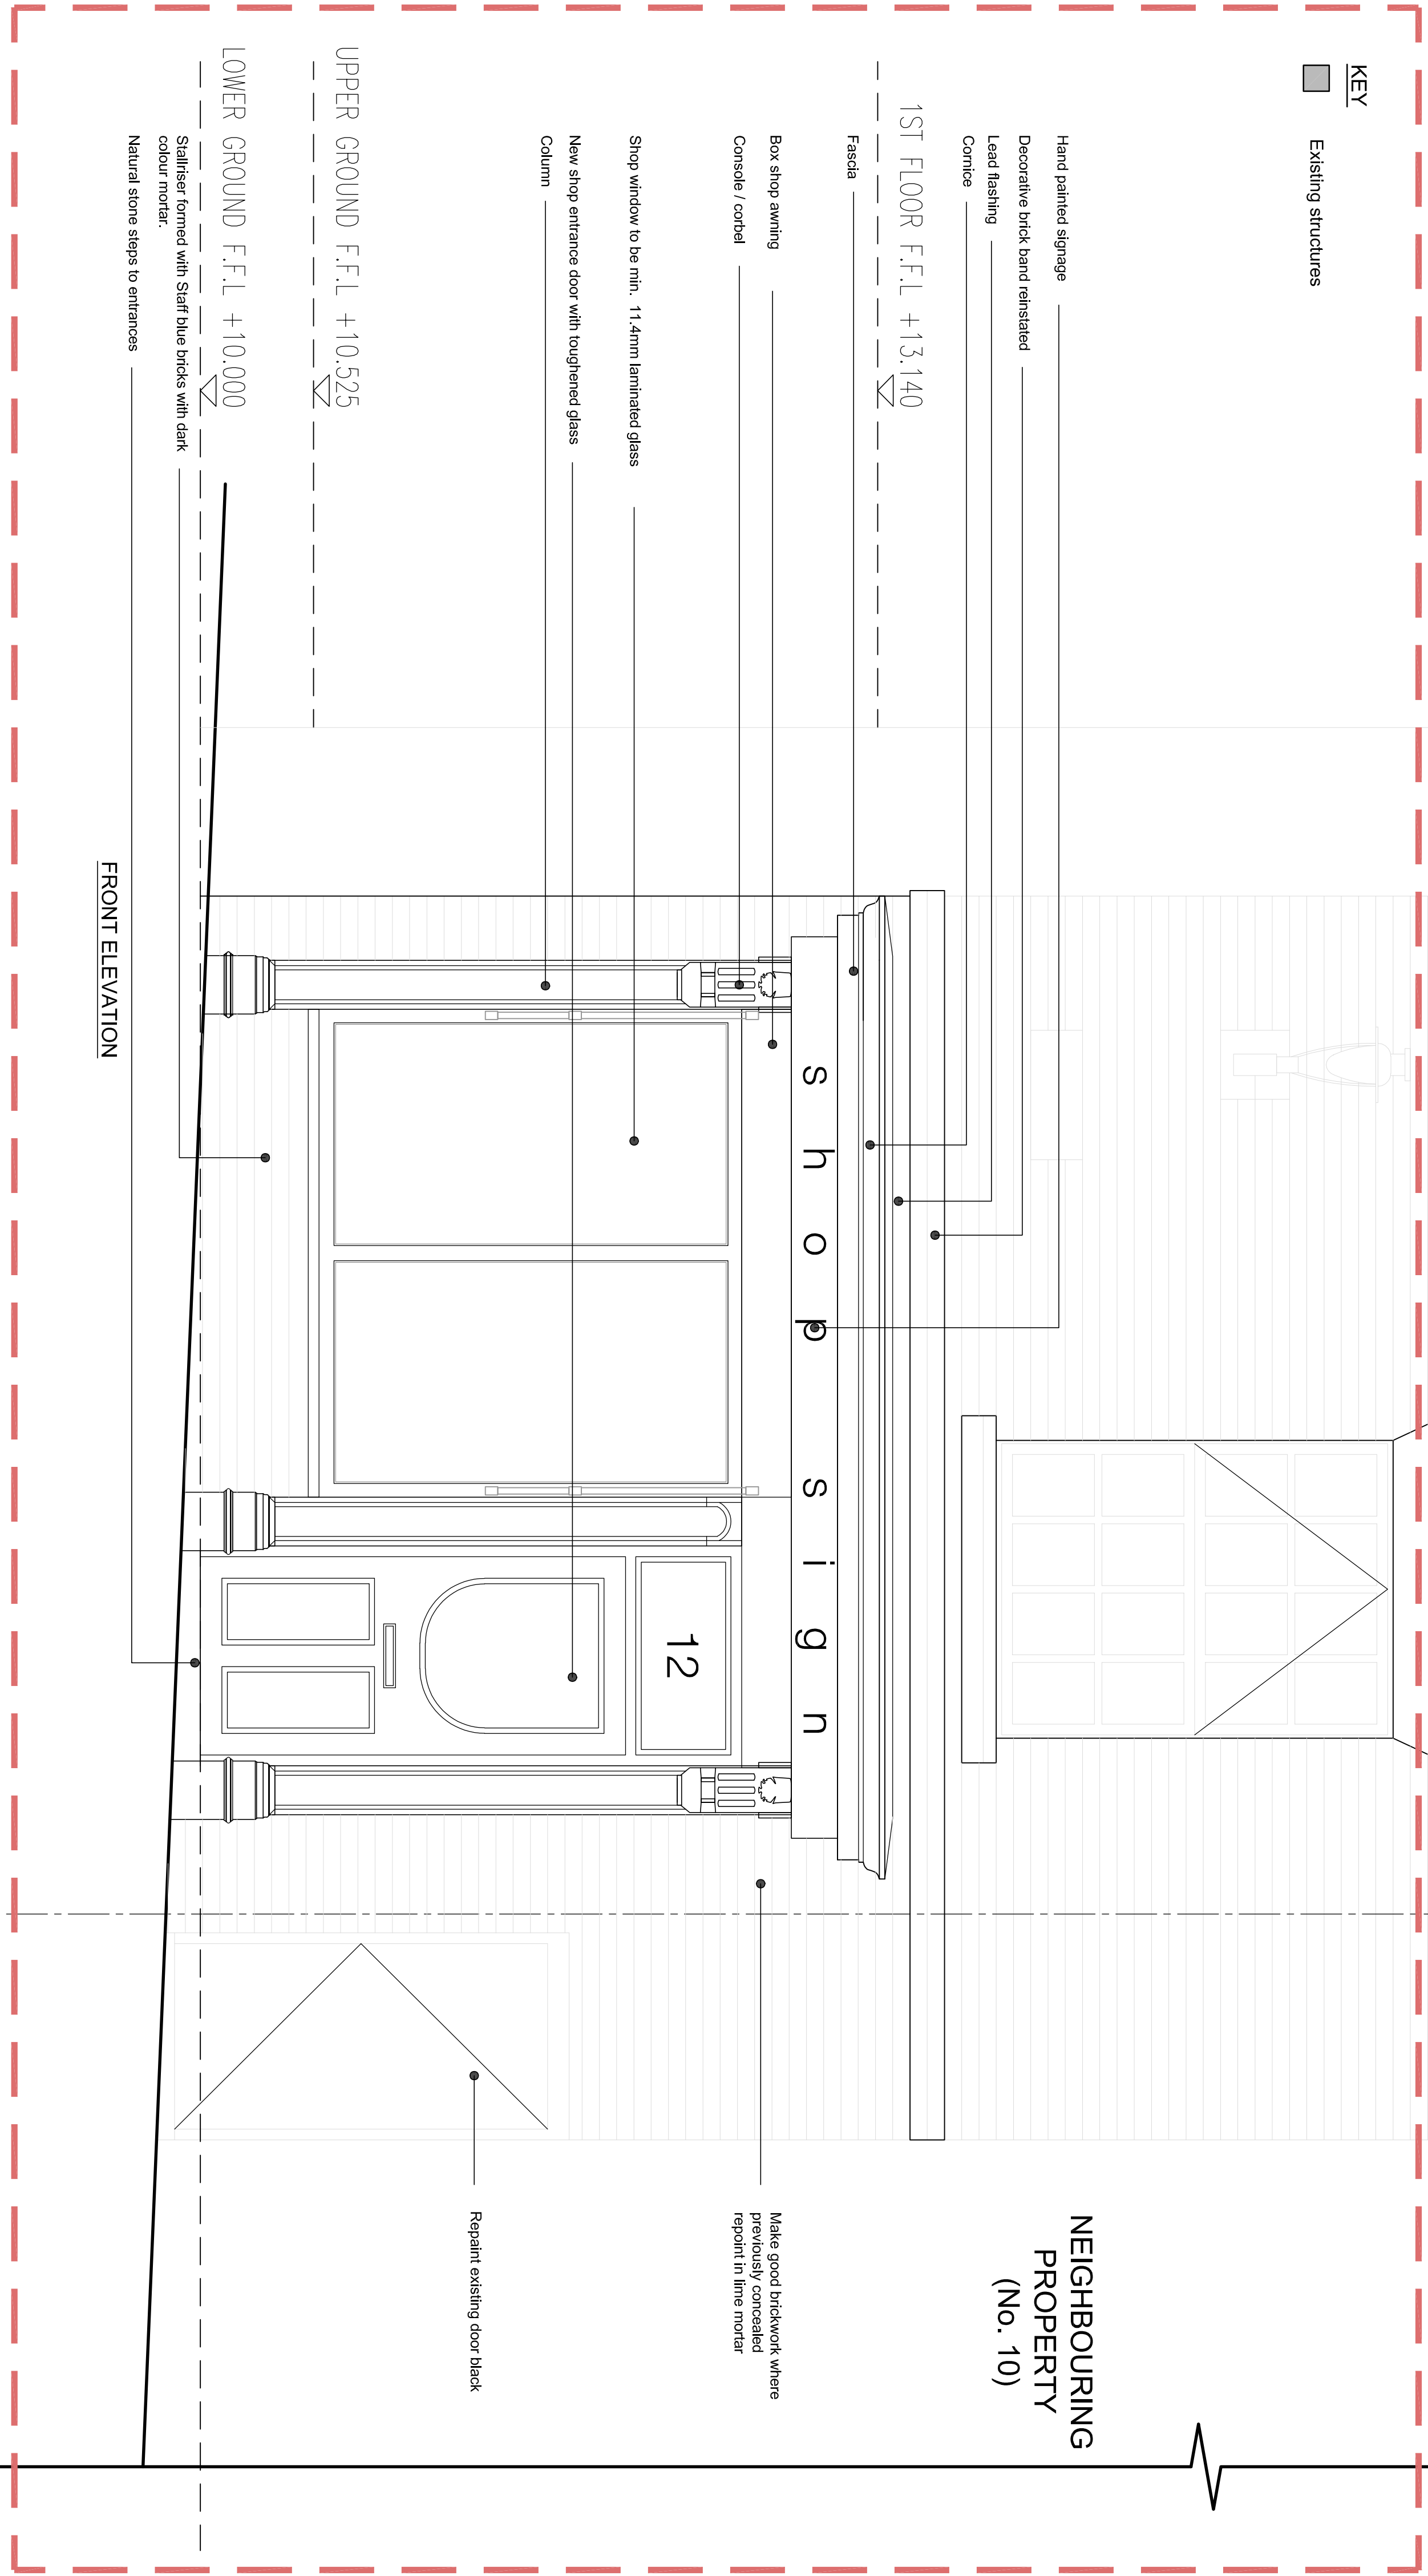


KEY


Existing structures

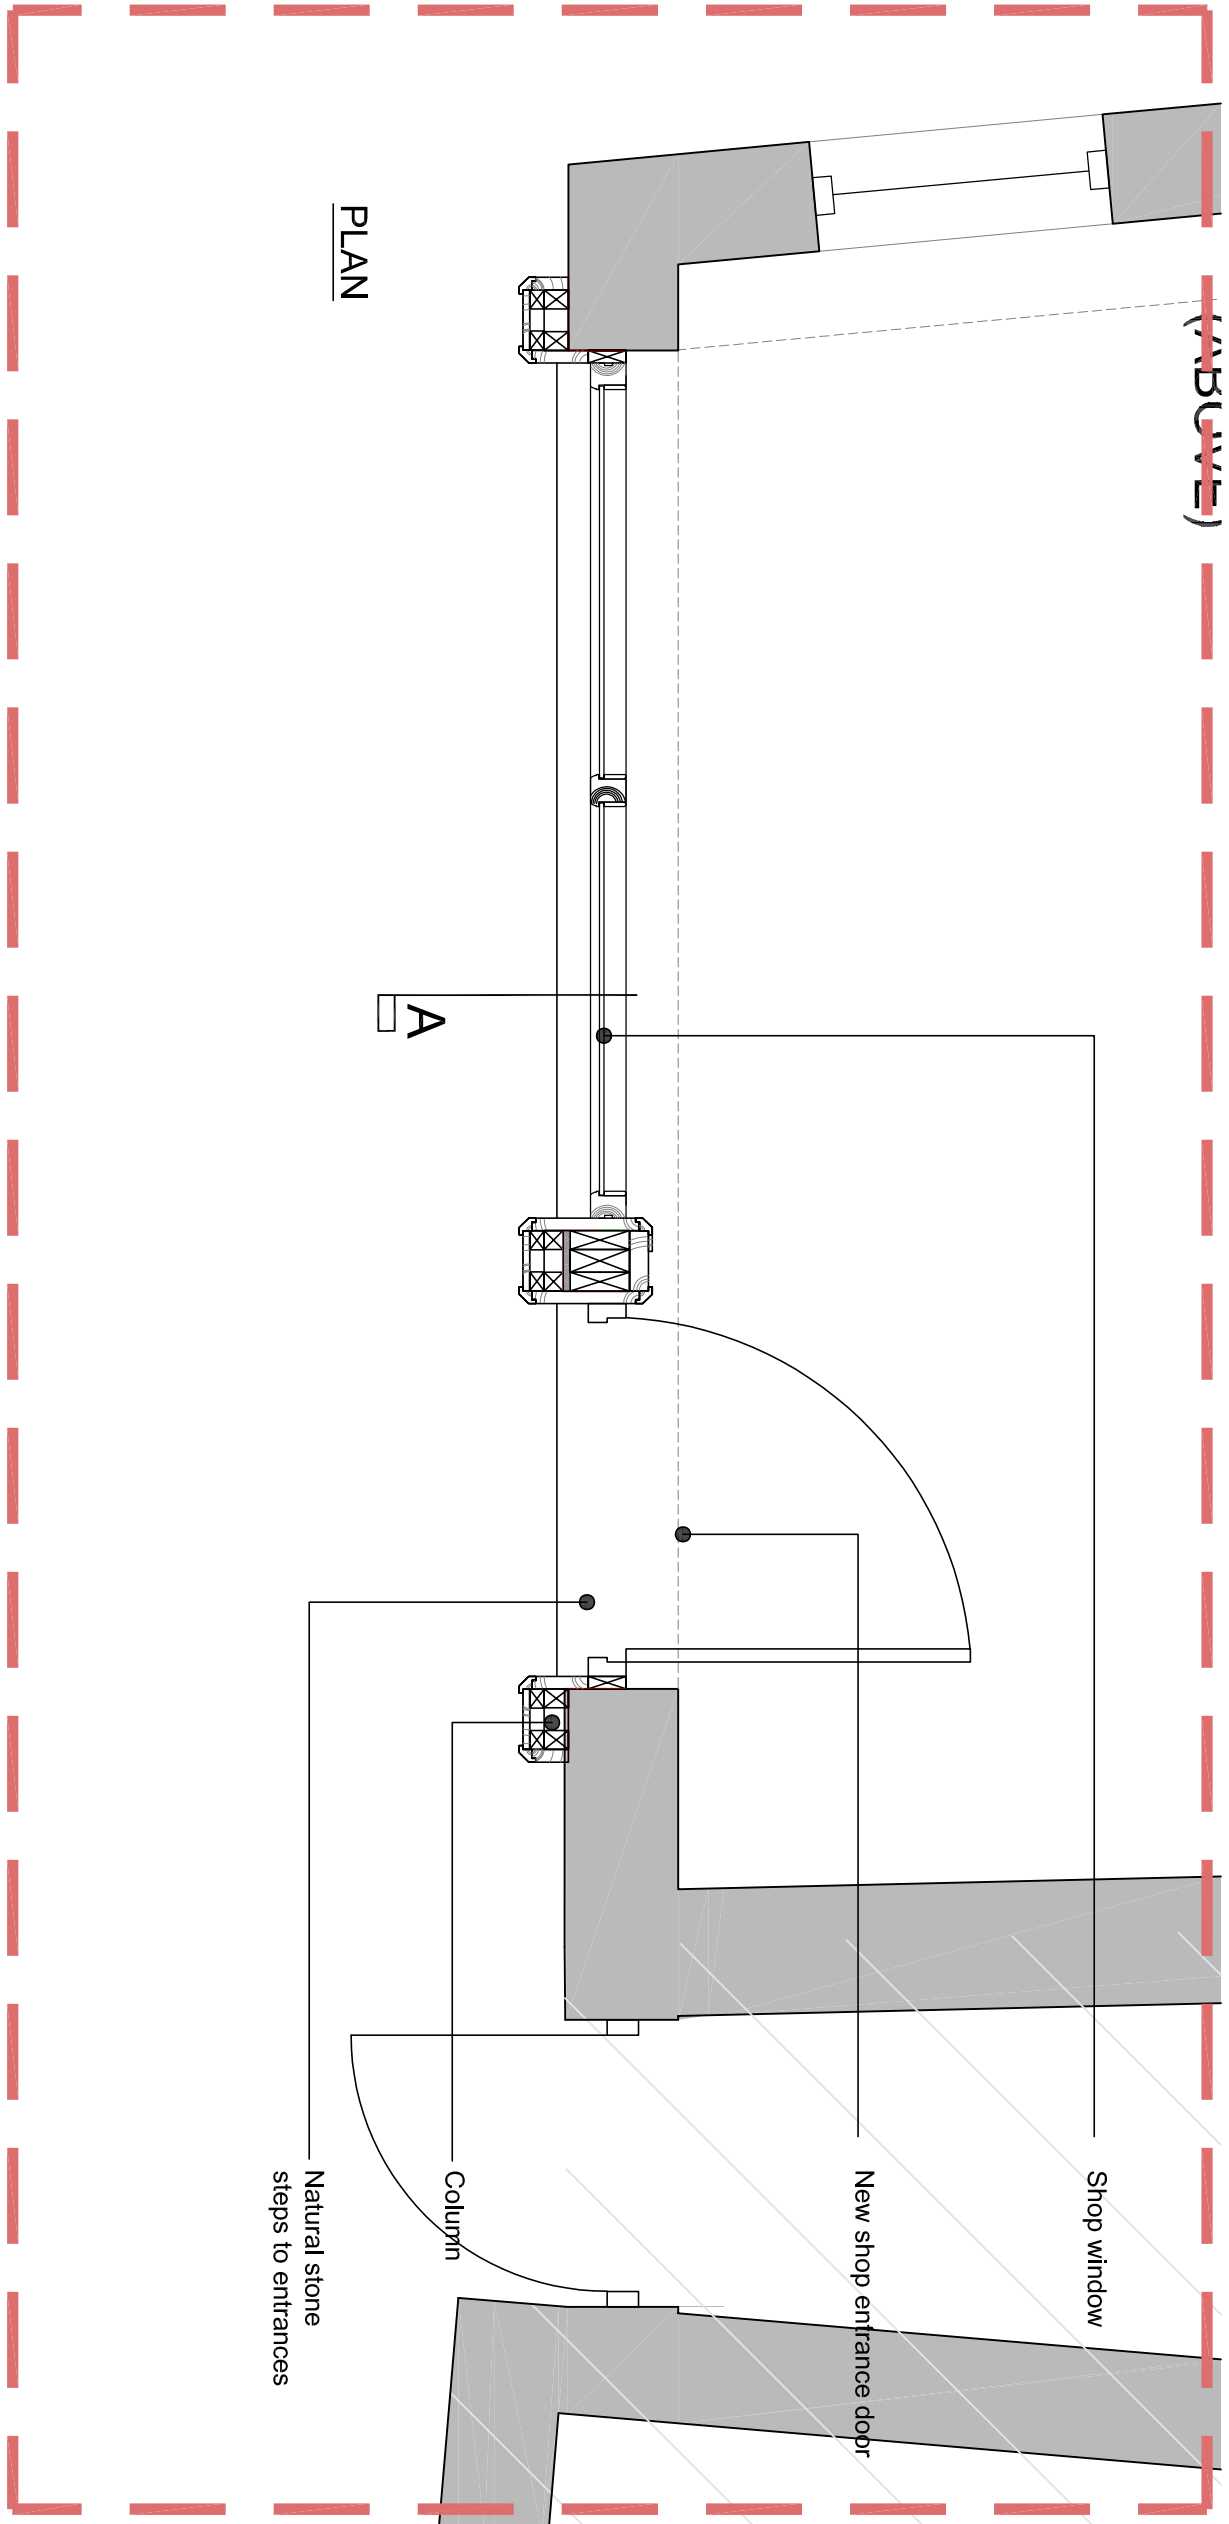

SECTION AA

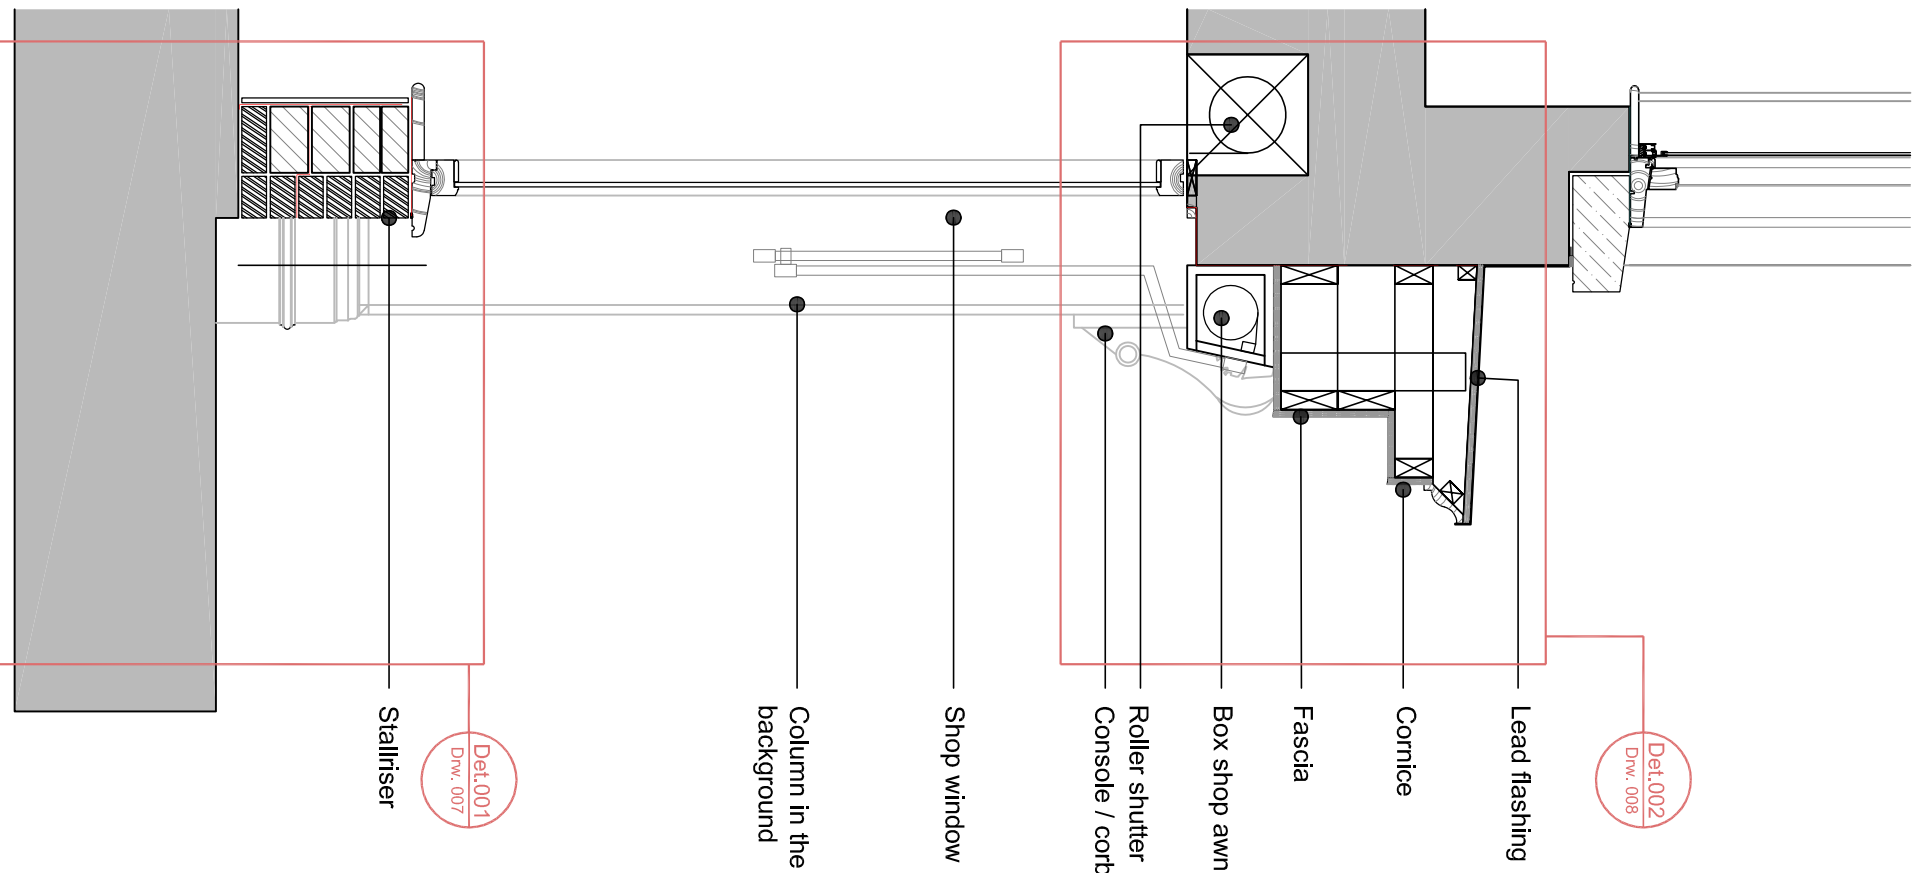

REVISIONS			
No.	Description	Date	By / CHK
A	Updated in line with Planning department comments	28-02-22	TOC / AM

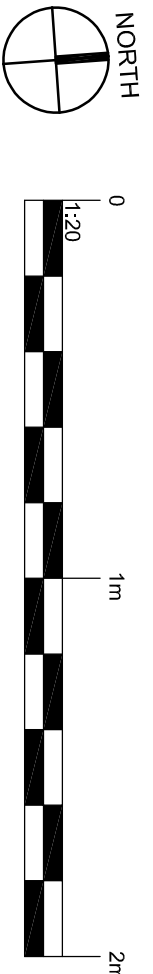

Cass Associates Architectural Planning Consultancy		Studio 504, 5th Floor 12 Church Street Liverpool L3 4DQ Tel: 0151 236 1110 E: info@cassassociates.co.uk W: www.cassassociates.co.uk	
client	KAIWEN TIAN & YIHAN GUO	scale @ A1	1:20
project	12 CHURCH STREET, PRESCOT, L34 3LA	date	11.02.2022
		dm	TOC /CHK/ RR

PLANNING
drawing title
**SHOP FRONT PLAN & ELEVATION:
AS PROPOSED**

**1621-005
A**