

Entrance Wall Section / Detail 1:50 Scale @ A1



Visualisation




- Planting Palette
- ① Carpinus betulus
 - ② Euonymus 'Emerald Gaiety'
 - ③ Narcissus 'Tête-à-tête'
 - ④ Crocus sieberi
 - ⑤ Hebe 'Red Edge'
 - ⑥ Tulip 'White Flag'
 - ⑦ Tulip 'Attila'
 - ⑧ Choisya ternata
 - ⑨ Viburnum davidii
 - ⑩ Hebe 'Green Globe'
 - ⑪ Hebe 'Red Edge'
 - ⑫ Lonicera Pileata
 - ⑬ Rosa Carefree Beauty



Windy Arbor Stone Wall finish example

Note:
Detailed design of proposed sand stone wall to be based on site survey of existing Windy Arbor wall / entrance to confirm stone cut, unit dimensions and profiling of wall capping for the proposed Lickers Lane entrance.

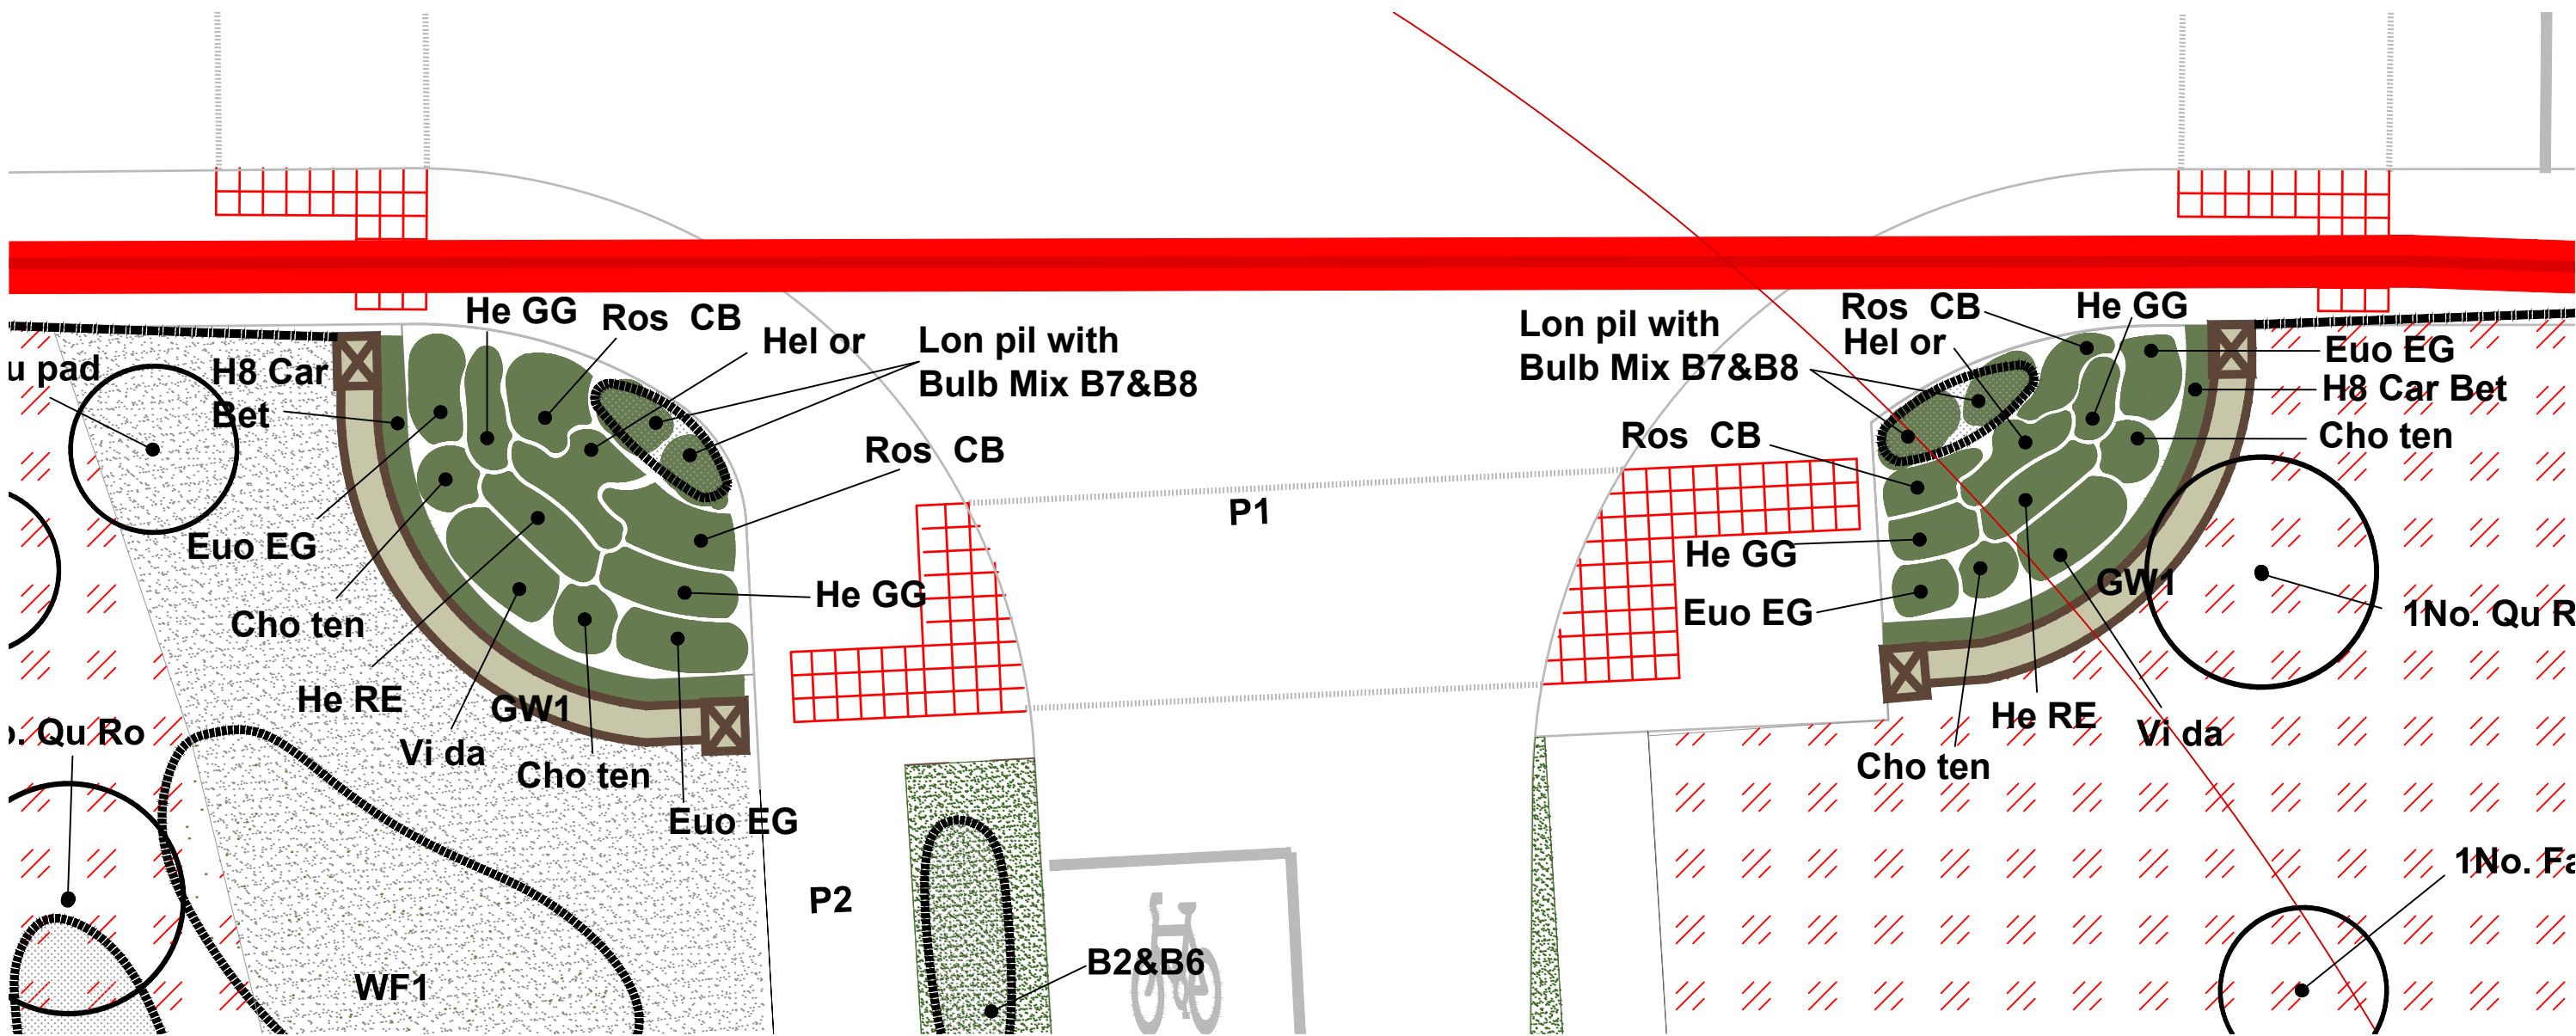

Lickers Lane Entrance Wall Location Plan 1:125,000 Scale @ A1

