




PLANS & ELEVATIONS AS PROPOSED

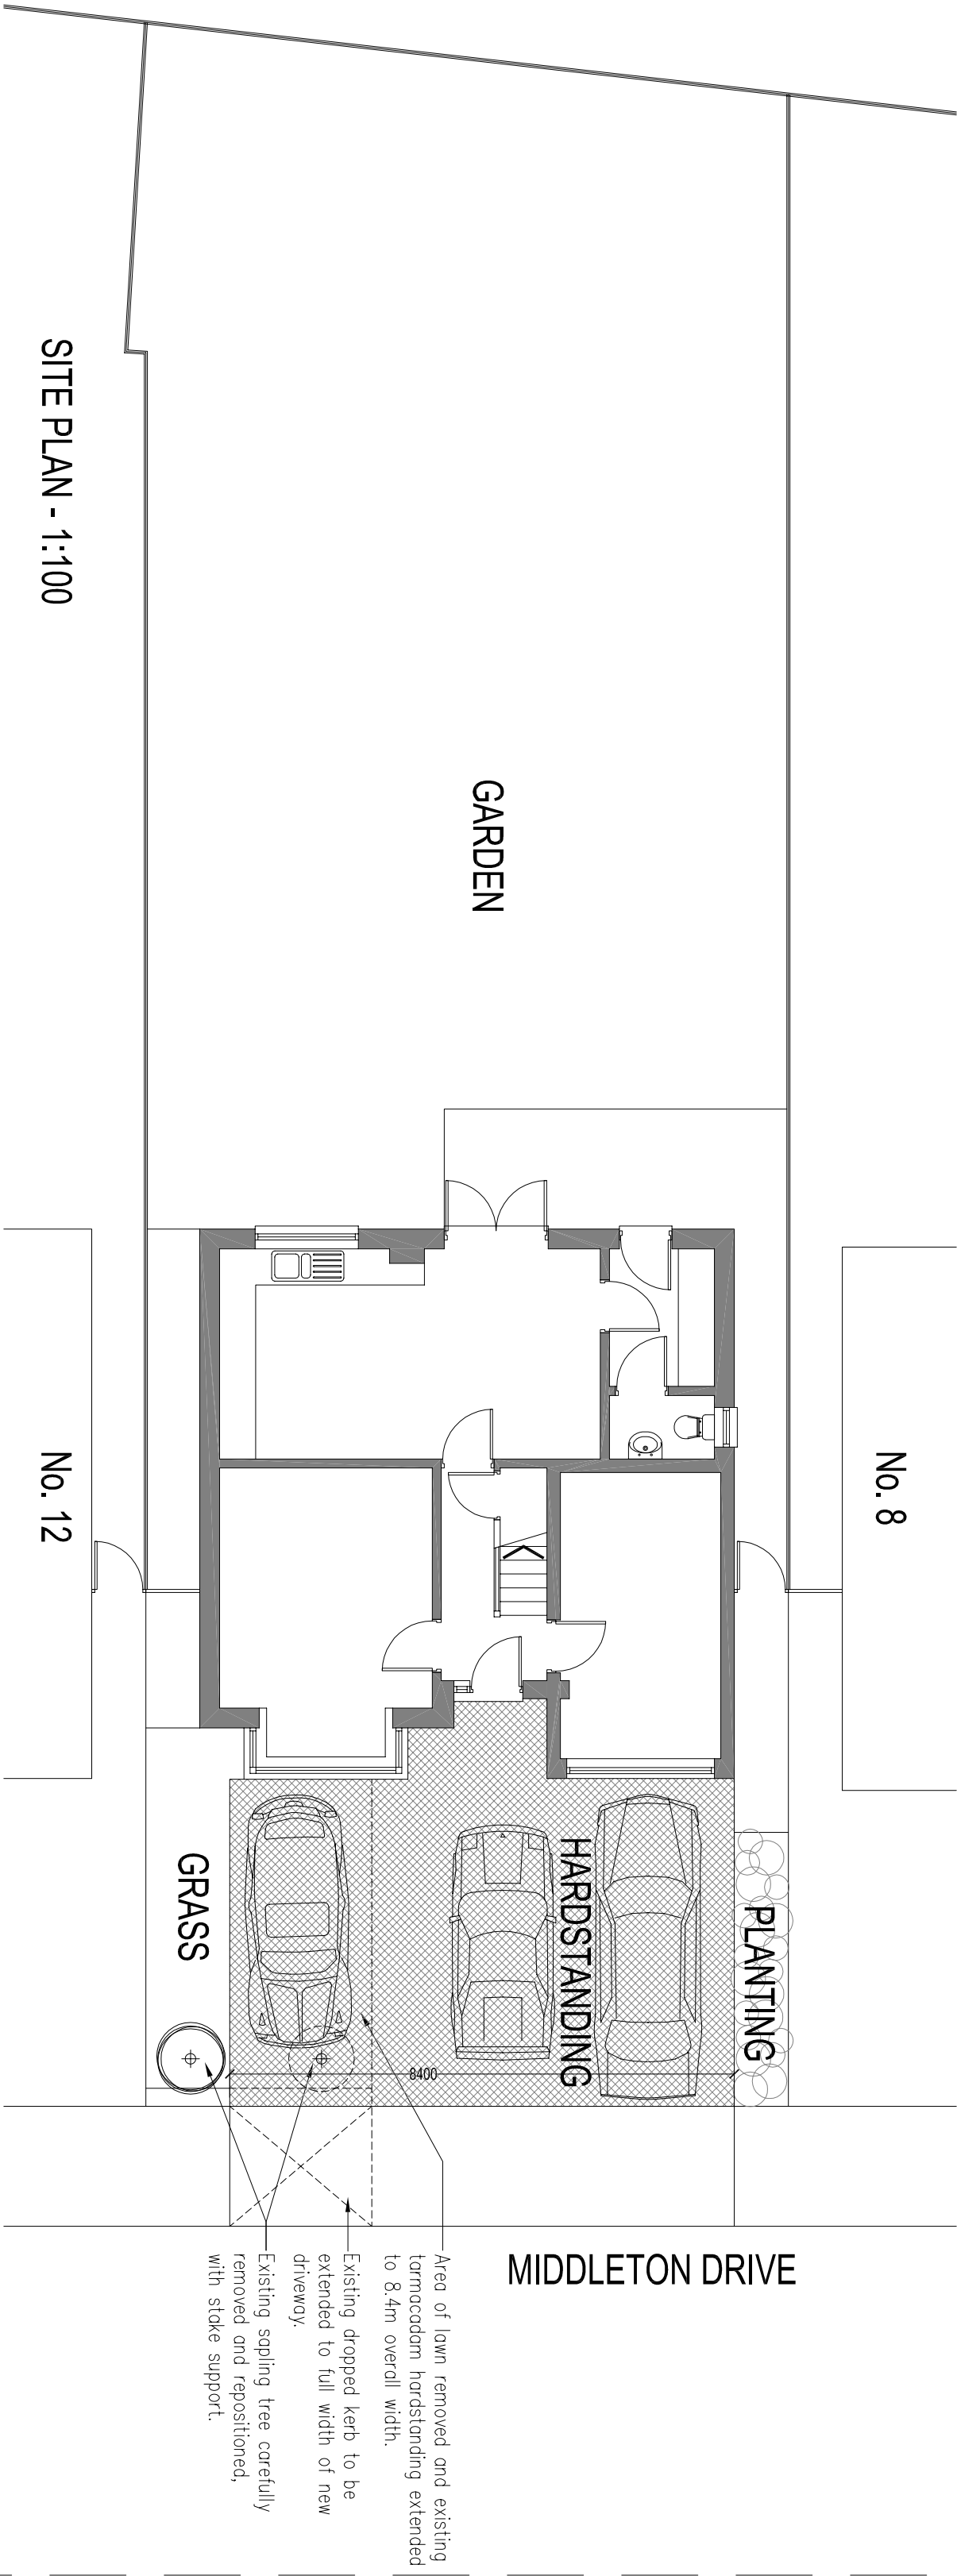

PLANS & ELEVATIONS AS EXISTING


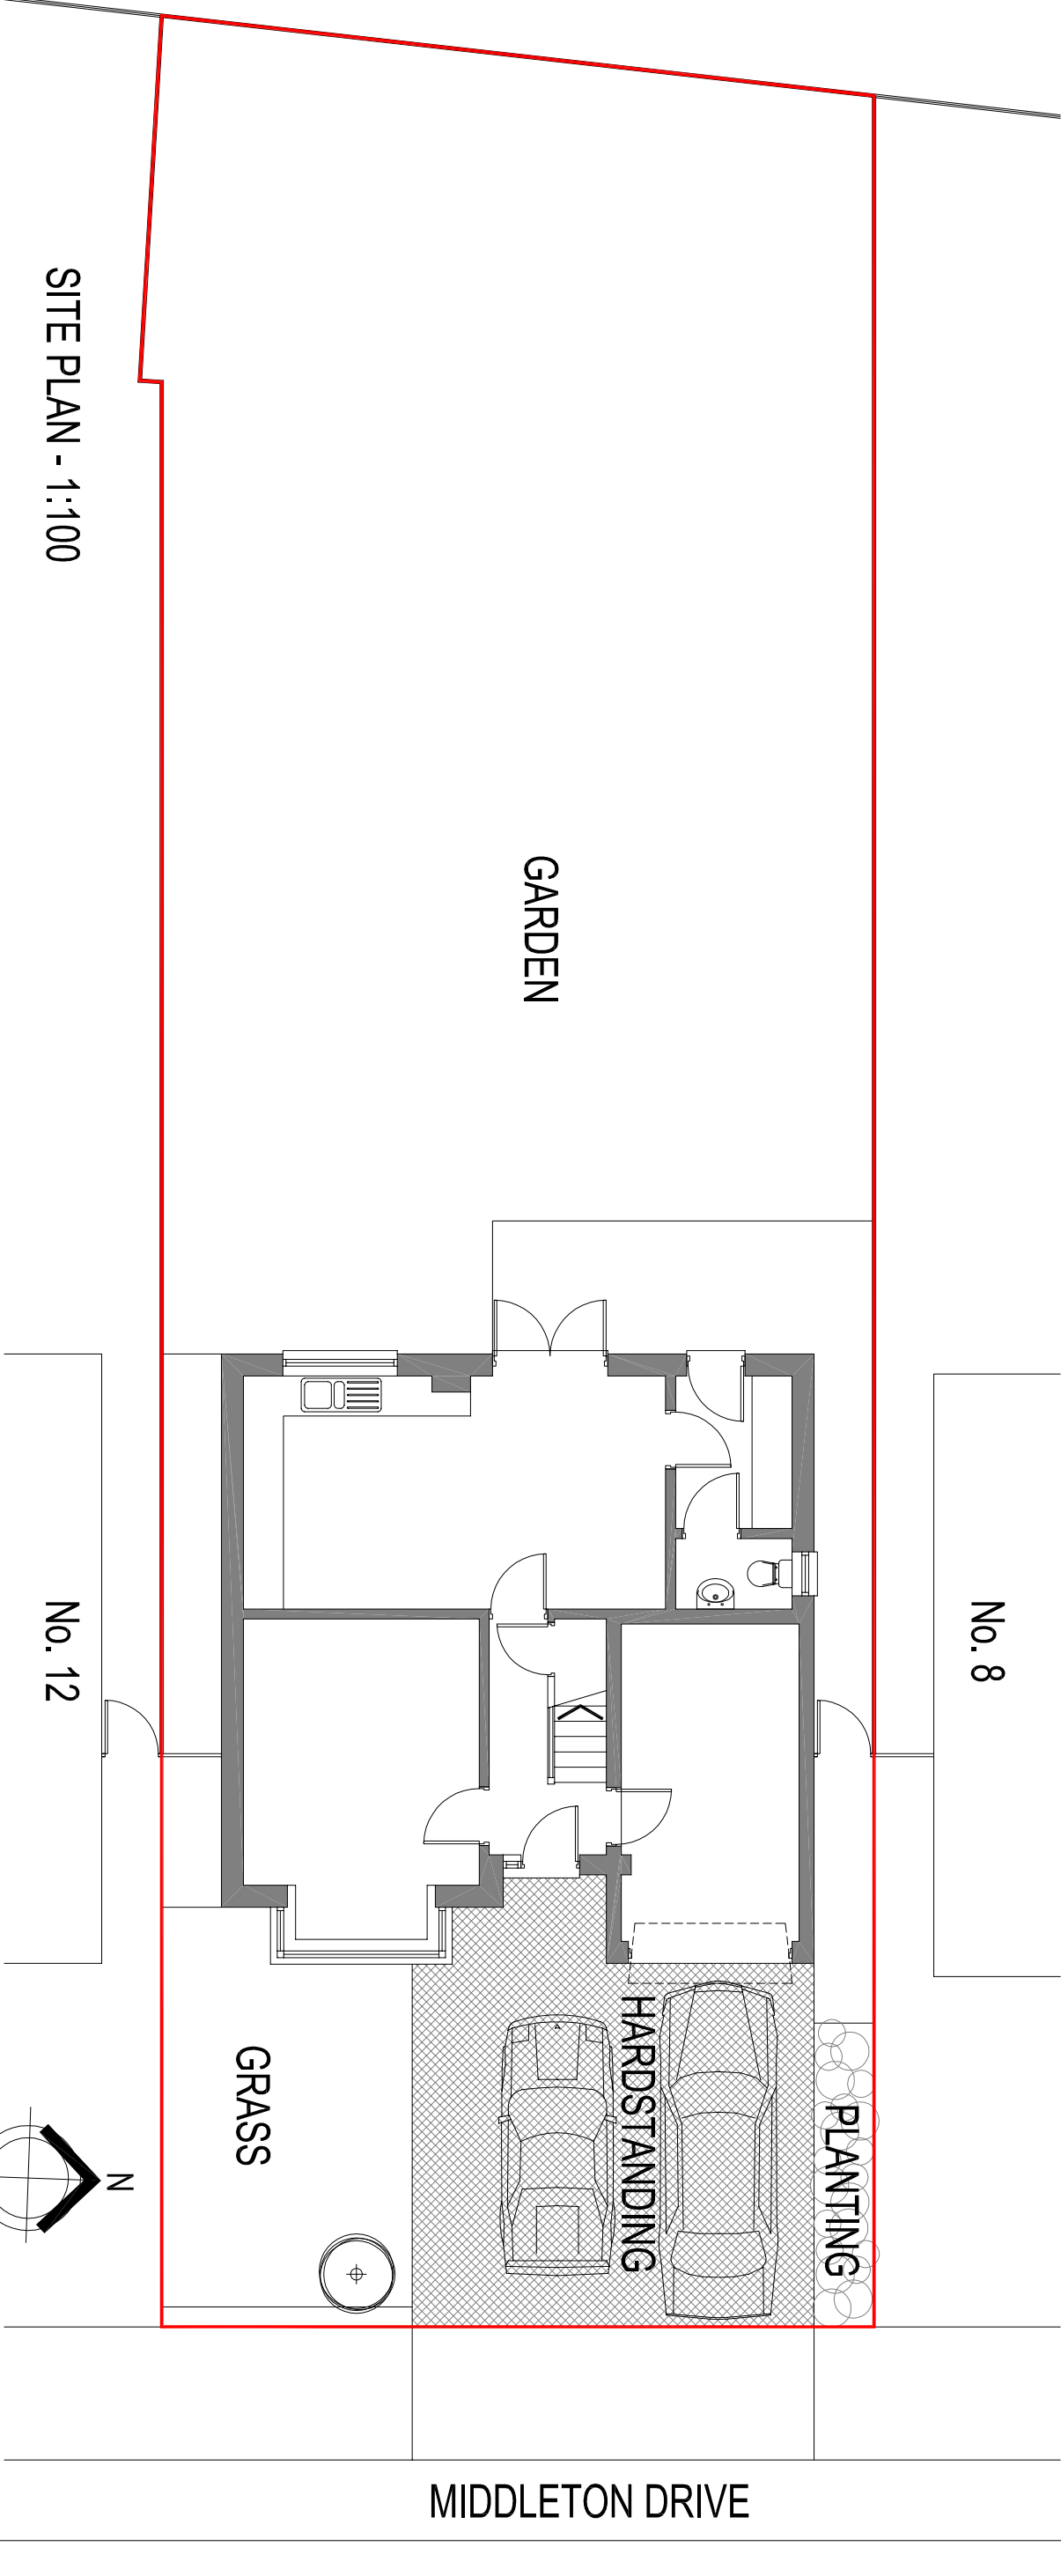


GROUND FLOOR PLAN - 1:50

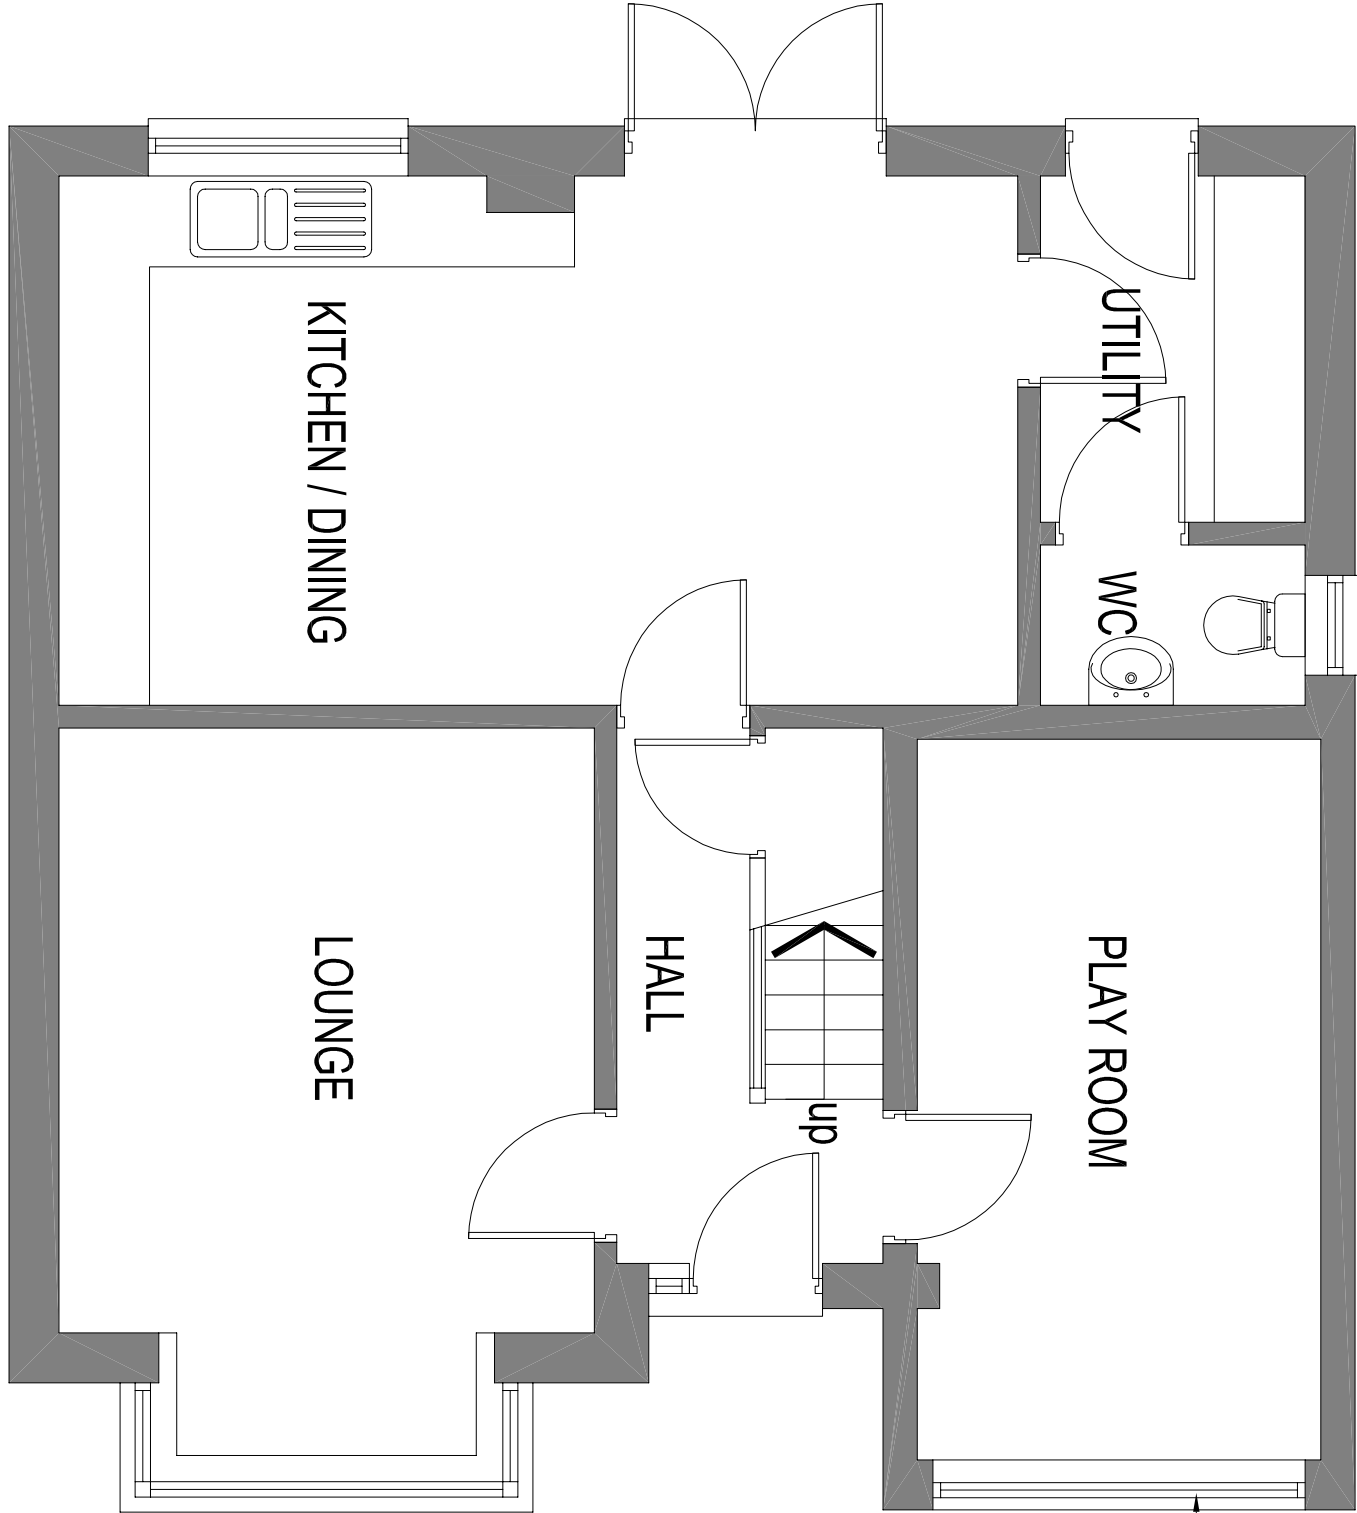


Existing Garage converted to habitable room. Remove existing door and frame. New UPVC window and cavity brickwork to match extg.

GROUND FLOOR PLAN - 1:50

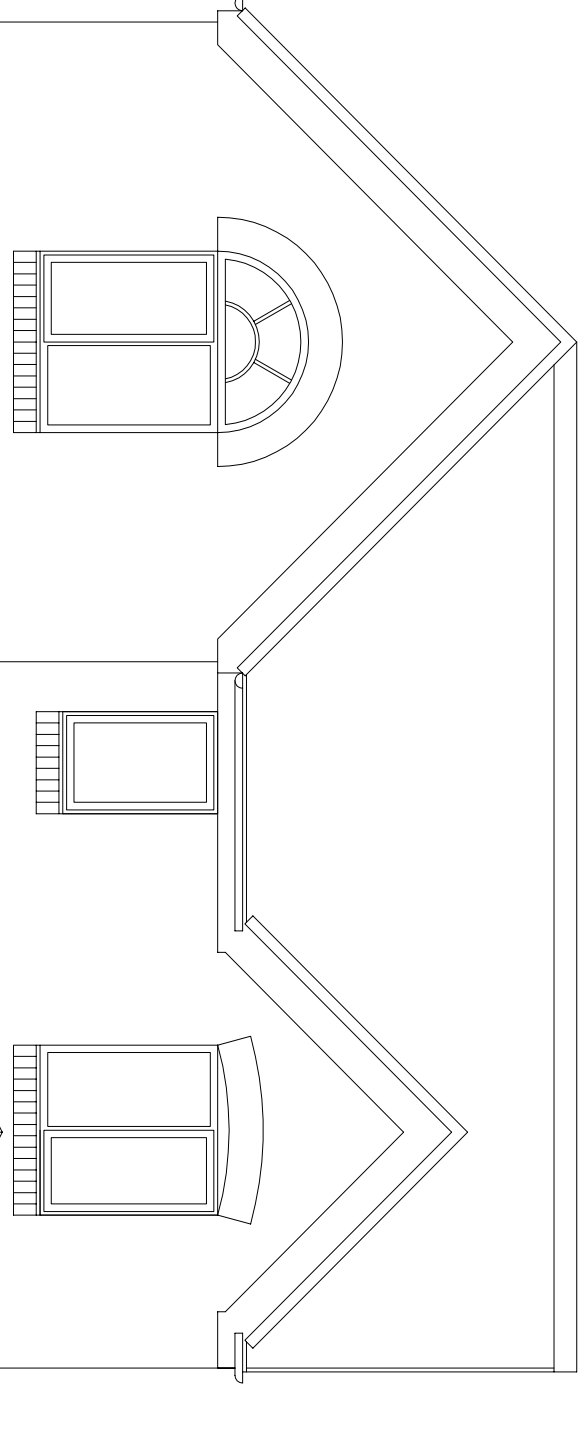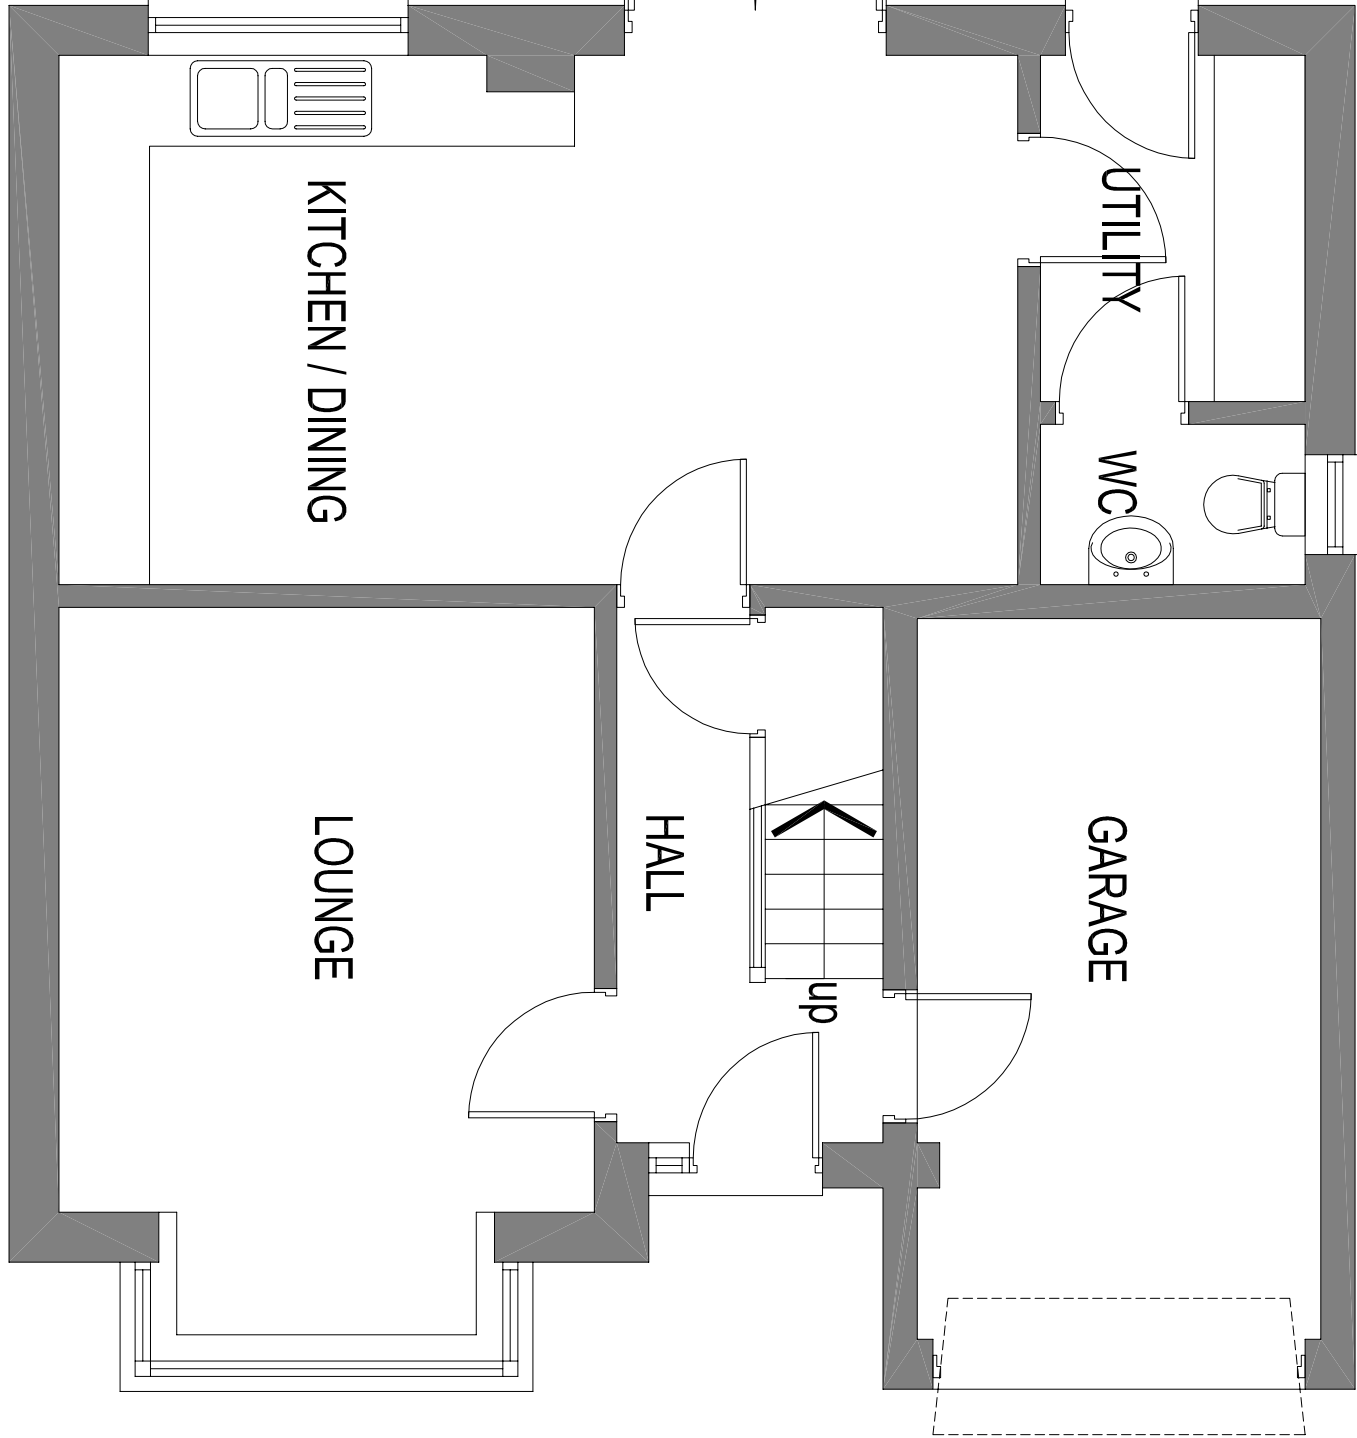


FRONT ELEVATION (EAST) - 1:50


ALL OTHER ELEVATIONS ARE AS EXISTING

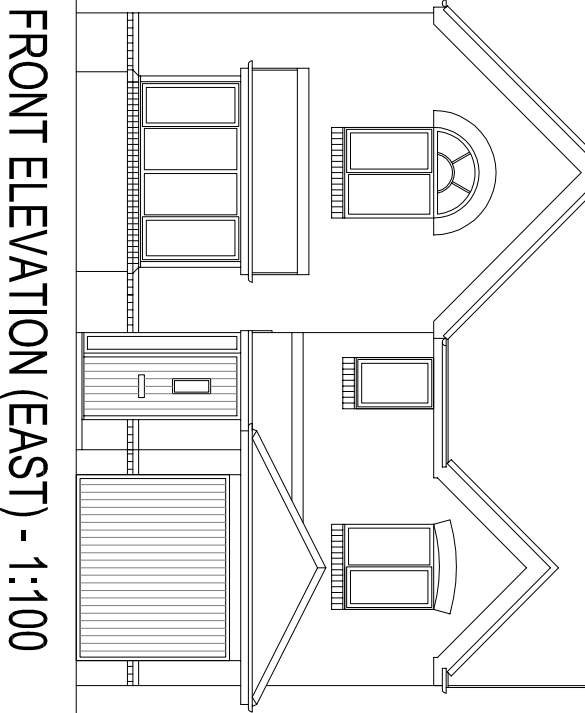


FRONT ELEVATION (EAST) - 1:100

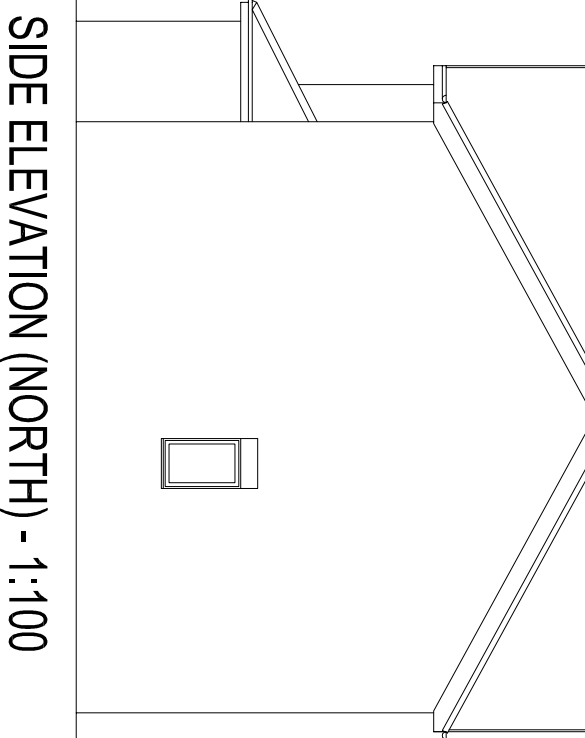



SIDE ELEVATION (NORTH) - 1:100

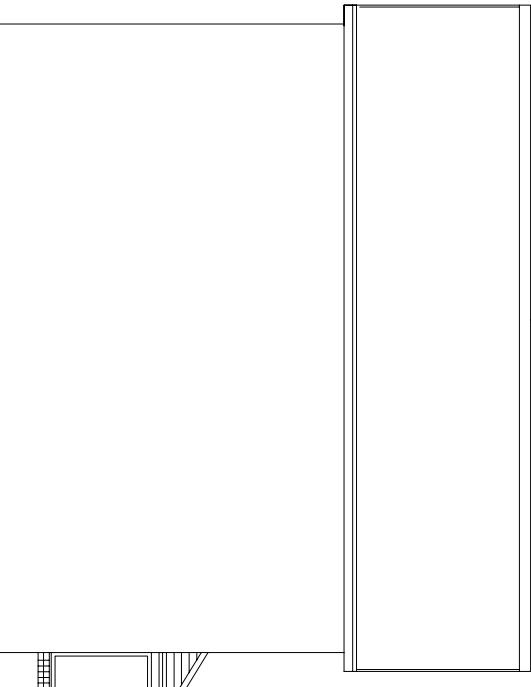

SIDE ELEVATION (SOUTH) - 1:100

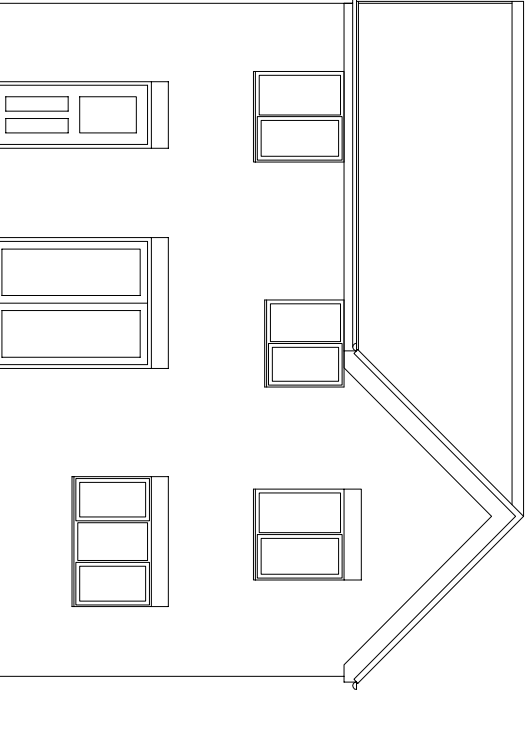

REAR ELEVATION (WEST) - 1:100

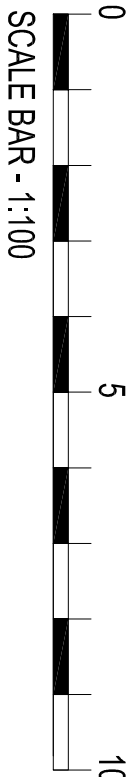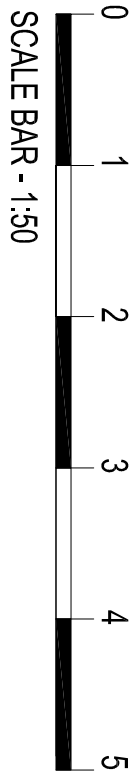

NORTH WEST DESIGN

john.sumner56@gmail.com - TEL: 07966 086282

Project 10 Middleton Drive, Whiston, L35 7AB

Title	Plans and Elevations as Existing & Proposed
Date	NOV 2023
Issue	Planning
Scale	As shown @ A1