


Liverpool V2 Site Location 1A
SCALE 1:500
Date 13/03/25

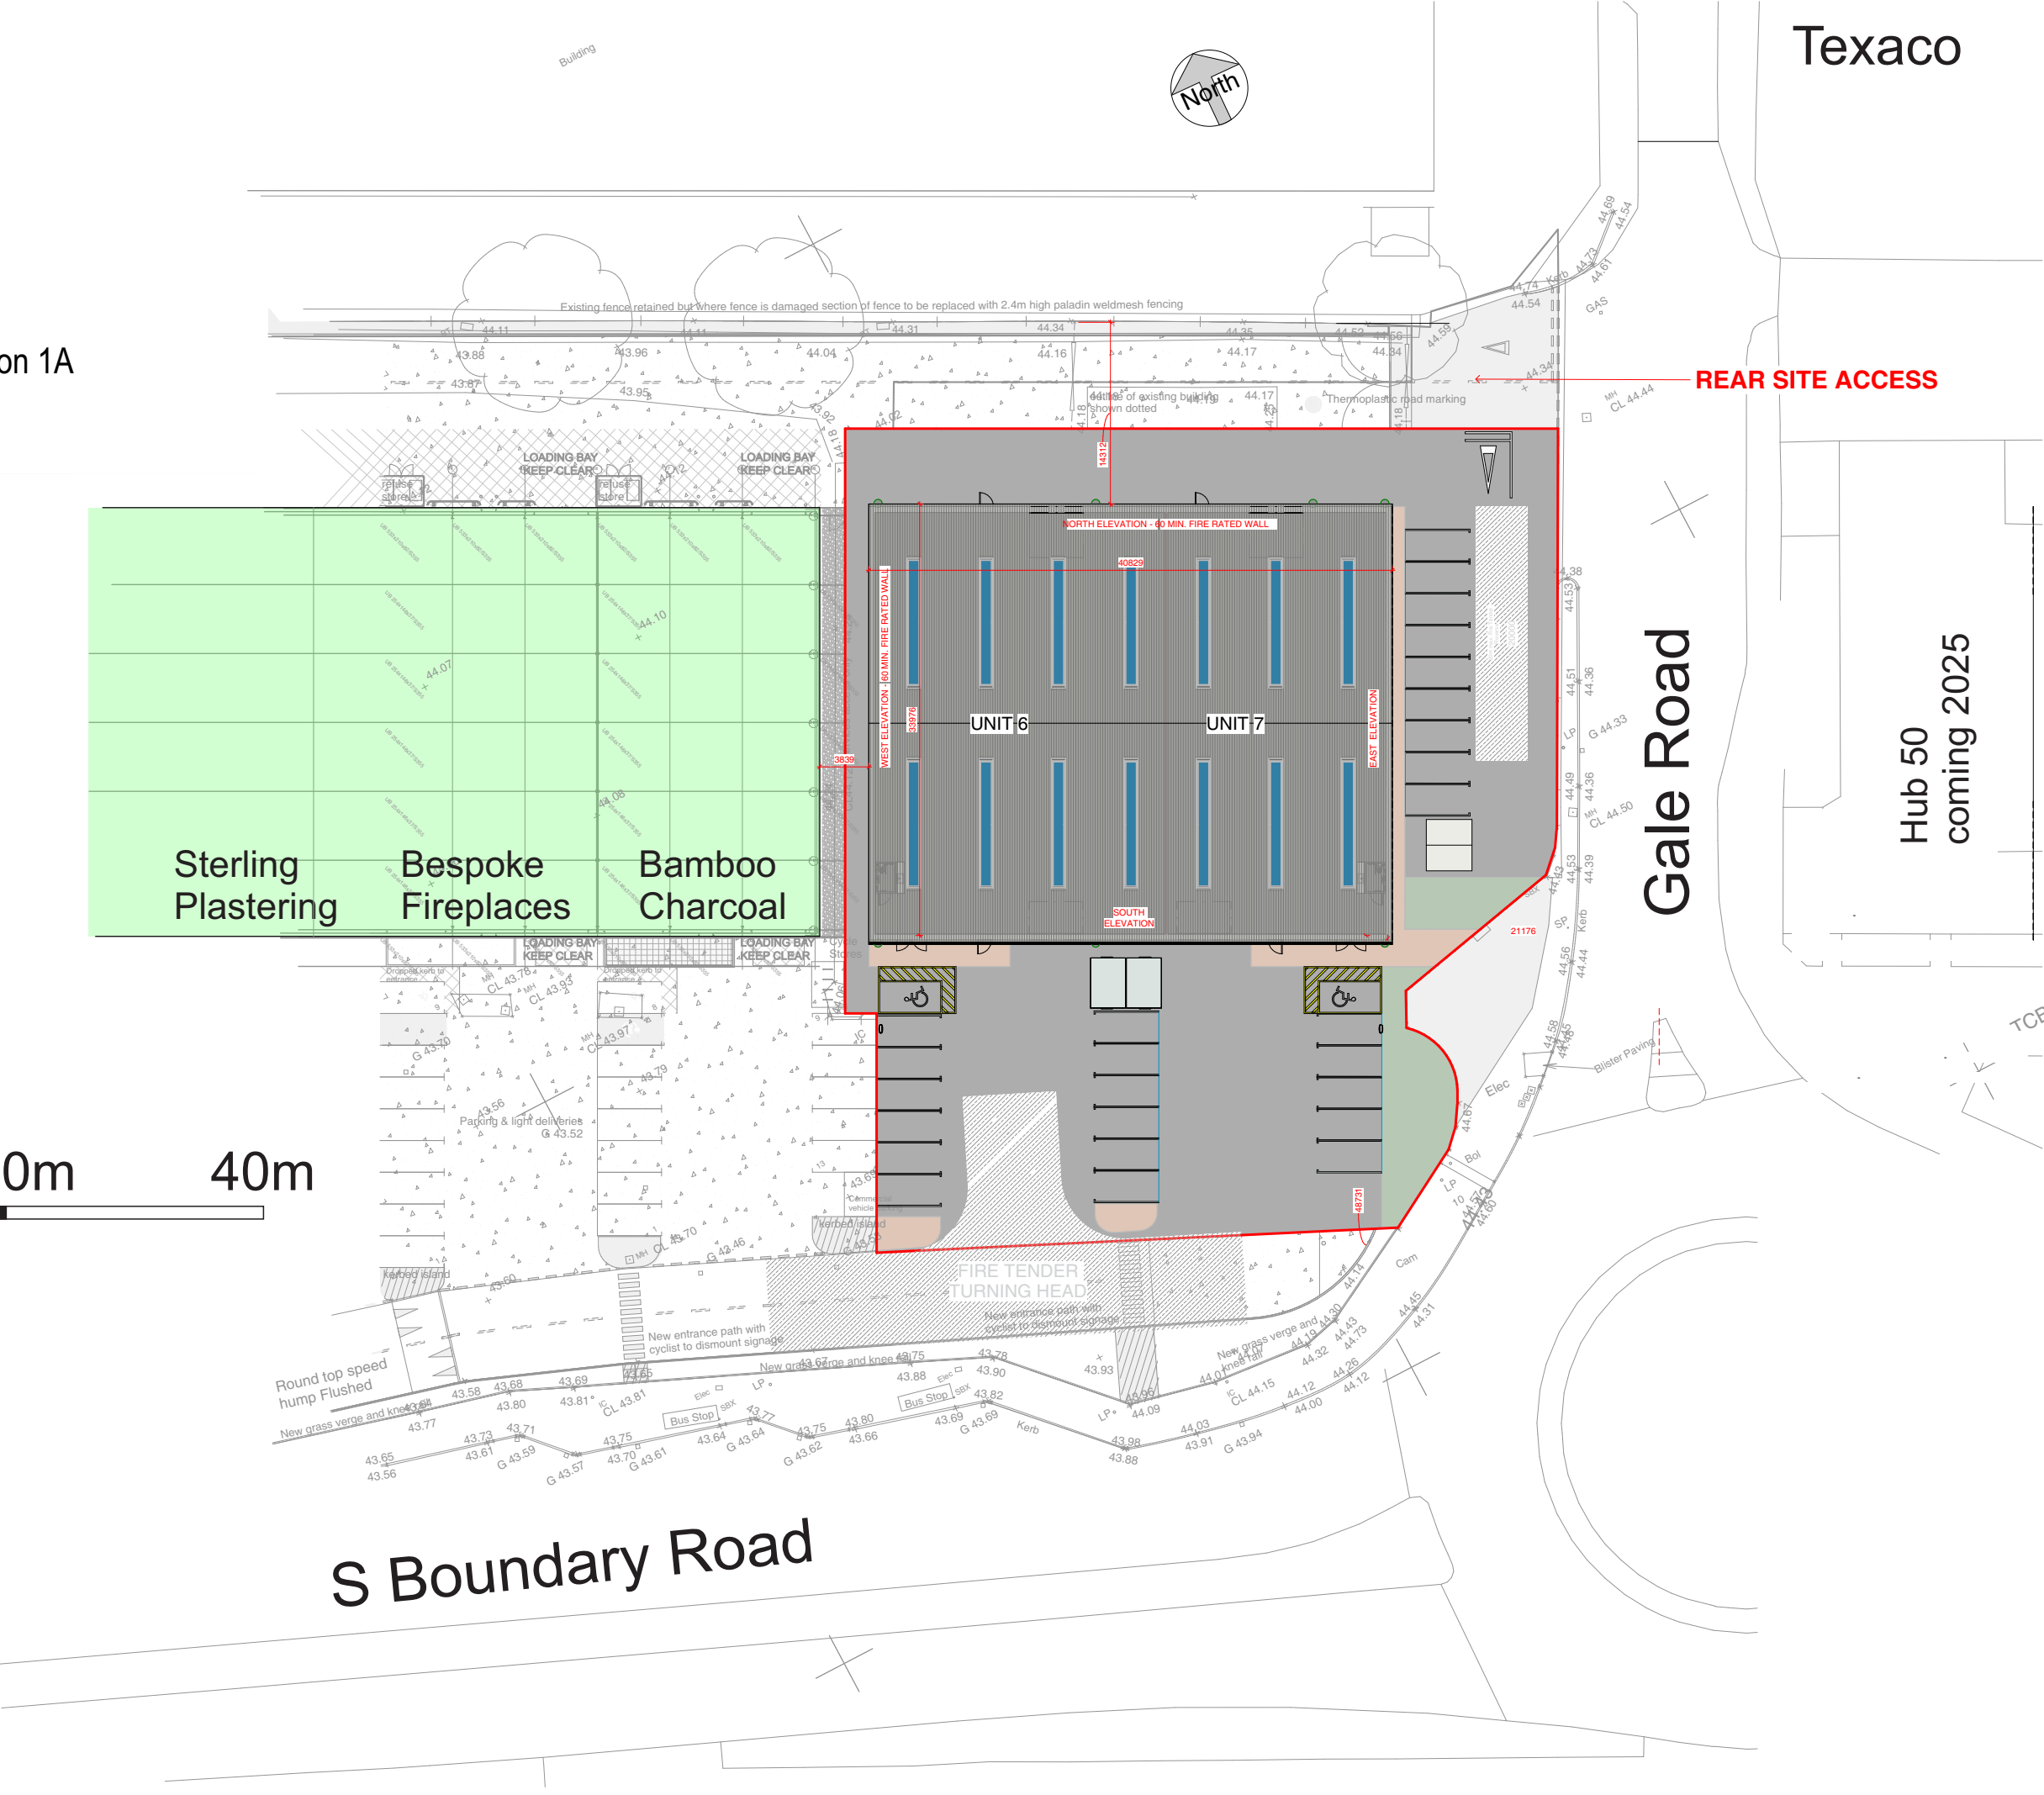

Texaco

Gale Road

Hub 50
coming 2025

S Boundary Road