



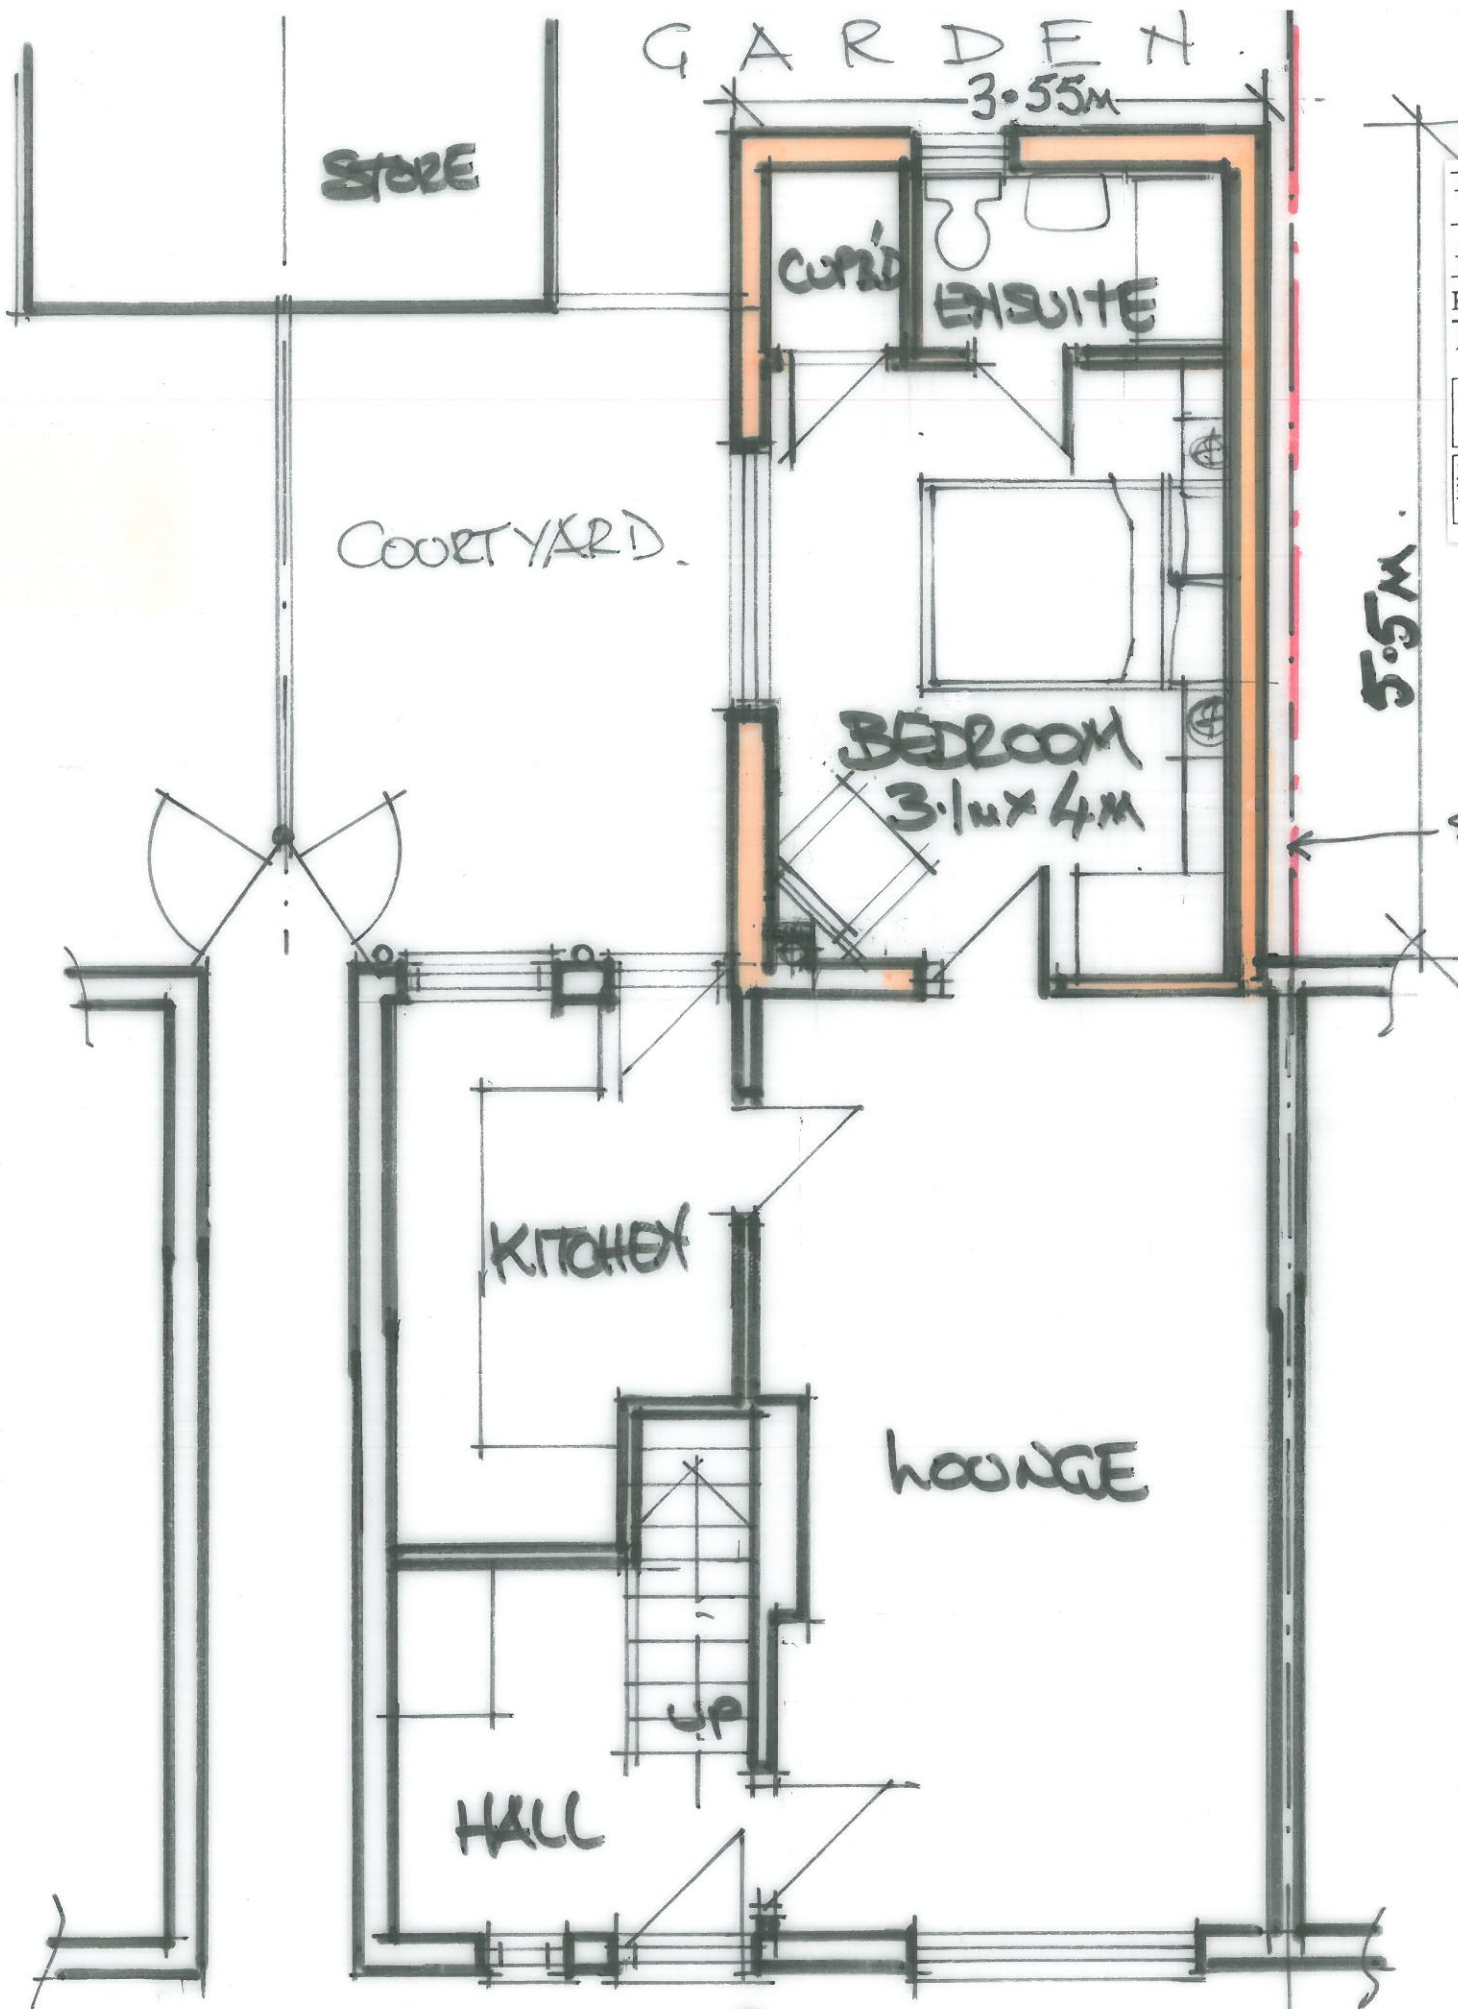

PROPOSED GROUND FLOOR:

PDP PETER DARLINGTON ARCHITECTS INTERIOR DESIGNERS 334, PRESCOT ROAD, ST. HELENS, WA10 3AG Tel : 01744 752049 Mobile : 07855 355910 e-mail : design@peterdarlingtonarchitects.co.uk		Project 85, CORONATION DRIVE PRESCOT L35 5ET	
		Dwg Title PROPOSED PLANS	
Dwg No 3150/SK1		Rev A	
1. Figured dimensions to be followed in preference to scale. 2. All dimensions to be checked on site. 3. This drawing remains the copyright of the architect and may not be copied without prior consent.		Drawn by 1-500EAS 1-1000EAS	Date 20/4/21

REV 'A' 25/5/21
 BUILDING SET BACK
 FROM SIDE BOUNDARY.

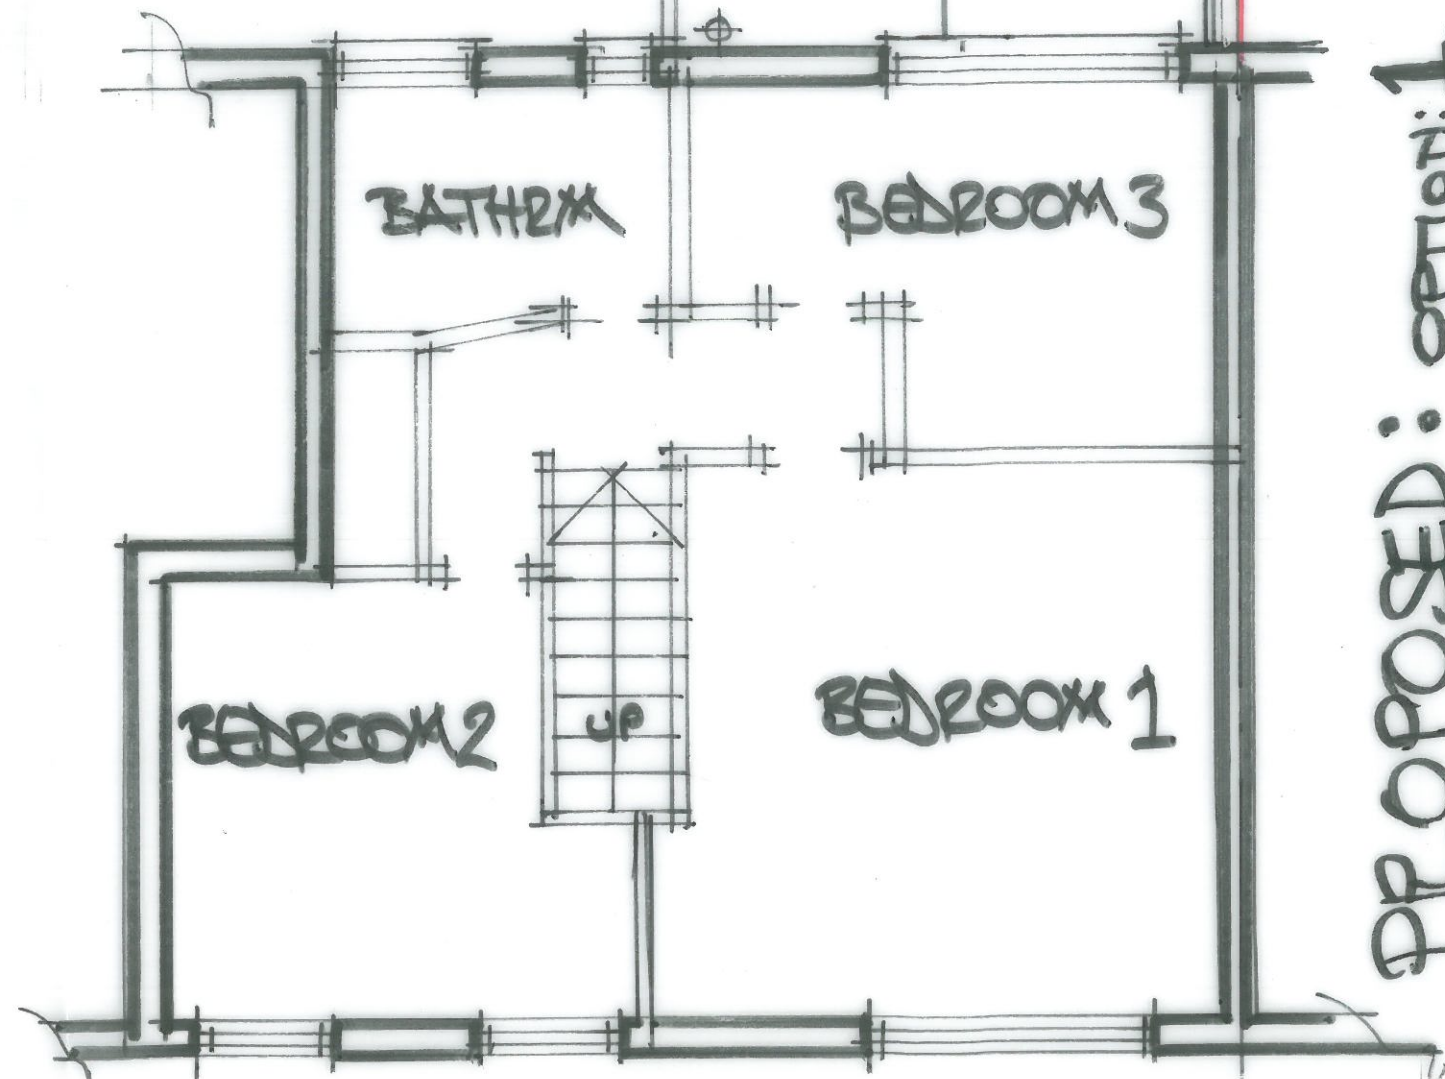

PROPOSED 1st FLOOR.



PROPOSED: OPTION 1.