


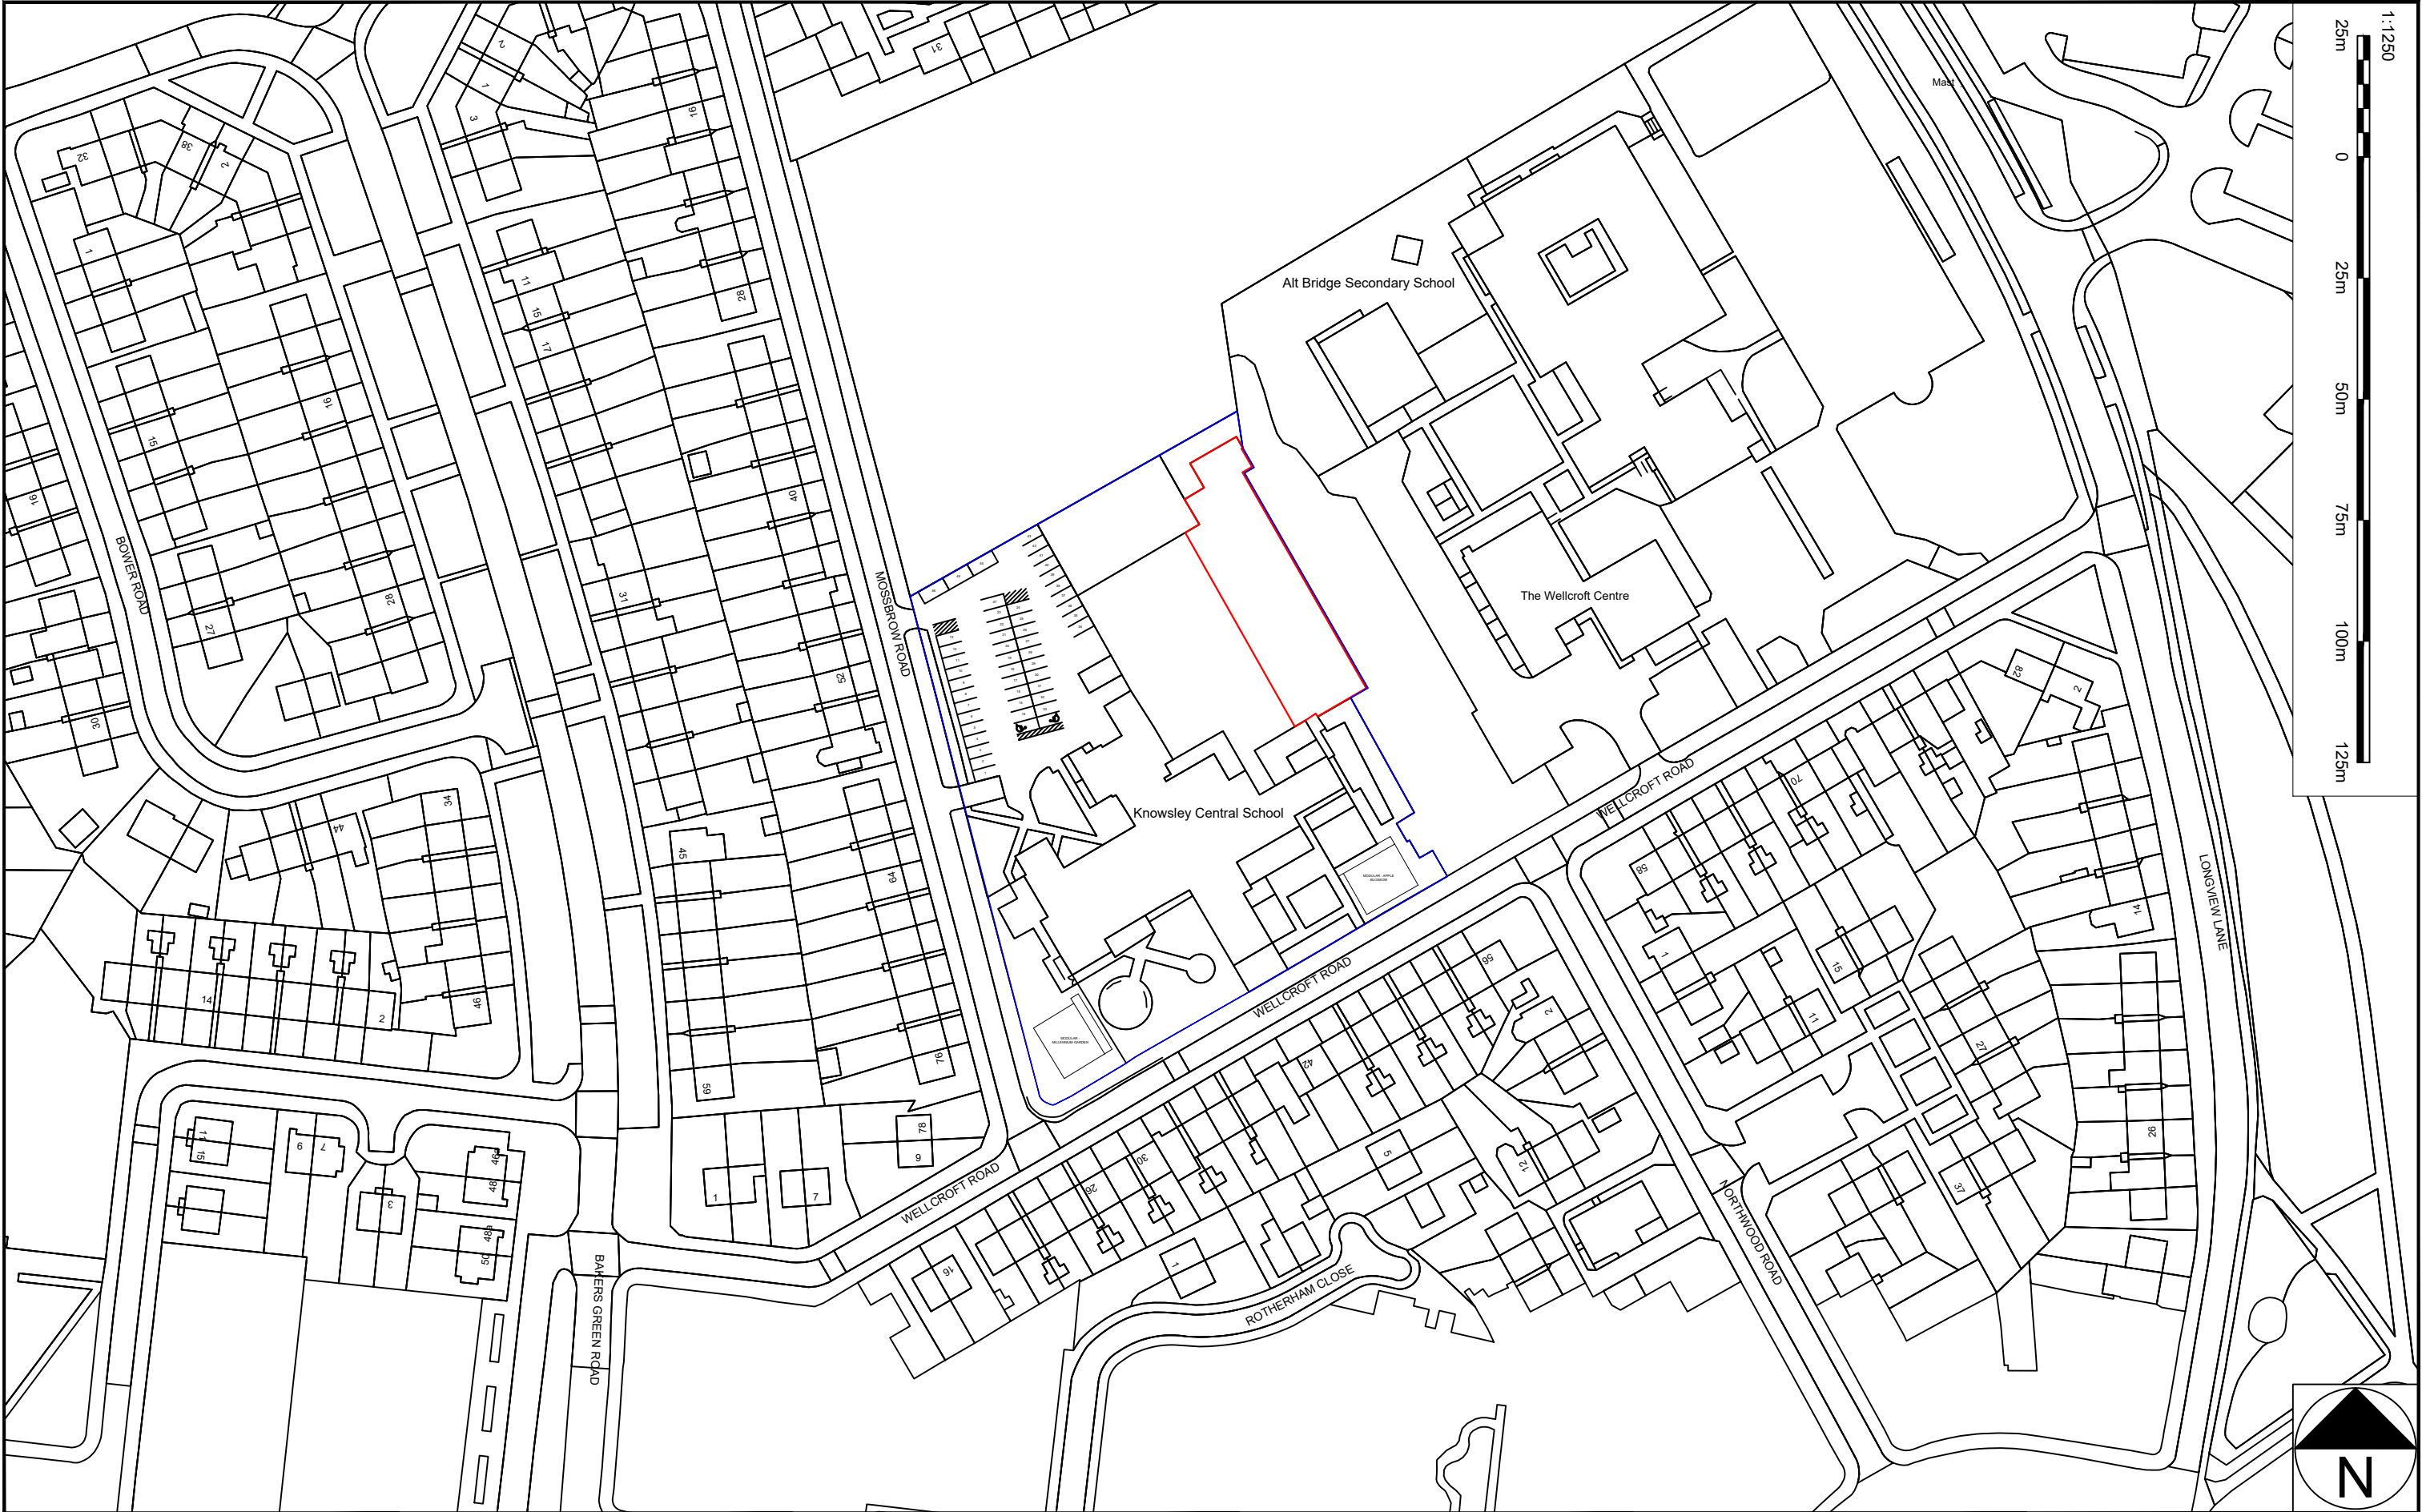

 Knowsley Council	Knowsley Metropolitan Borough Council	NOTES.	REV	DATE	BY	DESCRIPTION	APPROVAL.				TITLE						
	Knowsley Central Support							DRAWING ISSUE STATUS				Lawful Development Existing Site Plan					
								REV	DATE	BY	DESCRIPTION	SCALE	CONTRACT		DRAWING	REV	
								A1				1:1250					
												DRAWN	DATE	PRIOR APPROVAL KC MODULAR 30.04.2026 (1)		2.2	A1
												L.M	30/04/2026				