




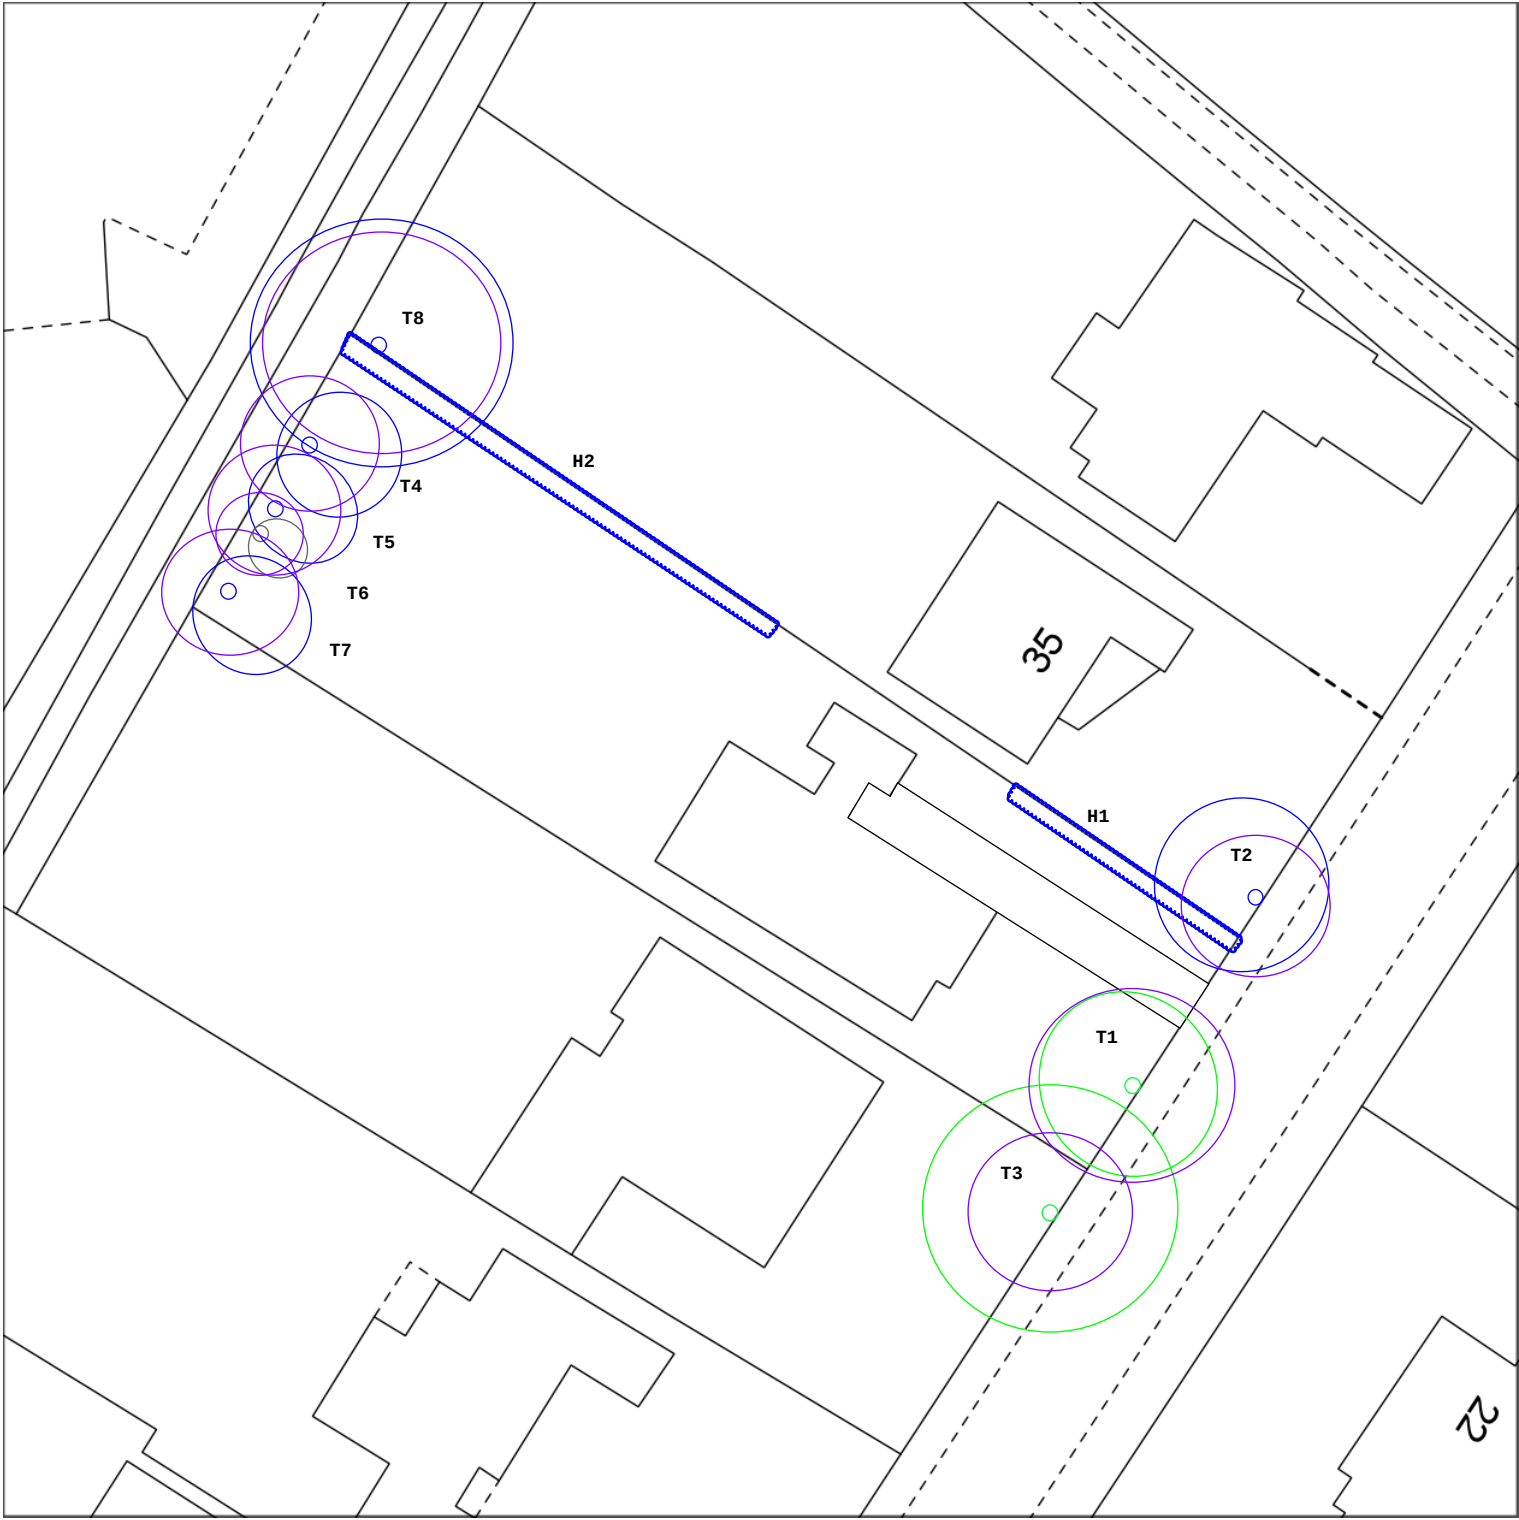


33, Huyton Church Road, Liverpool

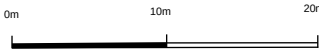

Symbol Guide

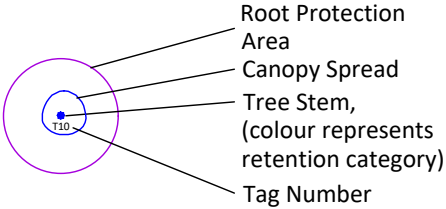

BS5837:2012 - Tree Category

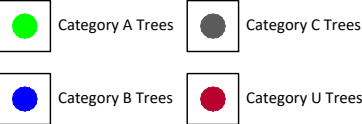

The original of this drawing is produced in colour; a monochrome copy should not be relied upon as trees are categorised using a colour code.
Canopy spread (N, S, E, W) is approximate. Stem diameter (DBH) is taken at 1.5m above ground level, whether of single or multi-stem trees. Stem diameter is functional to determine the extent of the Root Protection Area (RPA).

Project Name:	33 Huyton Church Road
Drawing Title:	Tree Constraints Plan
Drawing Number:	1022/01
Drawn By:	DE
Approved By:	DE
Date:	October 2022
Scale:	As shown

