

LANDSCAPE ARCHITECTURE
ENVIRONMENTAL PLANNING
MASTERPLANNING
URBAN DESIGN

**RANDALL
THORP** 
CHARTERED LANDSCAPE ARCHITECTS

Mercury 62, Cronton


Figures

March 2023

Prepared for:

Maro Developments Limited



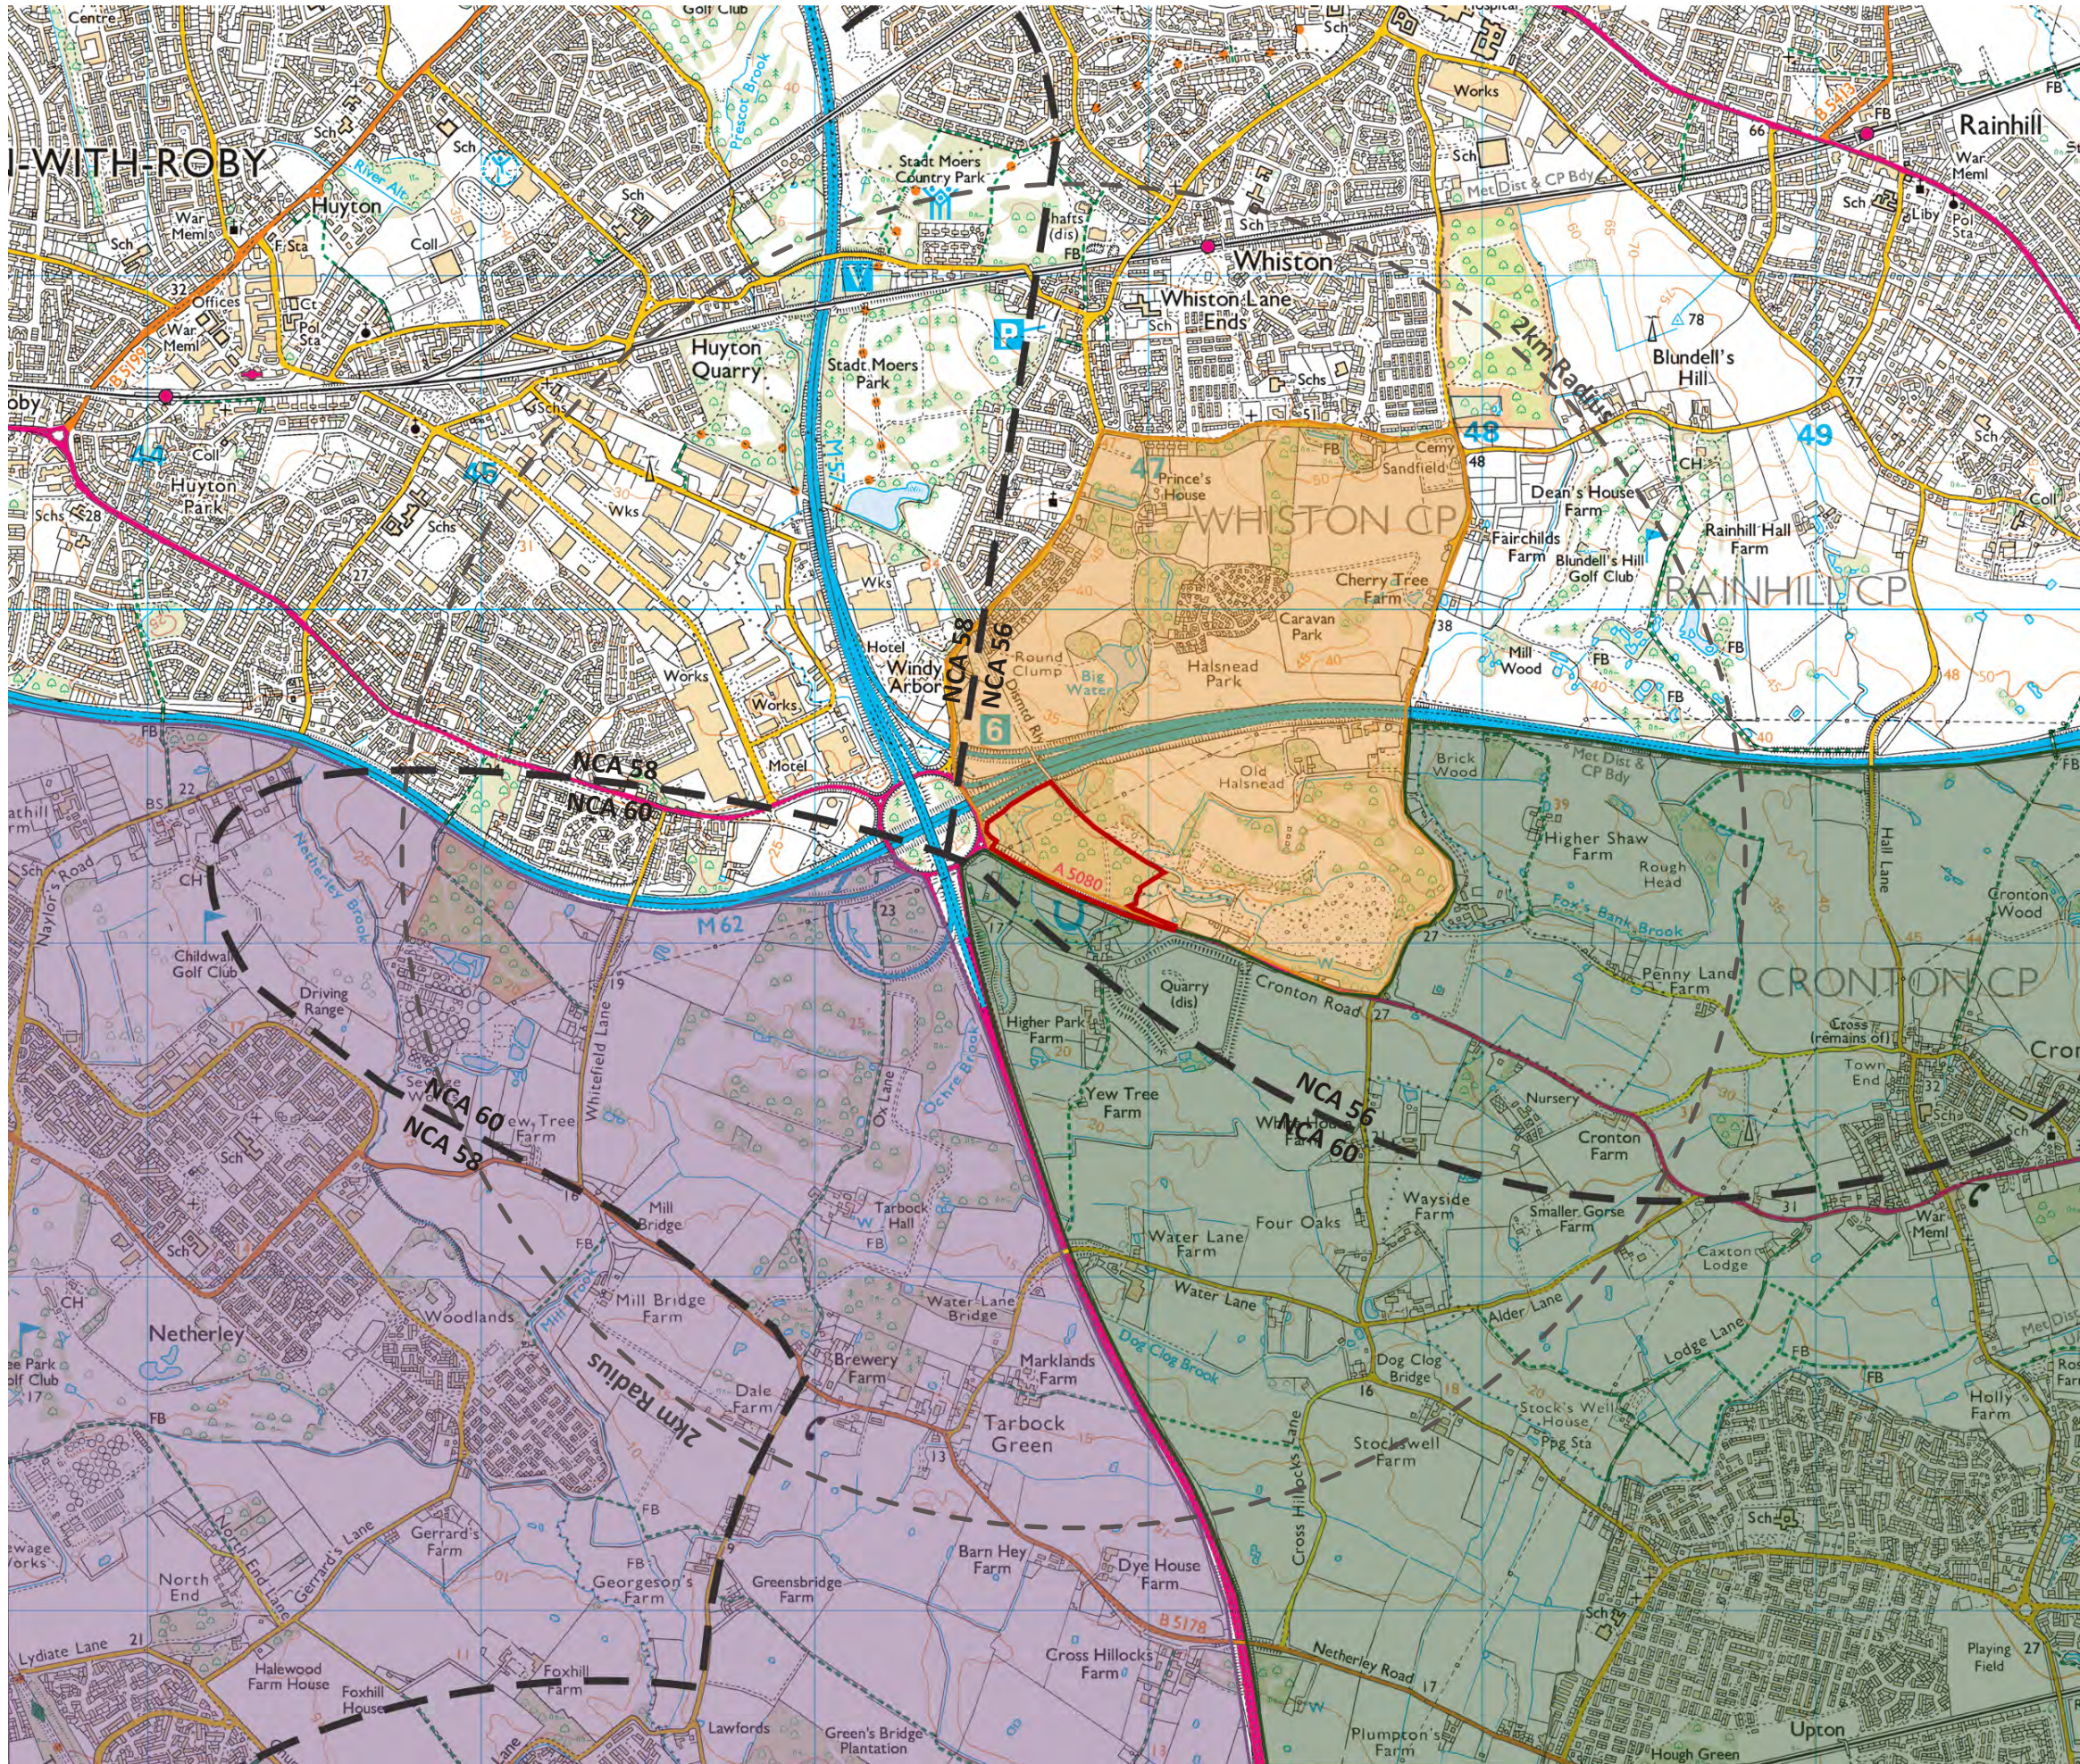

Beehive Lofts, Beehive Mill, Jersey Street Manchester, M4 6JG
0161 228 7721 mail@randallthorp.co.uk www.randallthorp.co.uk

KEY:

- Site boundary
- 2Km Study area
- National Character Area Boundary

NCA 56: Lancashire Coal Measures
NCA 58: Merseyside Conurbation
NCA 60: Mersey Valley

Knowsley Landscape Character Assessment

- Landscape Character Area: Halsnead Estate
- Landscape Character Area: Cronton and Pex Hill
- Landscape Character Area: Tarbock

Maro Developments Limited

Figure 10.1
Landscape Study Area

Drwg No: 997-01
Date: 18.10.22
Drawn by: LAN
Checker: NJ
Rev by:
Rev checker:
QM Status: Checked
Product Status:
Client Review



KEY:

- Site boundary
- Existing Public Right of Way
- Viewpoint Photograph locations
- Elowen Garden Village (under construction)

Visual Receptors

- Views from footpaths
- Users of PRow Knowsley TA9/1 & TA9/2
 - Users of PRow Knowsley TA10/3
- Views from roads within the immediate vicinity
- Motorists and pedestrians using Cronton Road
 - Motorists and pedestrians using M62
 - Motorists and pedestrians using access road to Elowen Garden Village (under construction)
 - Motorists using Prescott Road
 - Motorists using Water Lane

Maro Developments Limited

Figure 10.2
Visual context and receptors

Drwg No: 997-02	Date: 18.10.22
Drawn by: LAN	Checker: NJ
Rev by:	Rev checker:
QM Status: Checked	Product Status:
Scale: 1: 10,000 @ A3	Client Review



Site Photograph A - View from site access, looking north.



Site Photograph B - View from within the site looking north-west



Site Photograph C - View from within the site, looking west.



Site Photograph 1.1 - View from PRow Knowsley TA9/1 + TA9/2 looking north towards site



Site Photograph 1.2 - View from PRow Knowsley TA9/1 + TA9/2 looking north towards site

**RANDALL
THORP**

LANDSCAPE ARCHITECTURE
ENVIRONMENTAL PLANNING
MASTERPLANNING
URBAN DESIGN

Beehive Lofts, Beehive Mill, Jersey Street
Manchester, M4 6JG
0161 228 7721 mail@randallthorp.co.uk
www.randallthorp.co.uk

Date: 18.10.22
Drawn by: LN
Checker: NJ
Rev by:
Rev checker:
QM Status: checked
Product Status:
Client Review

Cronton Road, Knowsley

Appendix A
Figure 10.5
Photo Viewpoint 1.1 & 1.2

Drwg No: 997-03 Scale: NTS



Site Photograph 2.1 - View from PRoW Knowsley TA 10/3 looking north towards site



Site Photograph 3.1 - View from Cronton Road, looking north-west towards site



Site Photograph 3.2 - View from Cronton Road, looking north at existing site access



Site Photograph 3.3 - View from Cronton Road, looking north-west along site frontage

**RANDALL
THORP**

LANDSCAPE ARCHITECTURE
ENVIRONMENTAL PLANNING
MASTERPLANNING
URBAN DESIGN

Beehive Lofts, Beehive Mill, Jersey Street
Manchester, M4 6JG
0161 228 7721 mail@randallthorp.co.uk
www.randallthorp.co.uk

Date: 18.10.22
Drawn by: LN
Checker: NJ
Rev by:
Rev checker:
QM Status: checked
Product Status:
Client Review

Cronton Road, Knowsley

Appendix A
Figure 10.7
Photo Viewpoint 3.2 & 3.3

Drwg No: 997-03 Scale: NTS



Site Photograph 4.1 - View from M62, looking south towards site (representative Google Streetview)



Site Photograph 5.1 - View from access road to Elowen Garden Village, looking south towards site



Site Photograph 6.1 - View from Prescott Road looking west towards site



Site Photograph 7.1 - View from Water Lane, looking north towards site

LANDSCAPE ARCHITECTURE
ENVIRONMENTAL PLANNING
MASTERPLANNING
URBAN DESIGN

RANDALL
THORP 

CHARTERED LANDSCAPE ARCHITECTS

www.randallthorp.co.uk

