



SCALE FOR PLANNING PURPOSES ONLY


Architects are to be notified of any discrepancies.
Contractors must check all dimensions on site.
This drawing is subject to copyright laws and is for use on this project only.
This drawing is to be used solely for the information as listed only.
For other information refer to the latest revision of any cross referenced drawings.
To be read in conjunction with relevant design standards/protocols.

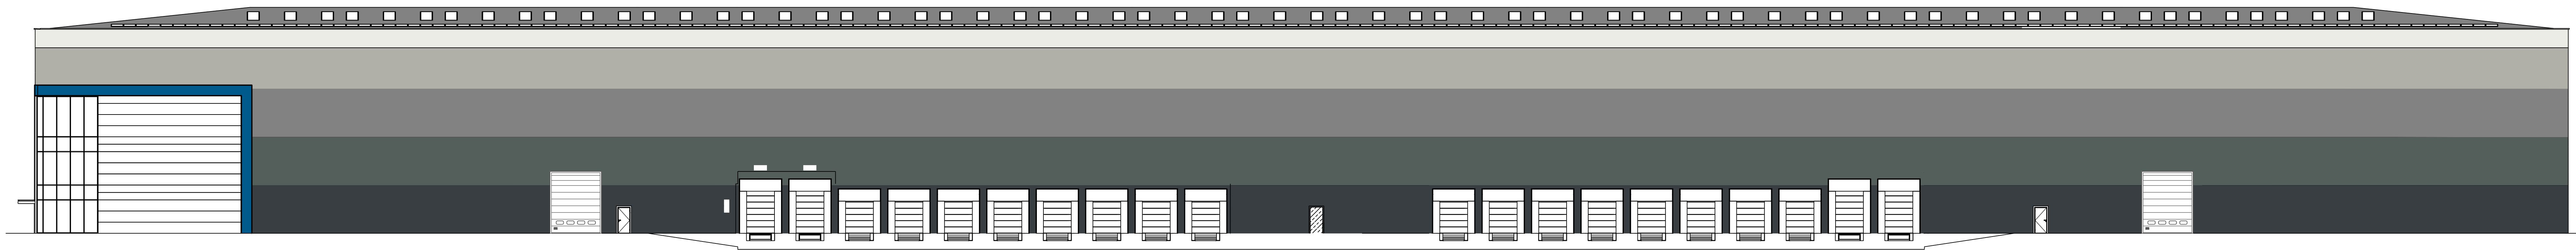


SOUTH

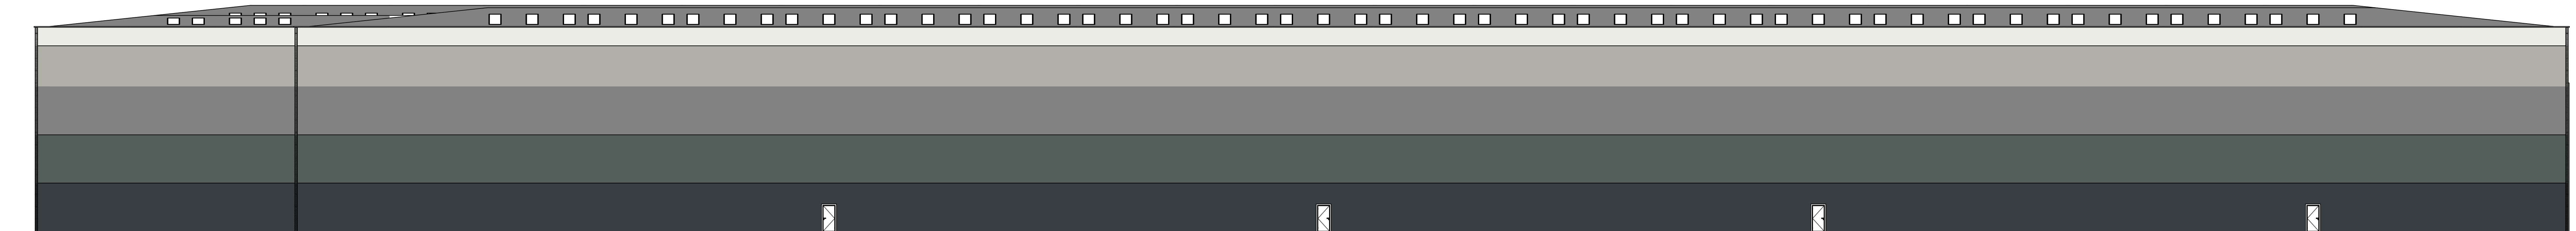

NORTH

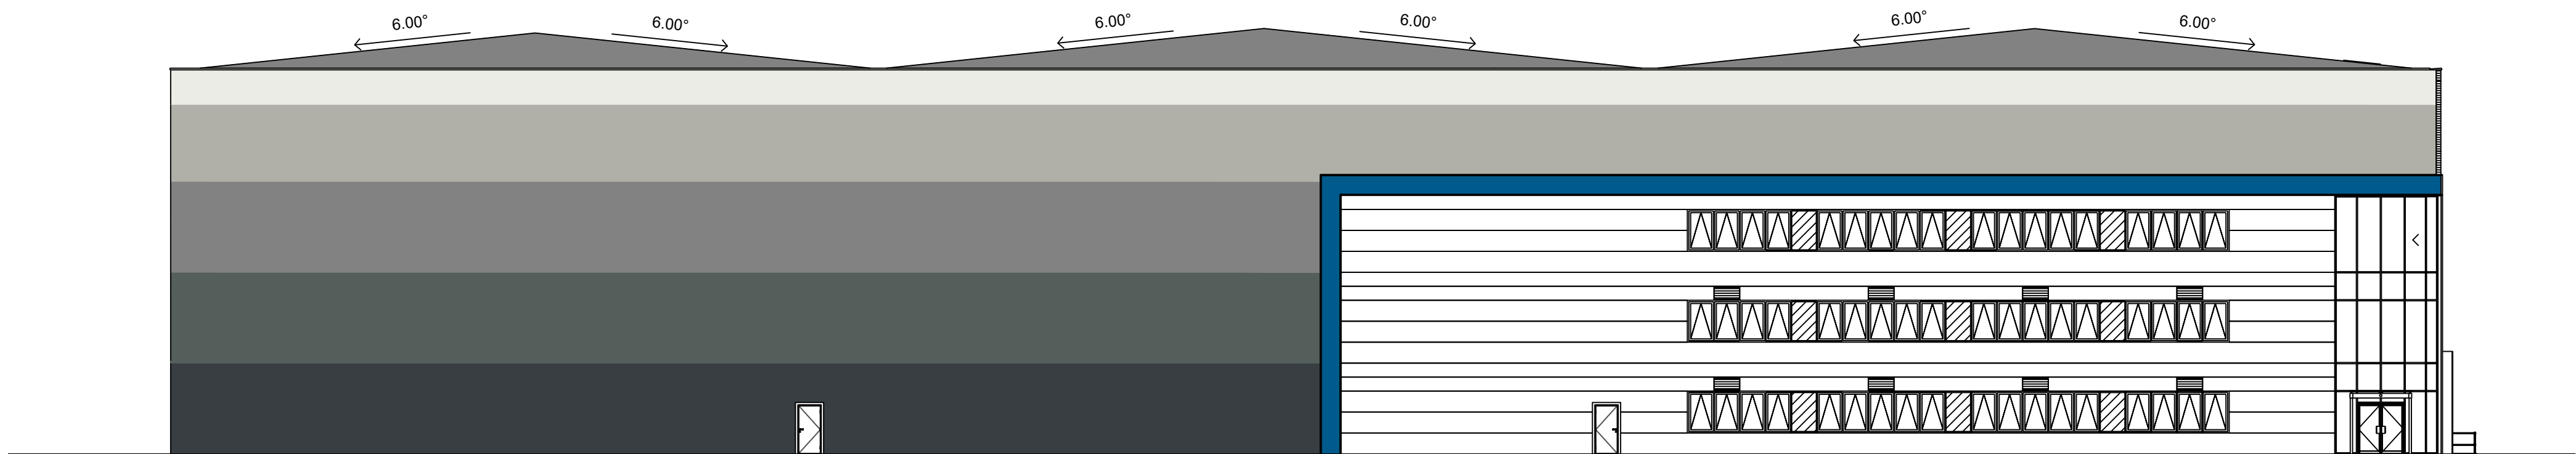

WEST

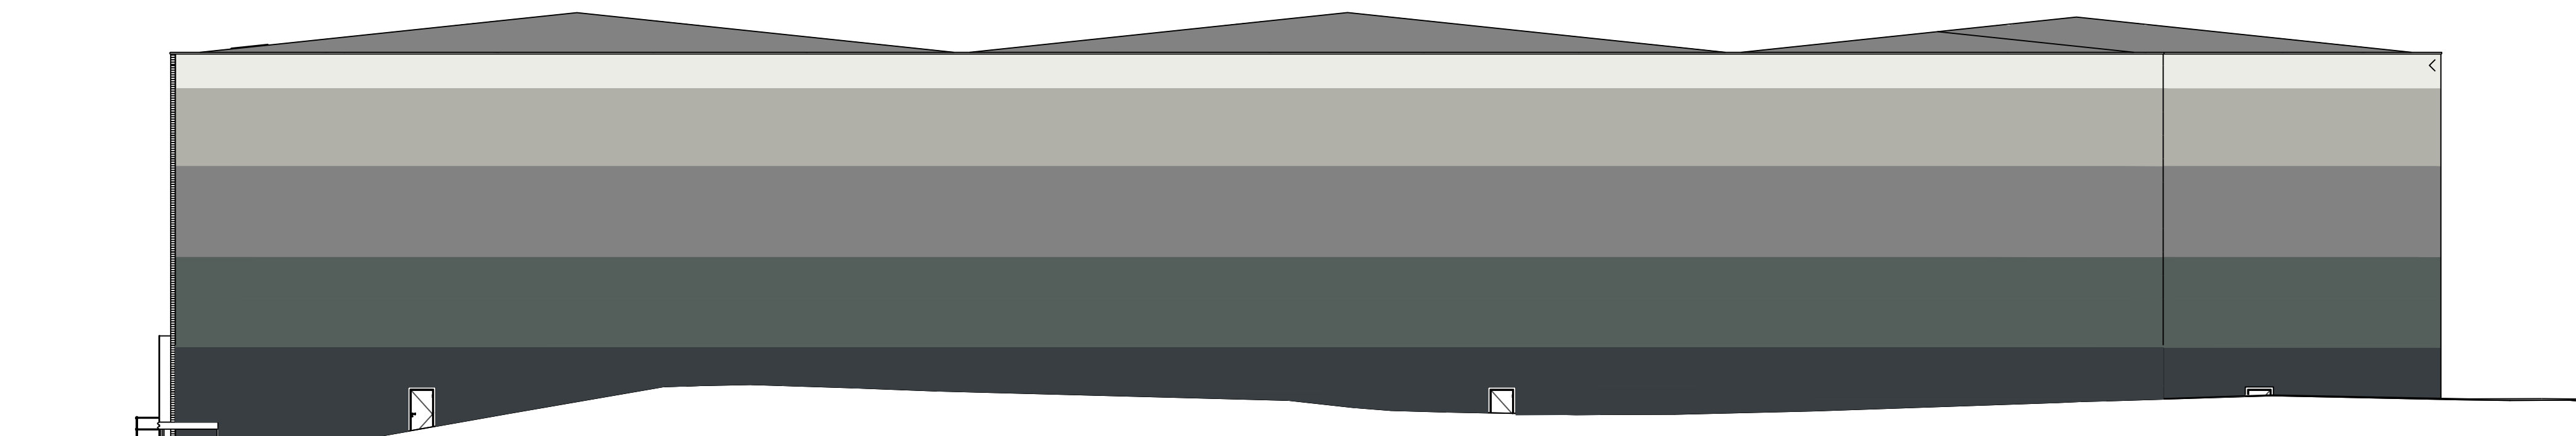

EAST

#	27/09/21	FIRST ISSUE	DA	MA
REV	DATE	DESCRIPTION	DRN	CKD

AMENDMENTS

STATUS: **PLANNING**

CLIENT: **FLINTROCK LTD**

PROJECT NAME: **KNOWSLEY**

PROJECT ADDRESS: **MOORGATE ROAD
KNOWSLEY**

DRAWING TITLE: **EXISTING ELEVATION**

JOB NO: **20-6547**

DRG NO: **P203**

REVISION: **#**

DATE: **SEP 21**

SCALE: **1:200**

SHEET SIZE: **A0**

1m

SCALE 1:200

S+SA
ARCHITECTS

1 CARDALE PARK, BECKWITH HEAD ROAD,
HARROGATE HG3 1RZ

www.ssa-architects.co.uk
T: 01423 856999