


Architects are to be notified of any discrepancies.
Contractors must check all dimensions on site.
This drawing is subject to copyright laws and is for use on this project only.
This drawing is to be used solely for the information as titled only.
For other information refer to the latest revision of any cross referenced drawings.
To be read in conjunction with relevant design standards/protocols.

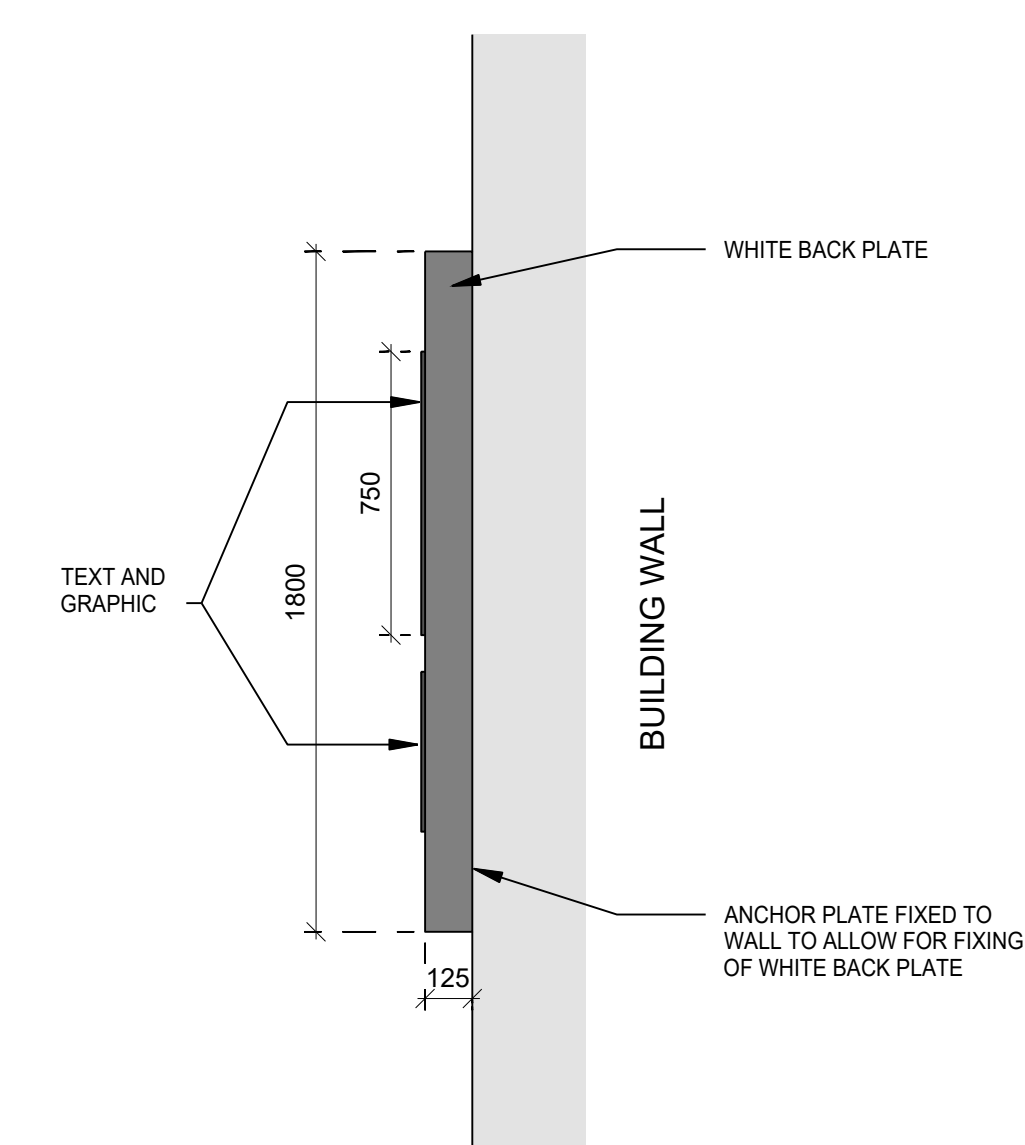

PROPOSED SIGNAGE FIXING DETAIL - SCALE 1:20



PROPOSED SIGNAGE



B	14/10/21	CHANGES TO DRAWING TITLE	DA	MA
A	01/10/21	SCALE BAR ADDED AND NOTE AMENDED	DA	MA
#	27/09/21	FIRST ISSUE	DA	MA
REV	DATE	DESCRIPTION	DRN	CKD

AMENDMENTS	
STATUS:	PLANNING

AMENDMENTS	
STATUS:	PLANNING

CLIENT:	
---------	--

FLINTROCK LTD

PROJECT NAME:

KNOWSLEY

PROJECT ADDRESS:

MOORGATE ROAD
KNOWSLEY

DRAWING TITLE:

PROPOSED ELEVATION

JOB NO: 20-6547	DRG NO: P204	REVISION: B
DATE: SEP 21	SCALE: 1:200	SHEET SIZE: A0

S+SA
ARCHITECTS

1 CARDALE PARK, BECKWITH HEAD ROAD
HARROGATE HG3 1RZ
www.ssa-architects.co.uk
T: 01423 856999