


Notes.
All details existing, unless marked proposed
Original drawing size A4
Scaled dimensions should not be taken from this
drawing unless authorised.

ArdentLand

7 Bell Yard
London
WC2A 2JR
0203 925 4603
www.ardentland.com

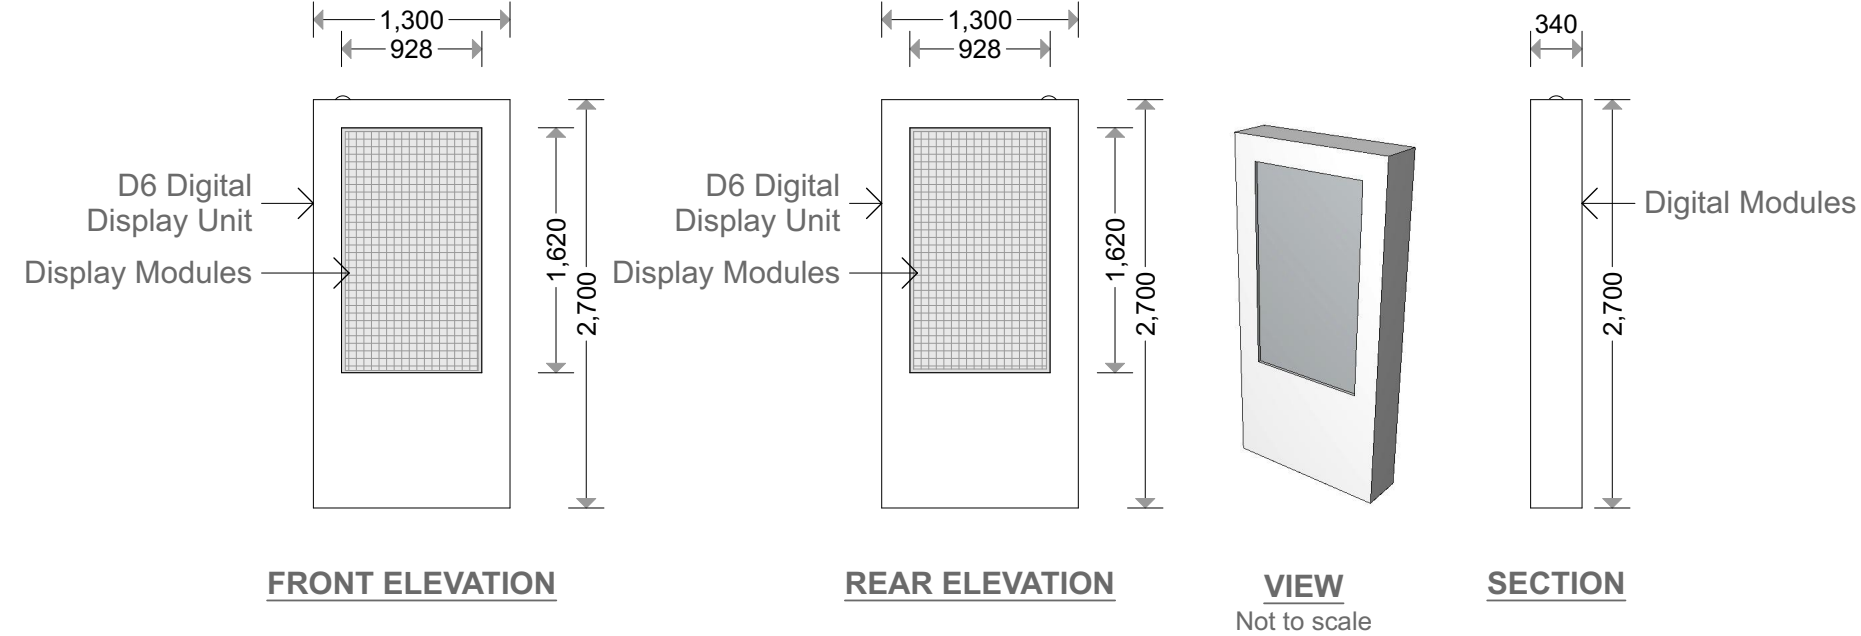

Ardent Land Ref:

-

Project

Halewood Shopping Centre,
Leathers Lane, Halewood,
Liverpool,
L26 0TX

Drawing Name

**Specification -
Proposed Elevations
Digital D6 Display -
double sided -
Displays A and B
Drawing Status**

PLANNING

Revision

- First Formal Issue

CODD

Date

18.08.2025

Drawing Scale @ A4

1:50

Layout ID

T4921 A4 066

Revision

