



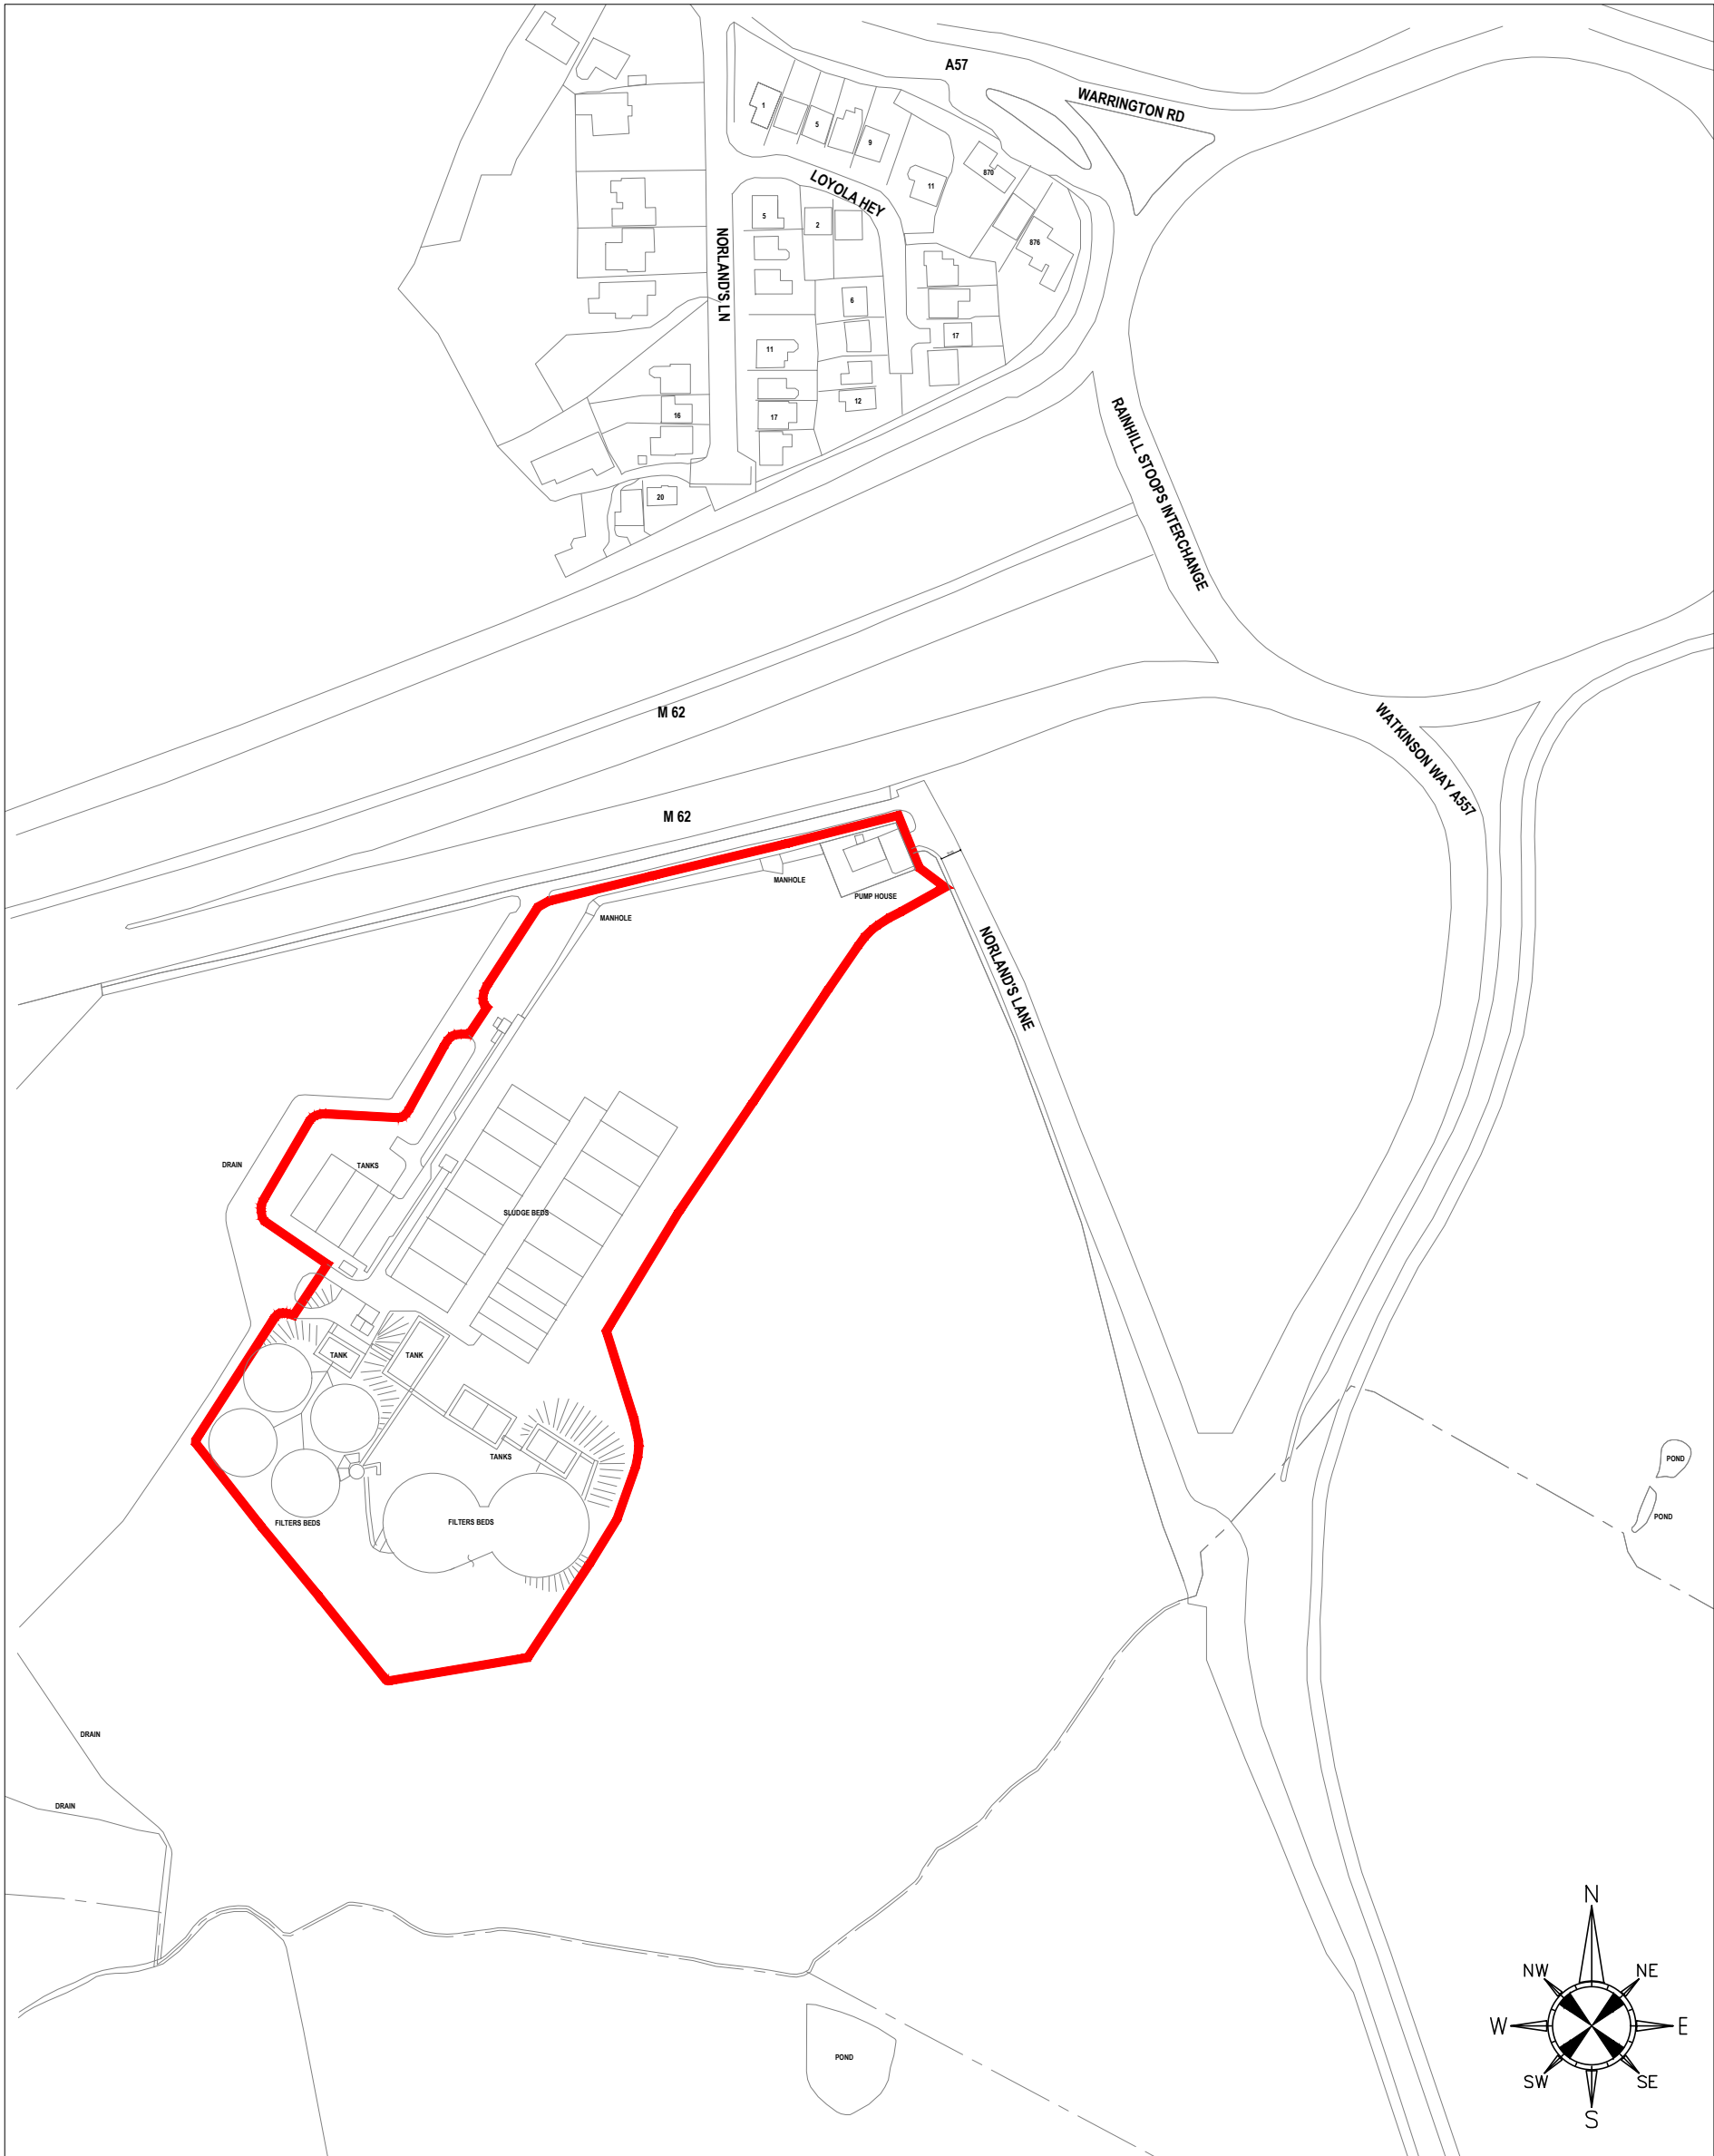

**EXISTING LOCATION PLAN**

SC 1:2500

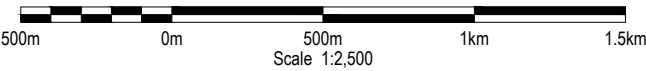

|                    |                                                                                    |                  |                                                                   |
|--------------------|------------------------------------------------------------------------------------|------------------|-------------------------------------------------------------------|
| SCALE<br>1:2500    | PROJECT - ORIGINATOR - ZONE - LEVEL - TYPE - ROLE - NUMBER<br>24-9636-ADS-DR-A-001 | REV<br>P4        | DRAWING TITLE:<br>EXISTING LOCATION PLAN                          |
| PRELIMINARY        |                                                                                    |                  | PROJECT:<br>NORLAND'S LANE, KNOWSLEY<br>NEW DOG TRAINING FACILITY |
| P3                 | 18.08.2025                                                                         | ADJUSTMENT       | AMS SWH ADS                                                       |
| P3                 | 14.08.2025                                                                         | ADJUSTMENT       | AMS SWH ADS                                                       |
| P2                 | 02.06.2025                                                                         | ADJUSTMENT       | AMS SWH ADS                                                       |
| P1                 | 28.04.2025                                                                         | FIRST ISSUE      | AMS SWH ADS                                                       |
| REV                | DATE                                                                               | REVISION DETAILS | DRAWN CHKD APPRD                                                  |
| CLIENT<br>BRAEWOOD |                                                                                    |                  |                                                                   |



107 Mere Grange  
Business Park, Leaside,  
St Helens, WA9 5GG  
Tel: 0151 541 4000  
info@adsstructural.co.uk

Copyright retained by ADS Structural Ltd. Information to be reproduced with permission only. To be read in conjunction with all other relevant drawings and information issued as part of this appointment. Contractor to check all dimensions on site. These are not working details. These drawings are intended for the purpose stated within the title block only.