


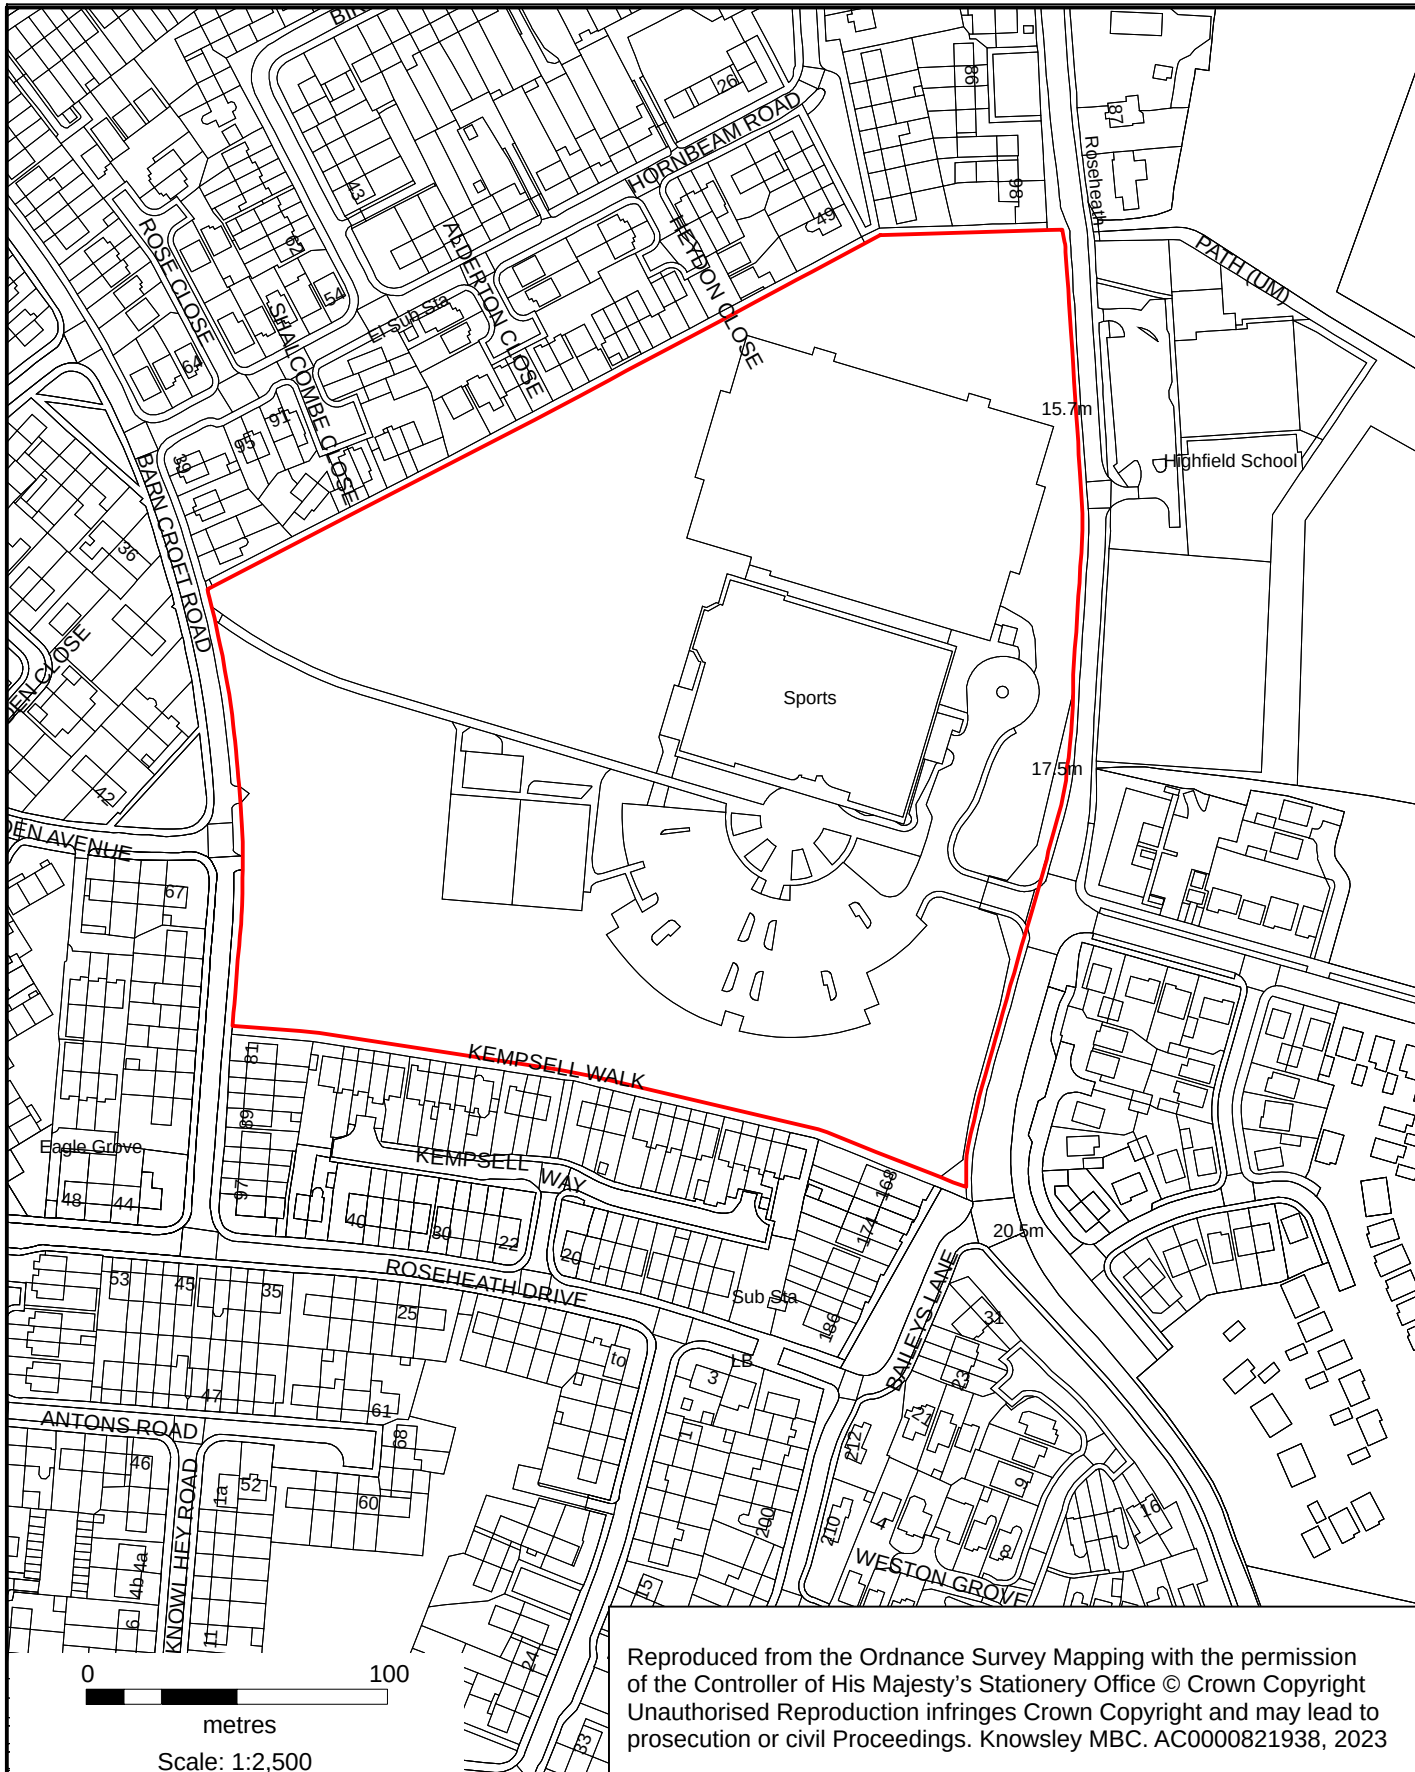

Reproduced from the Ordnance Survey Mapping with the permission of the Controller of His Majesty's Stationery Office © Crown Copyright Unauthorised Reproduction infringes Crown Copyright and may lead to prosecution or civil Proceedings. Knowsley MBC. AC0000821938, 2023

HALEWOOD LEISURE CENTRE BAILEYS LANE HALEWOOD	Drawn AW	Drawing No. AS/102/2024
	Date 05/06/2024	Other No.
	Scale 1:2500 (A4)	NONE
 Knowsley Council METROPOLITAN Borough of Knowsley Assets Service		Municipal Building, Archway Road, Huyton, L36 9UX
		