

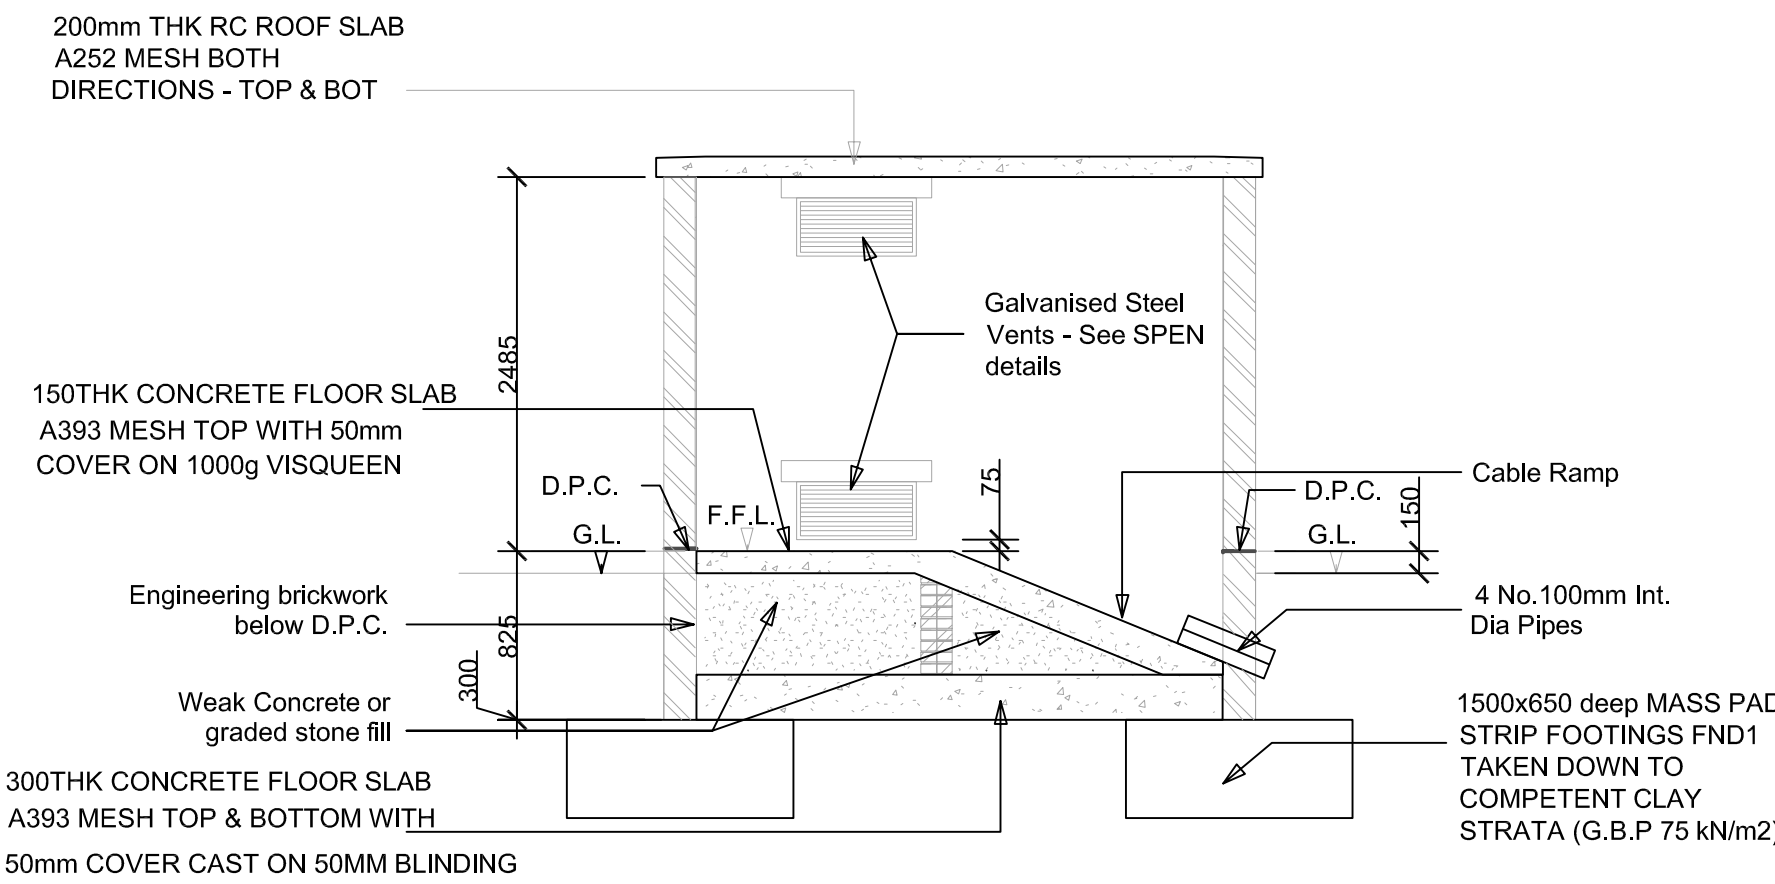
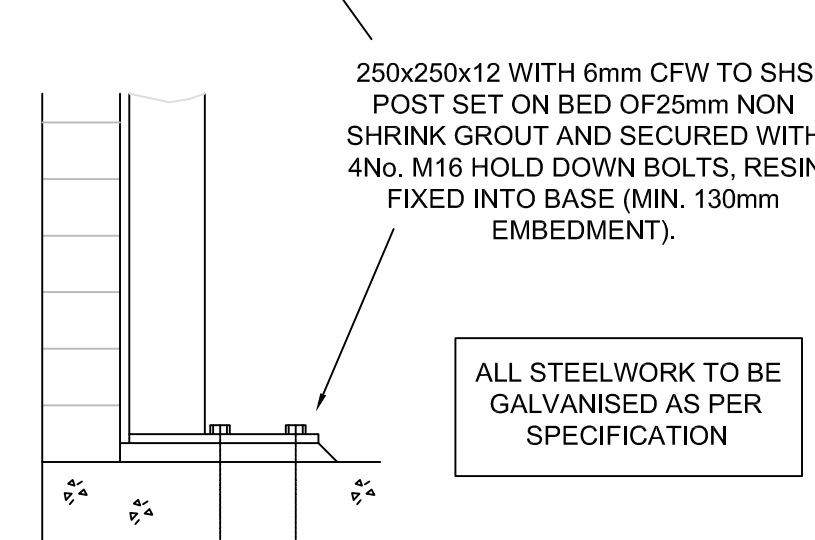


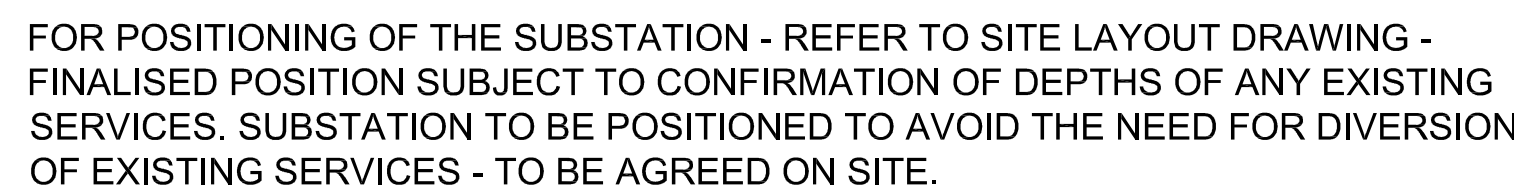

Scale 1:50

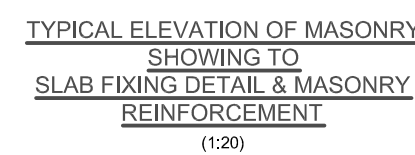

SCALE 1-50

Job Number 4/9929	Originator CCL	Building/Zone SUB	Level GND
Type GA	Discipline S	Drawing No. 001	Revision 01

SUBSTATION DESIGNED FOR BLAST LOADING

ALL FINISHES AS PER SPEN SPECS