



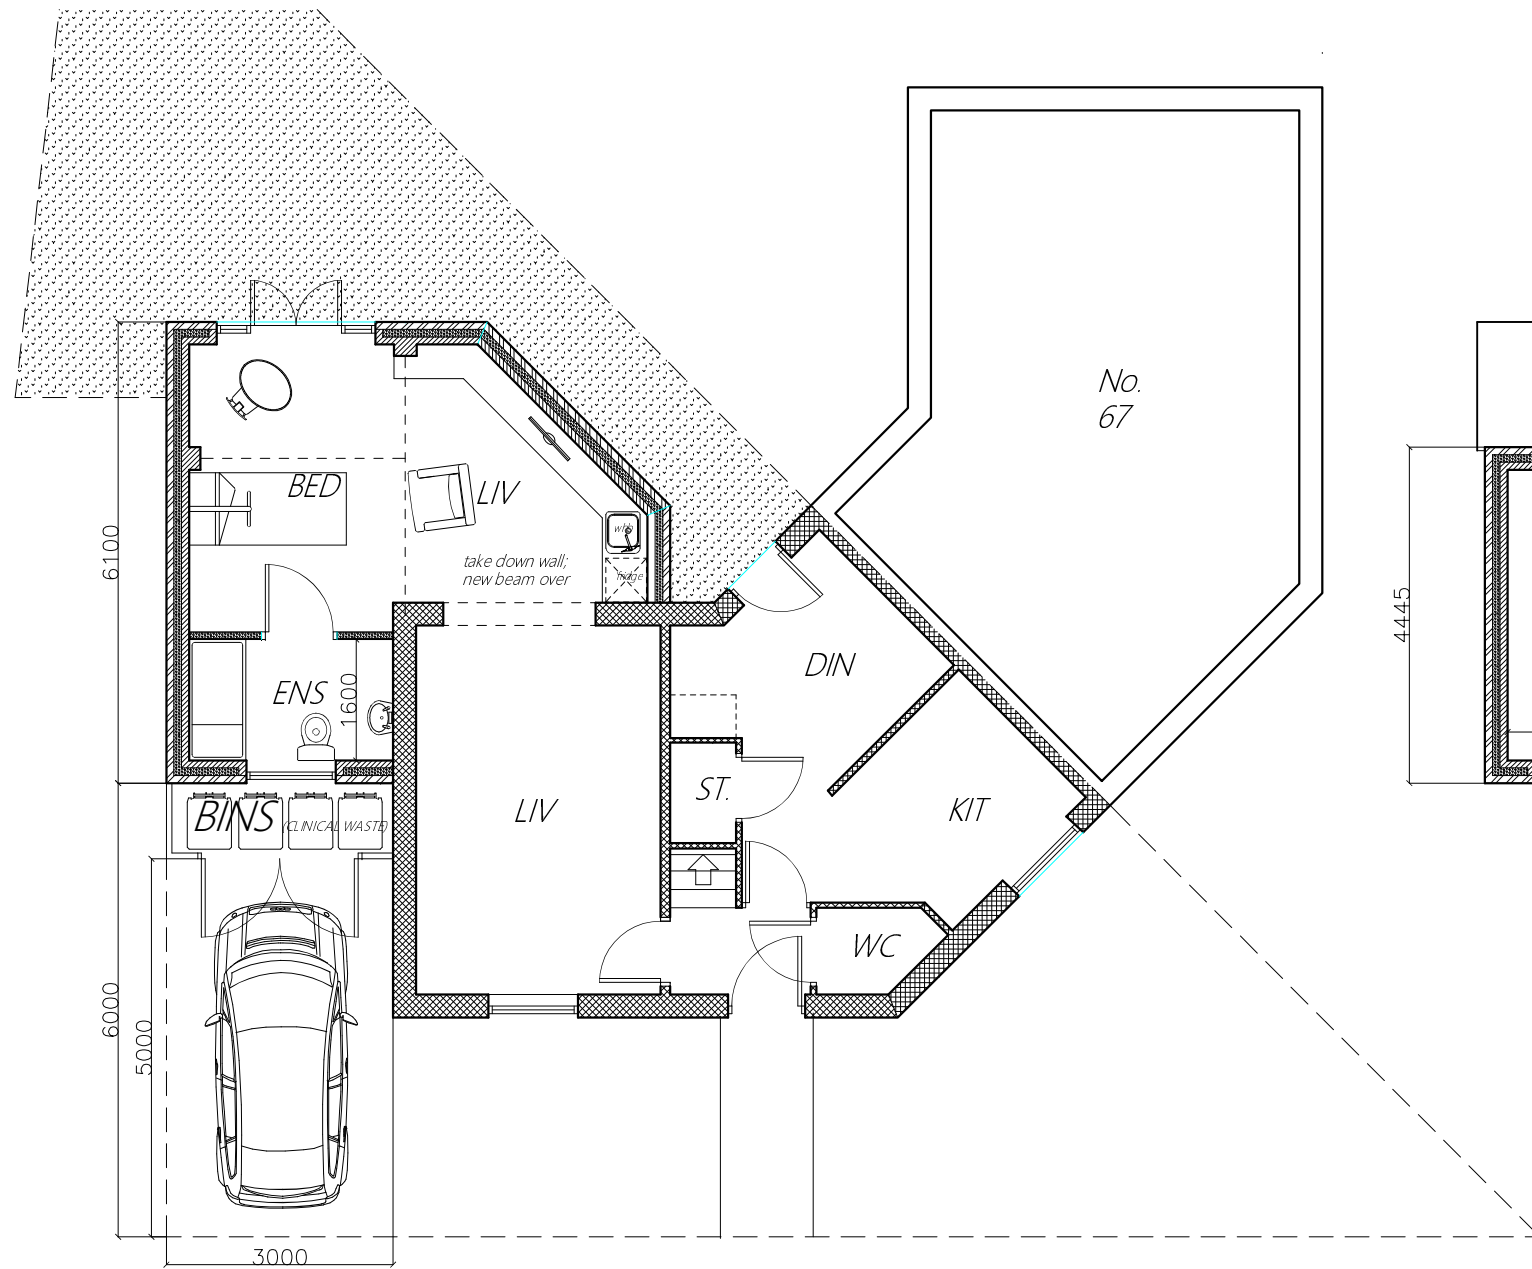


GROUND FLOOR

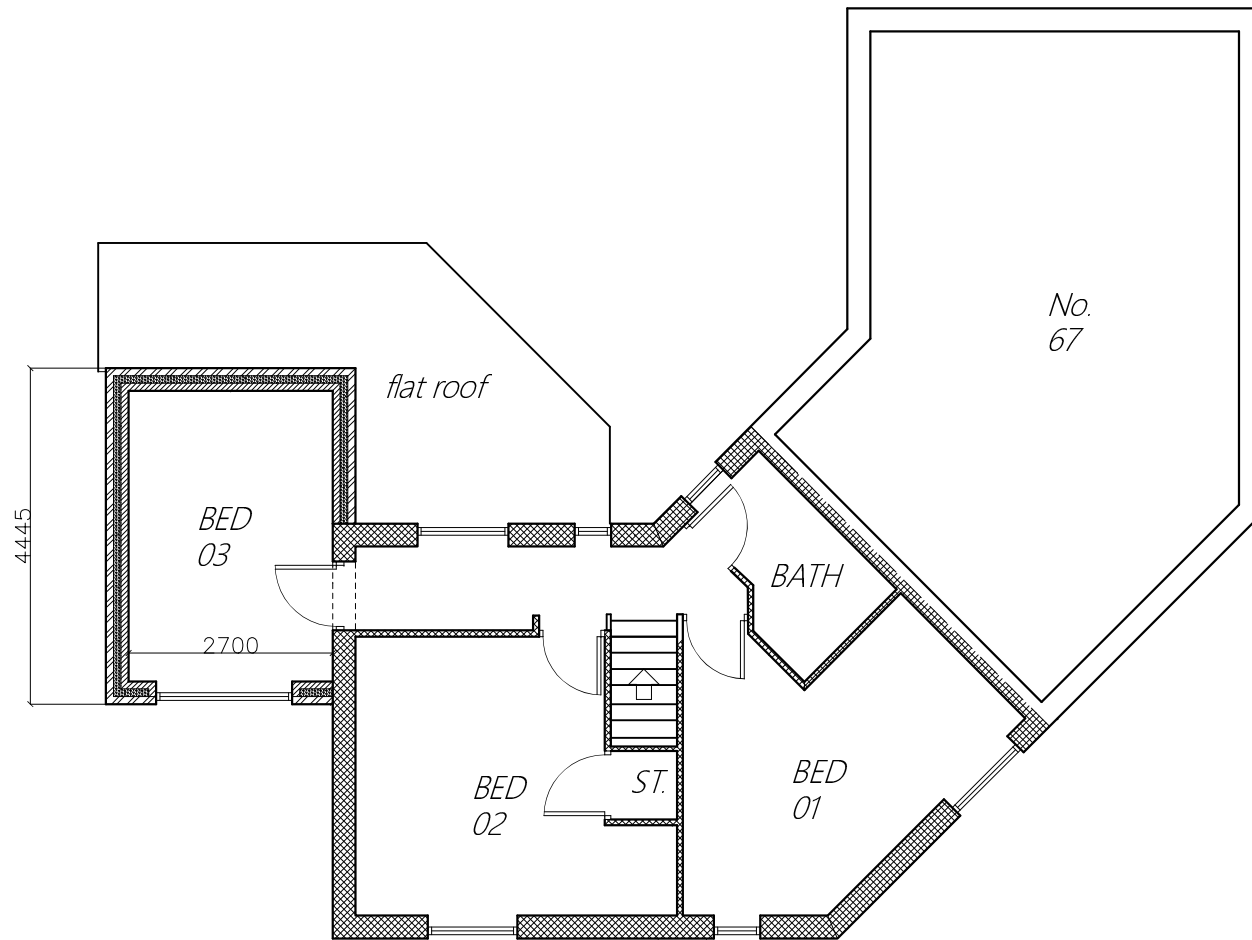

FIRST FLOOR



1:100 SCALE BAR

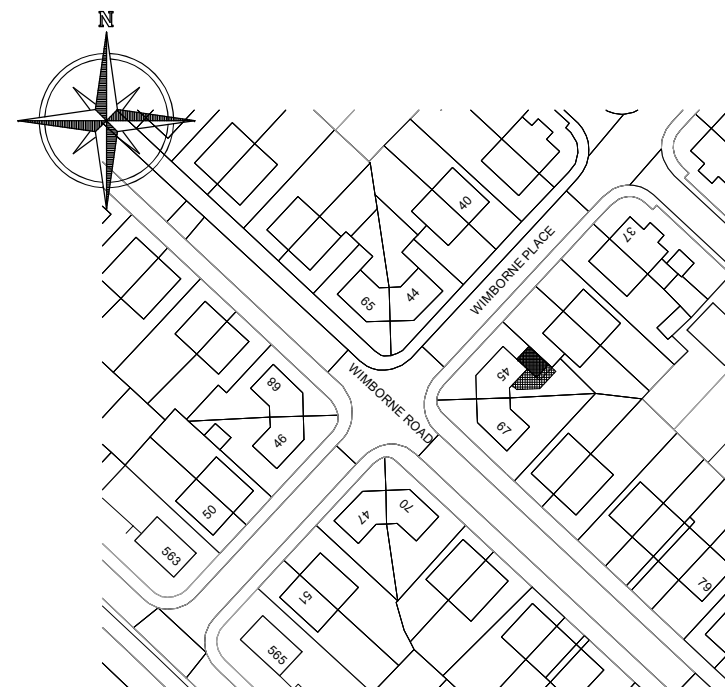

1/1250 LOCATION PLAN

2. All dimensions are given in millimetres.
3. The Contractor **must** construct the Building using all current Health and Safety Rules and Regulations, Codes of Practice and Building Standards.
4. It is the responsibility of the Contractor to check all sizes, site dimension and positions of drains and services prior to setting out or shop work.
5. Any discrepancies to be reported to the contact details below. Liability shall not be taken for any defects in this drawing unless, prior to commencement, this drawing and all its dimensions have been so checked and verified.
5. Proposed floor levels will be no lower than existing floor levels and flood protection measures in accordance with Environment Agency guidelines will be incorporated into the build.
6. This drawing must be read in conjunction with all the other drawings. The user should refer to the drawing issue register.
7. These drawings **must** be submitted to, and approved as being acceptable by, the Planning Department and the Building Control Office of the appropriate Local Authority.
8. This drawing is for Local Authority use **only**, and should not be used for constructional purposes.

B.	Further alterations after Pre-App Response	20 Aug 21
A.	Alterations after Pre-App Response	16 Aug 21
Rev.	Amendments	Date

EAGLEWOOD DESIGN

41 Shaw Road
South Shore
Blackpool
Lancashire
FY1 6HA

mob : 07747822369
e-mail : adele.earnshaw@eaglewood-design.co.uk
website : www.eaglewood-design.co.uk



PROJECT ADDRESS

45 Wimbourne Place, Huyton.
L14 8AA

PROJECT TITLE

Side and rear extensions

DRAWING TITLE

Proposed Elevations

Drawn	Date	Scales
ace	10 June 2021	A3 sheet @ 1/100
Drawing No.	2021 - 25 - 04	b.

This drawing and contents are the property of Eaglewood Design and will remain as such until full settlement of outstanding invoices. Unauthorised reproduction of the whole or any part thereof infringes Copyright and may lead to prosecution of Civil Proceedings.