


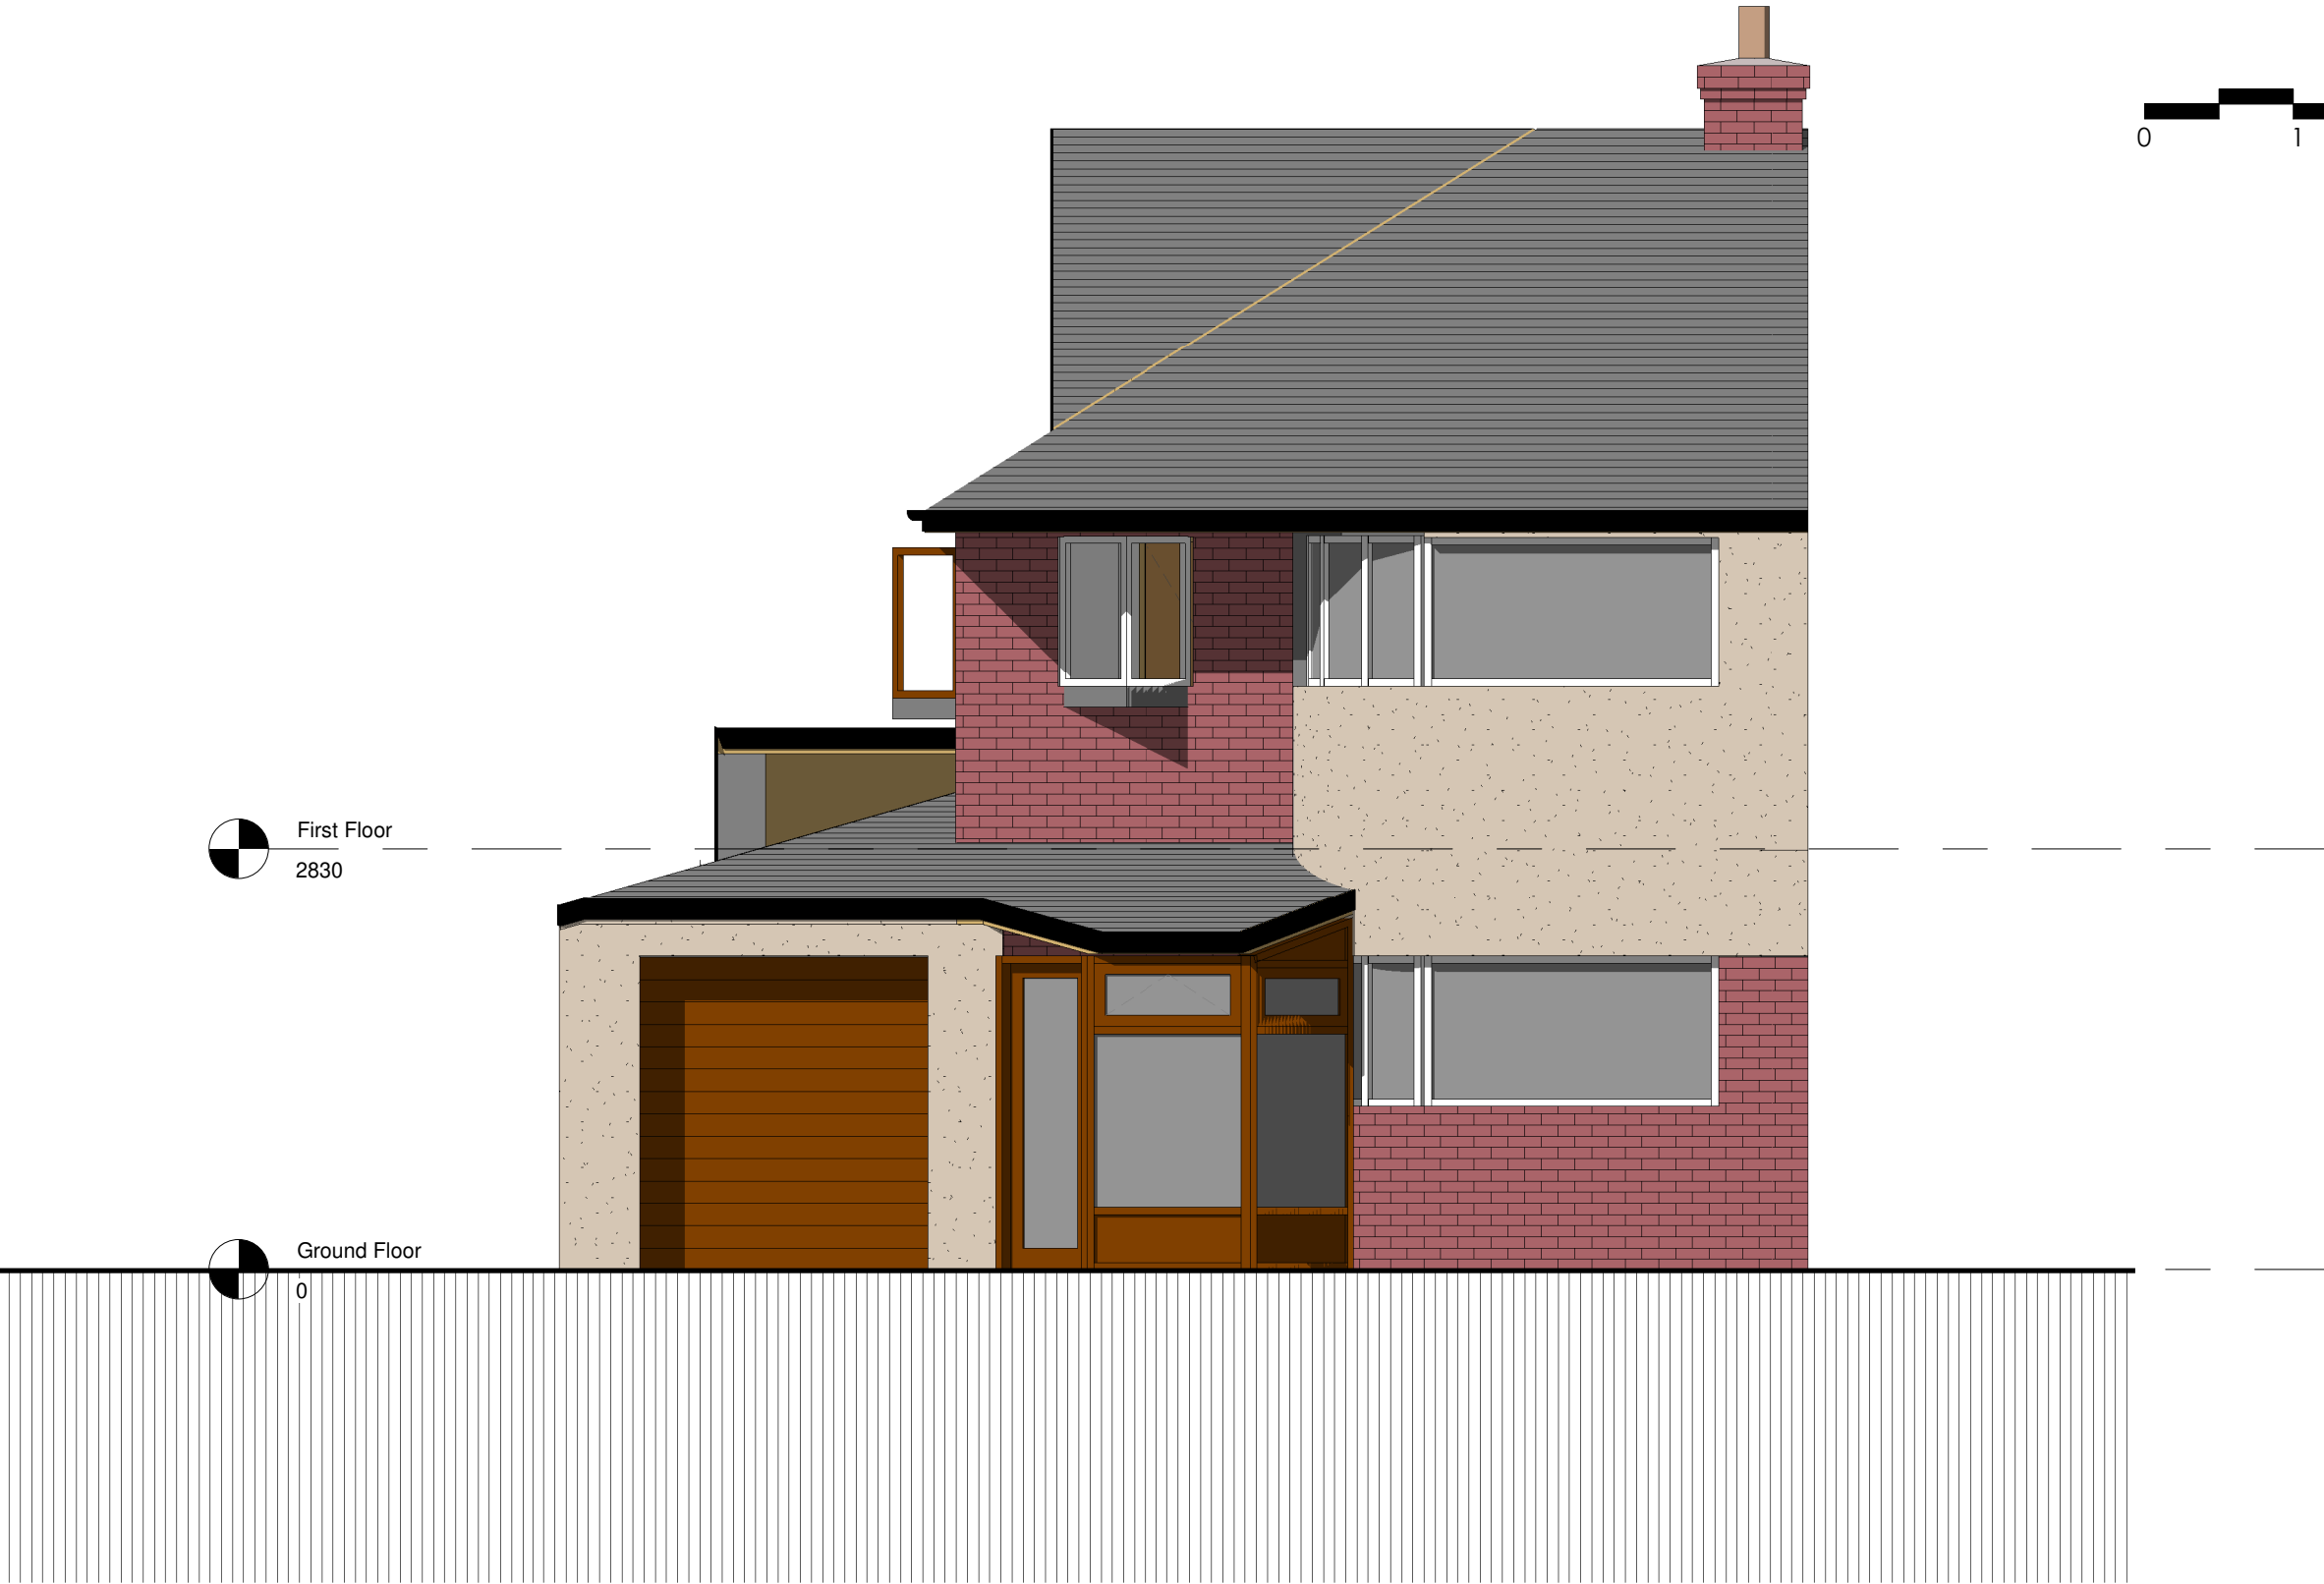

First Floor
2830

Ground Floor
0



Front Elevation
1 : 50

45 Reva Road

Proposed Front Elevation

Date
06/22/22

1 : 50

26-01 A110