




First Floor
2830



Ground Floor
0

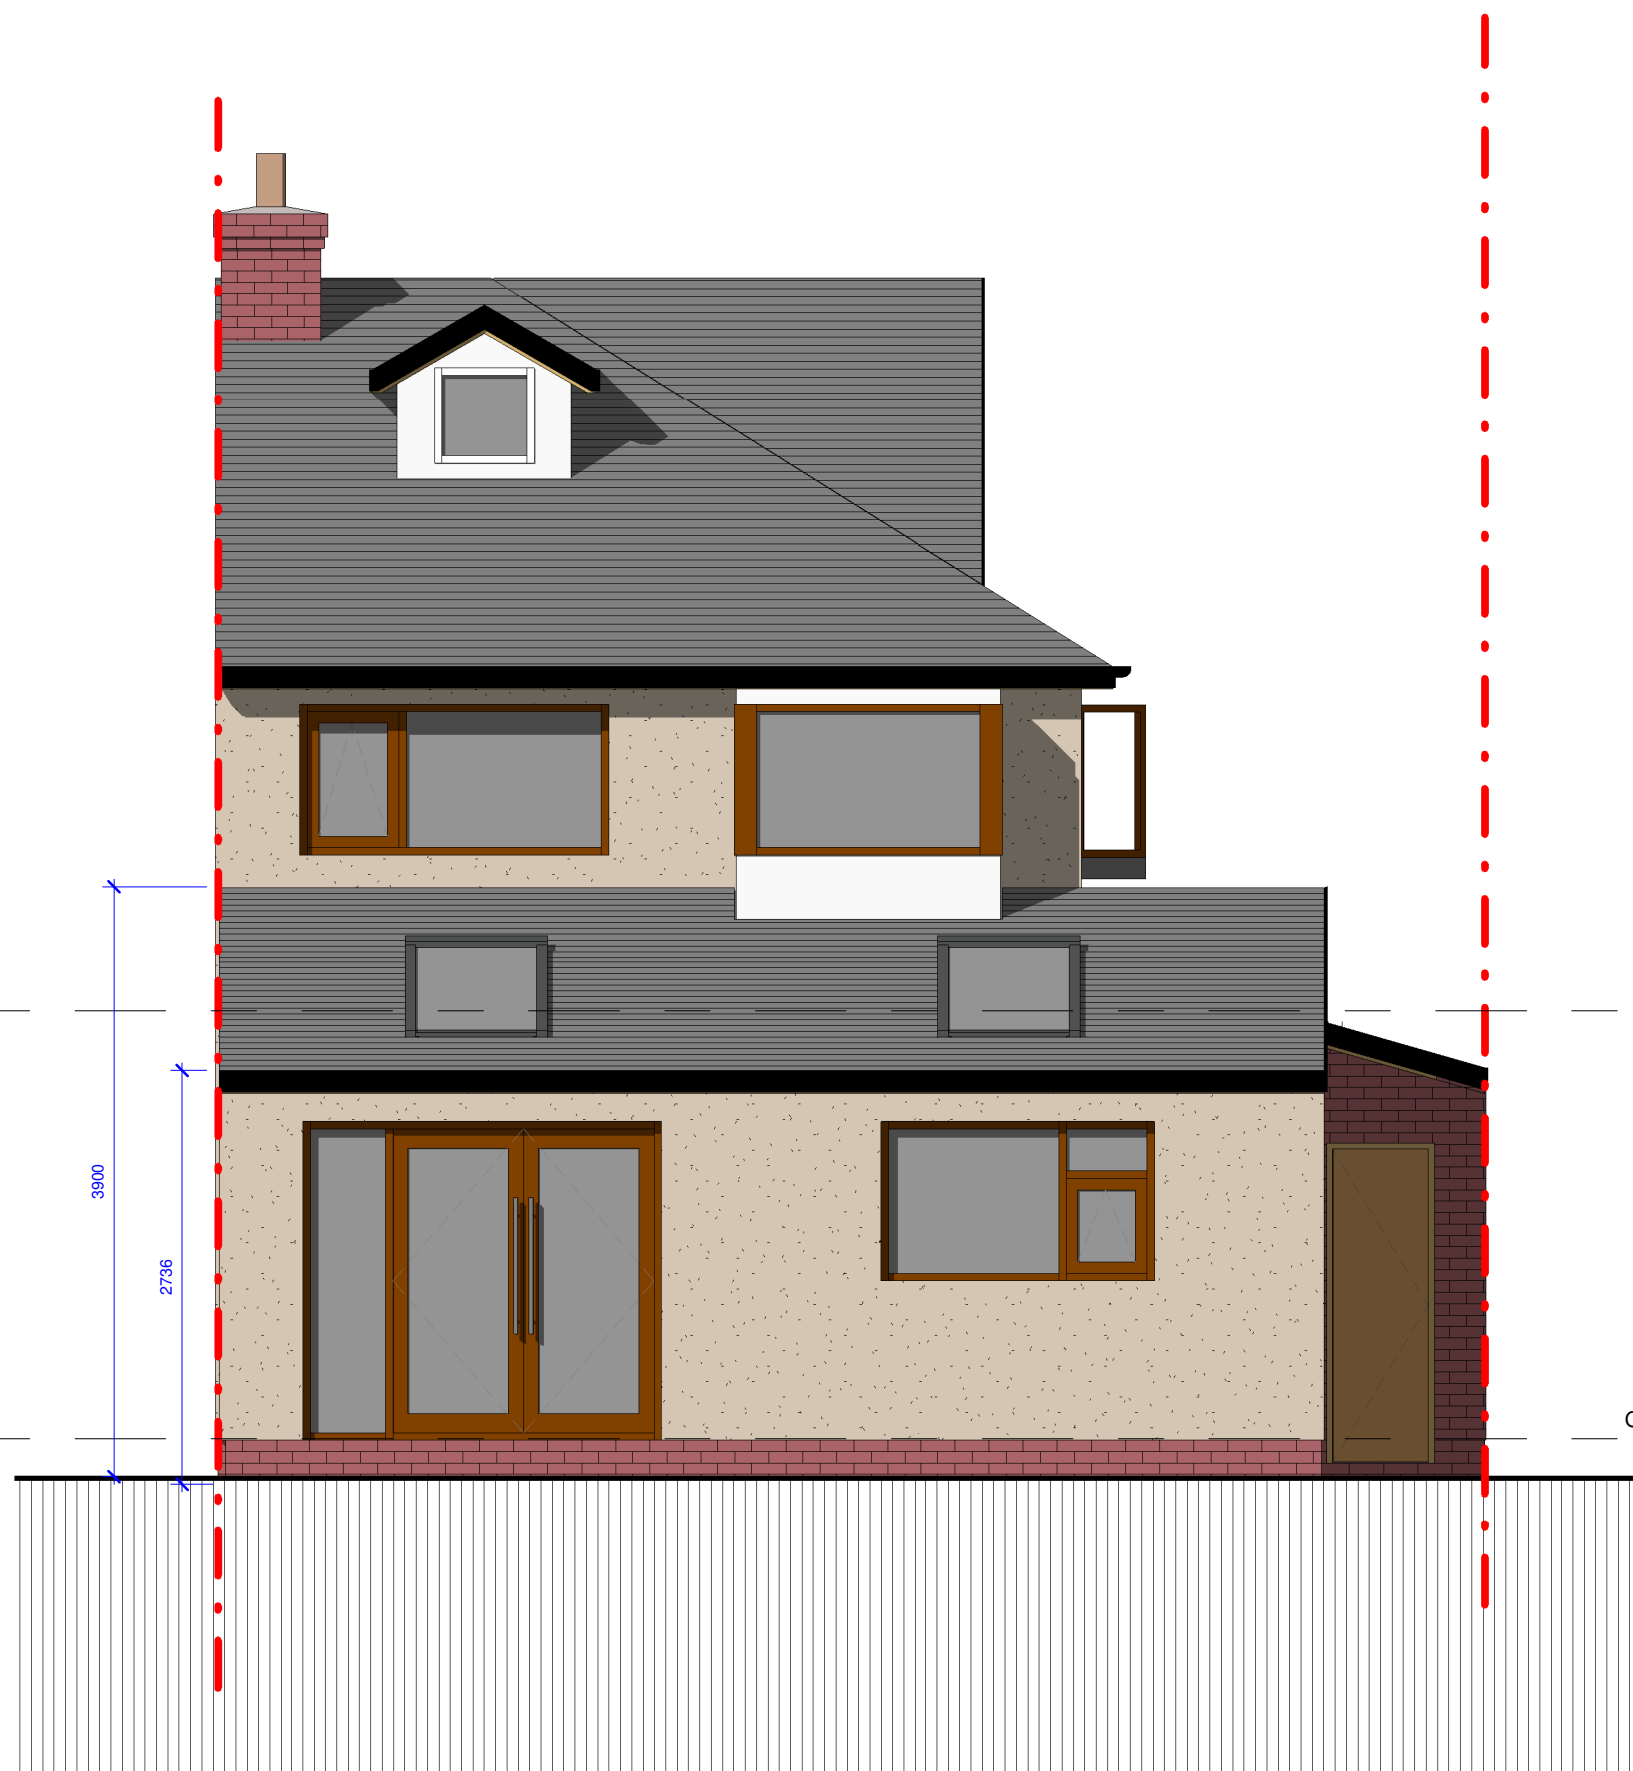

Rear Elevation
1 : 50

45 Reva Road

Proposed Rear Elevation

Date
06/22/22

1 : 50

26-01 A111