



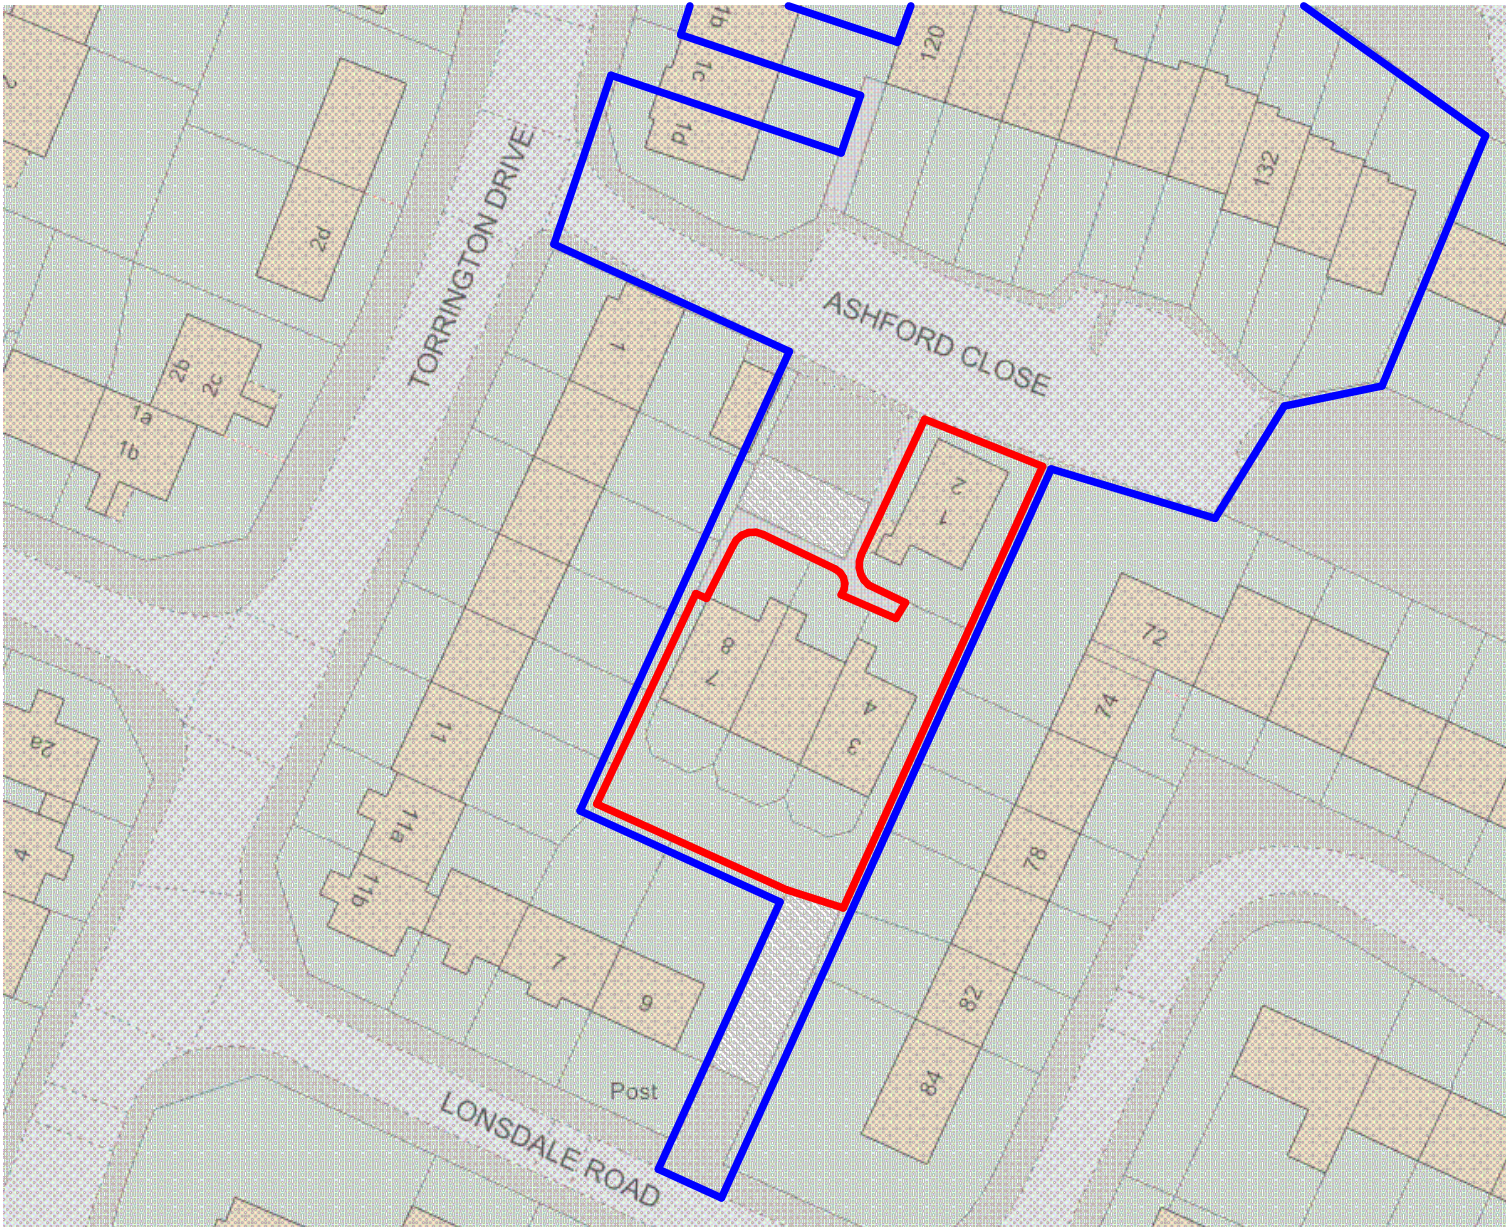

— SITE BOUNDARY
— PLUS DANE LAND OWNERSHIP

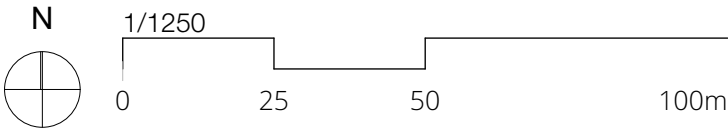

Crown Copyright. All rights reserved. Licence No. 10032867

PLUS DANE HOUSING		Drawing Title	
Address		LOCATION PLAN	
Atlantic Pavilion, Salhouse Quay, Liverpool		Project	
Post Code		1-8 ASHFORD CLOSE, HALEWOOD, L26 1XW	
L3 4AE		Scales @ A4	First Issue Date
Website		1:1250	09.12.2021
www.plusdane.co.uk		Job Number / Dwg. No. / Revision	RIBA Stage . Drawing Status
		3052/01	[] -
		Drawn	Check
		TA	AR