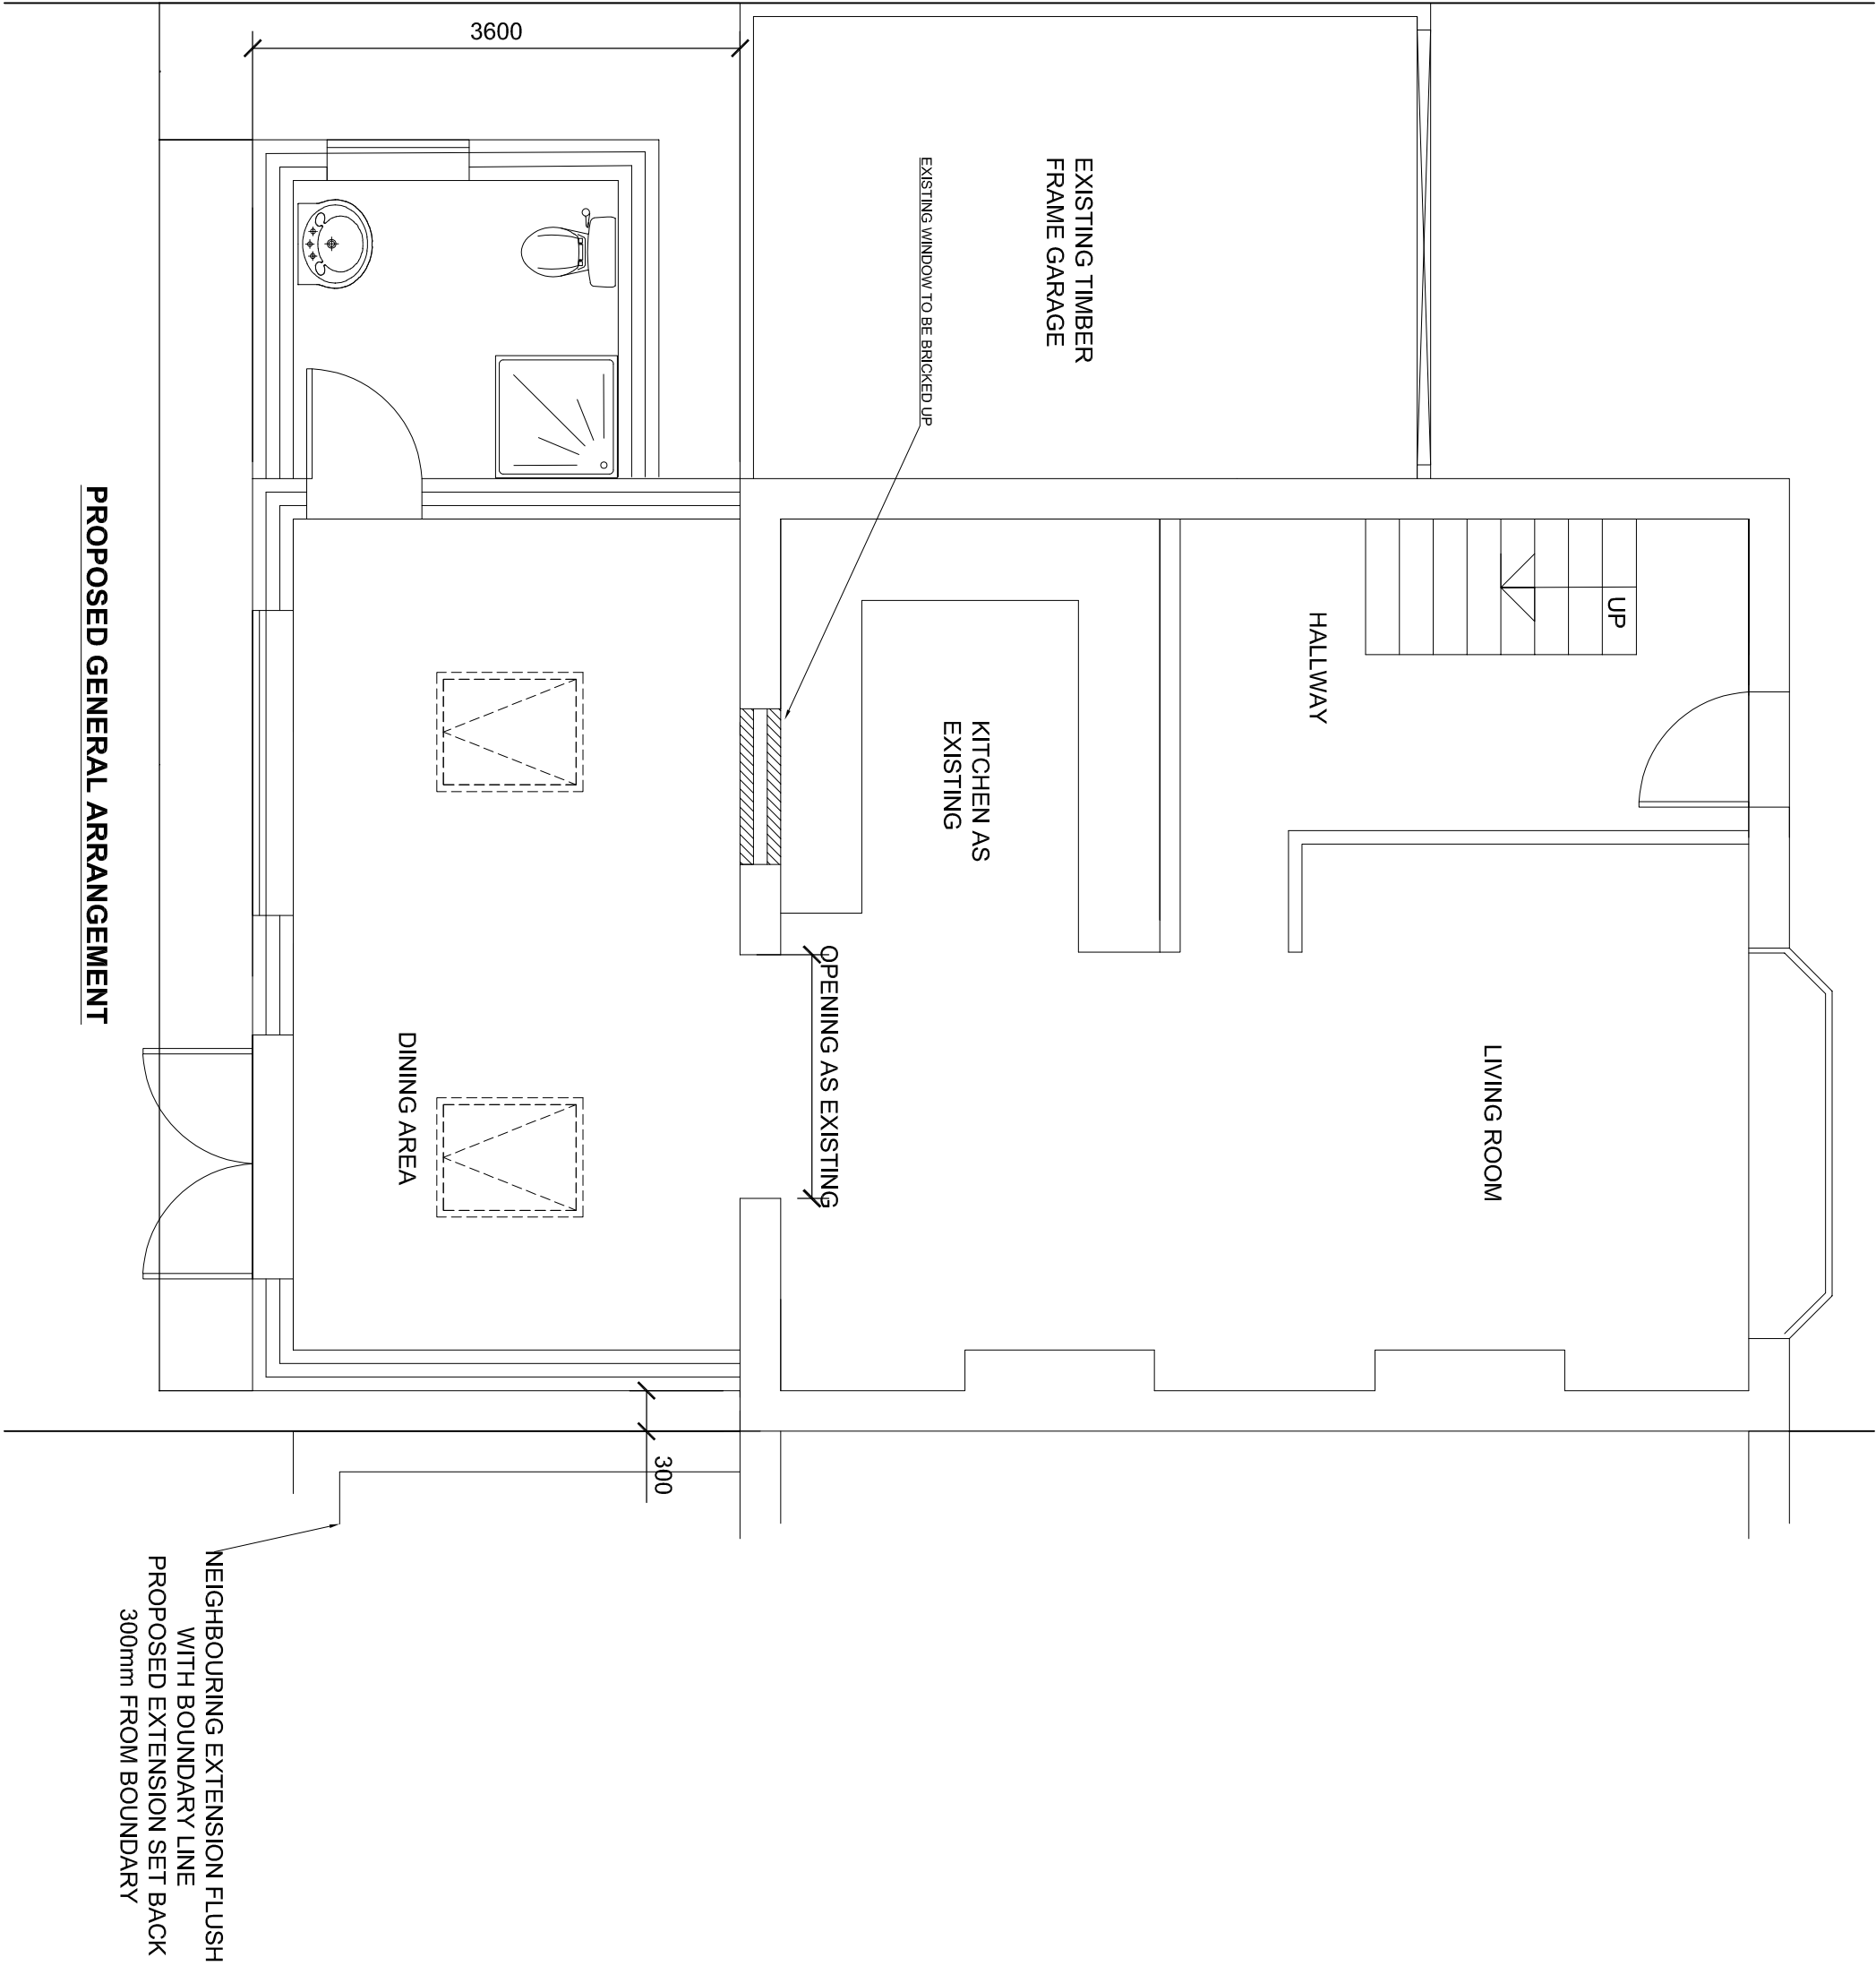
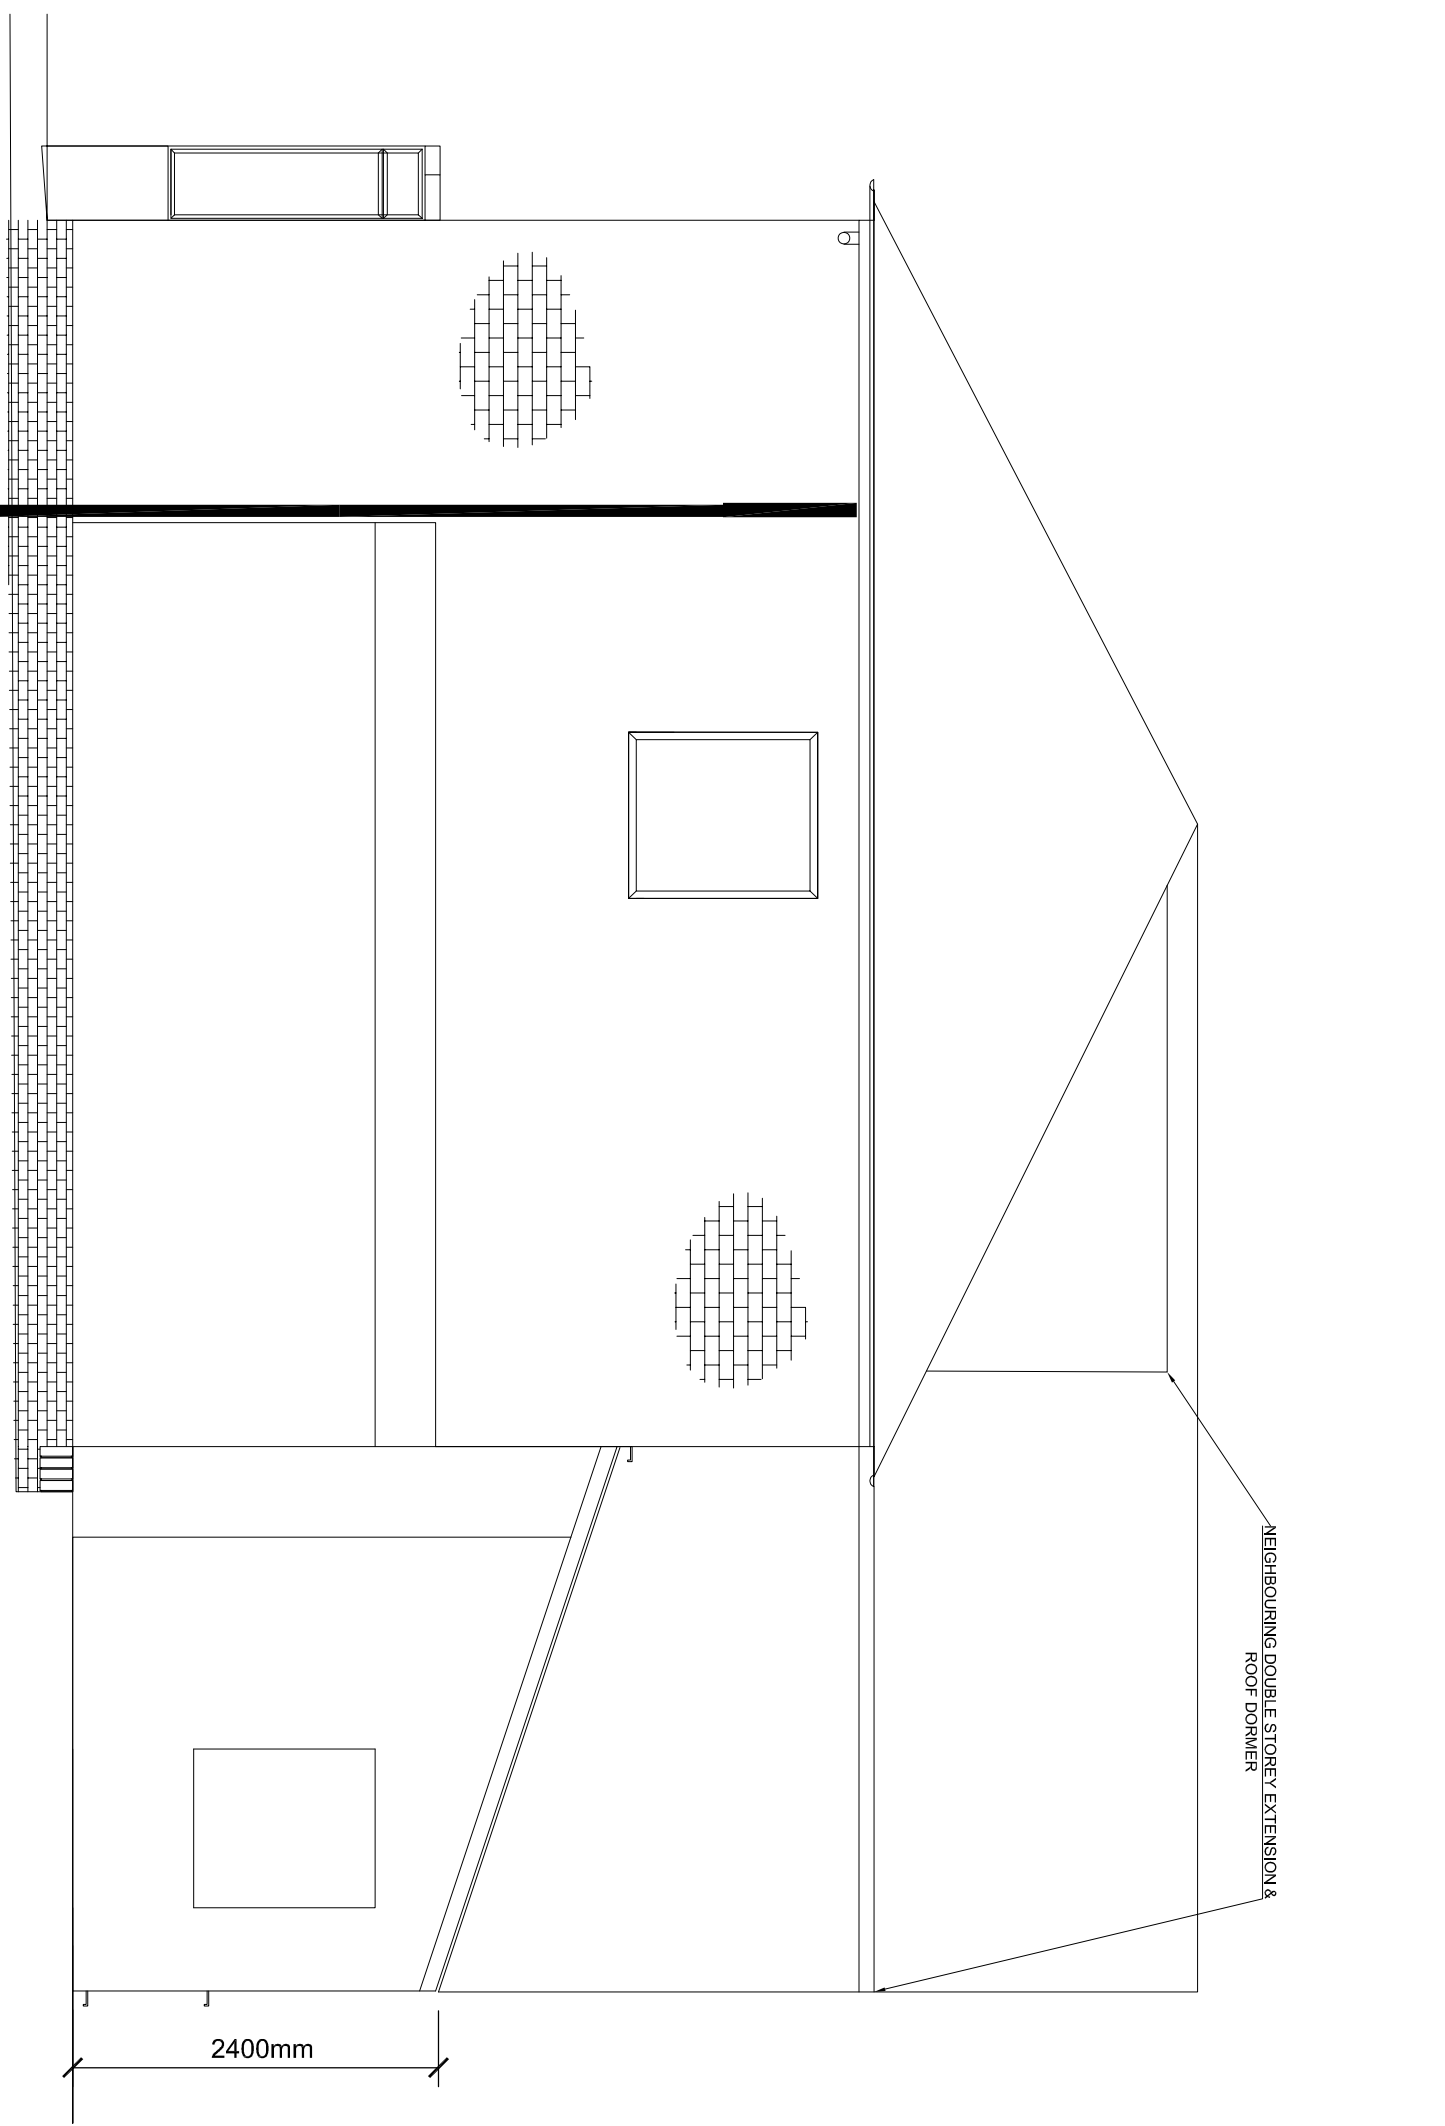
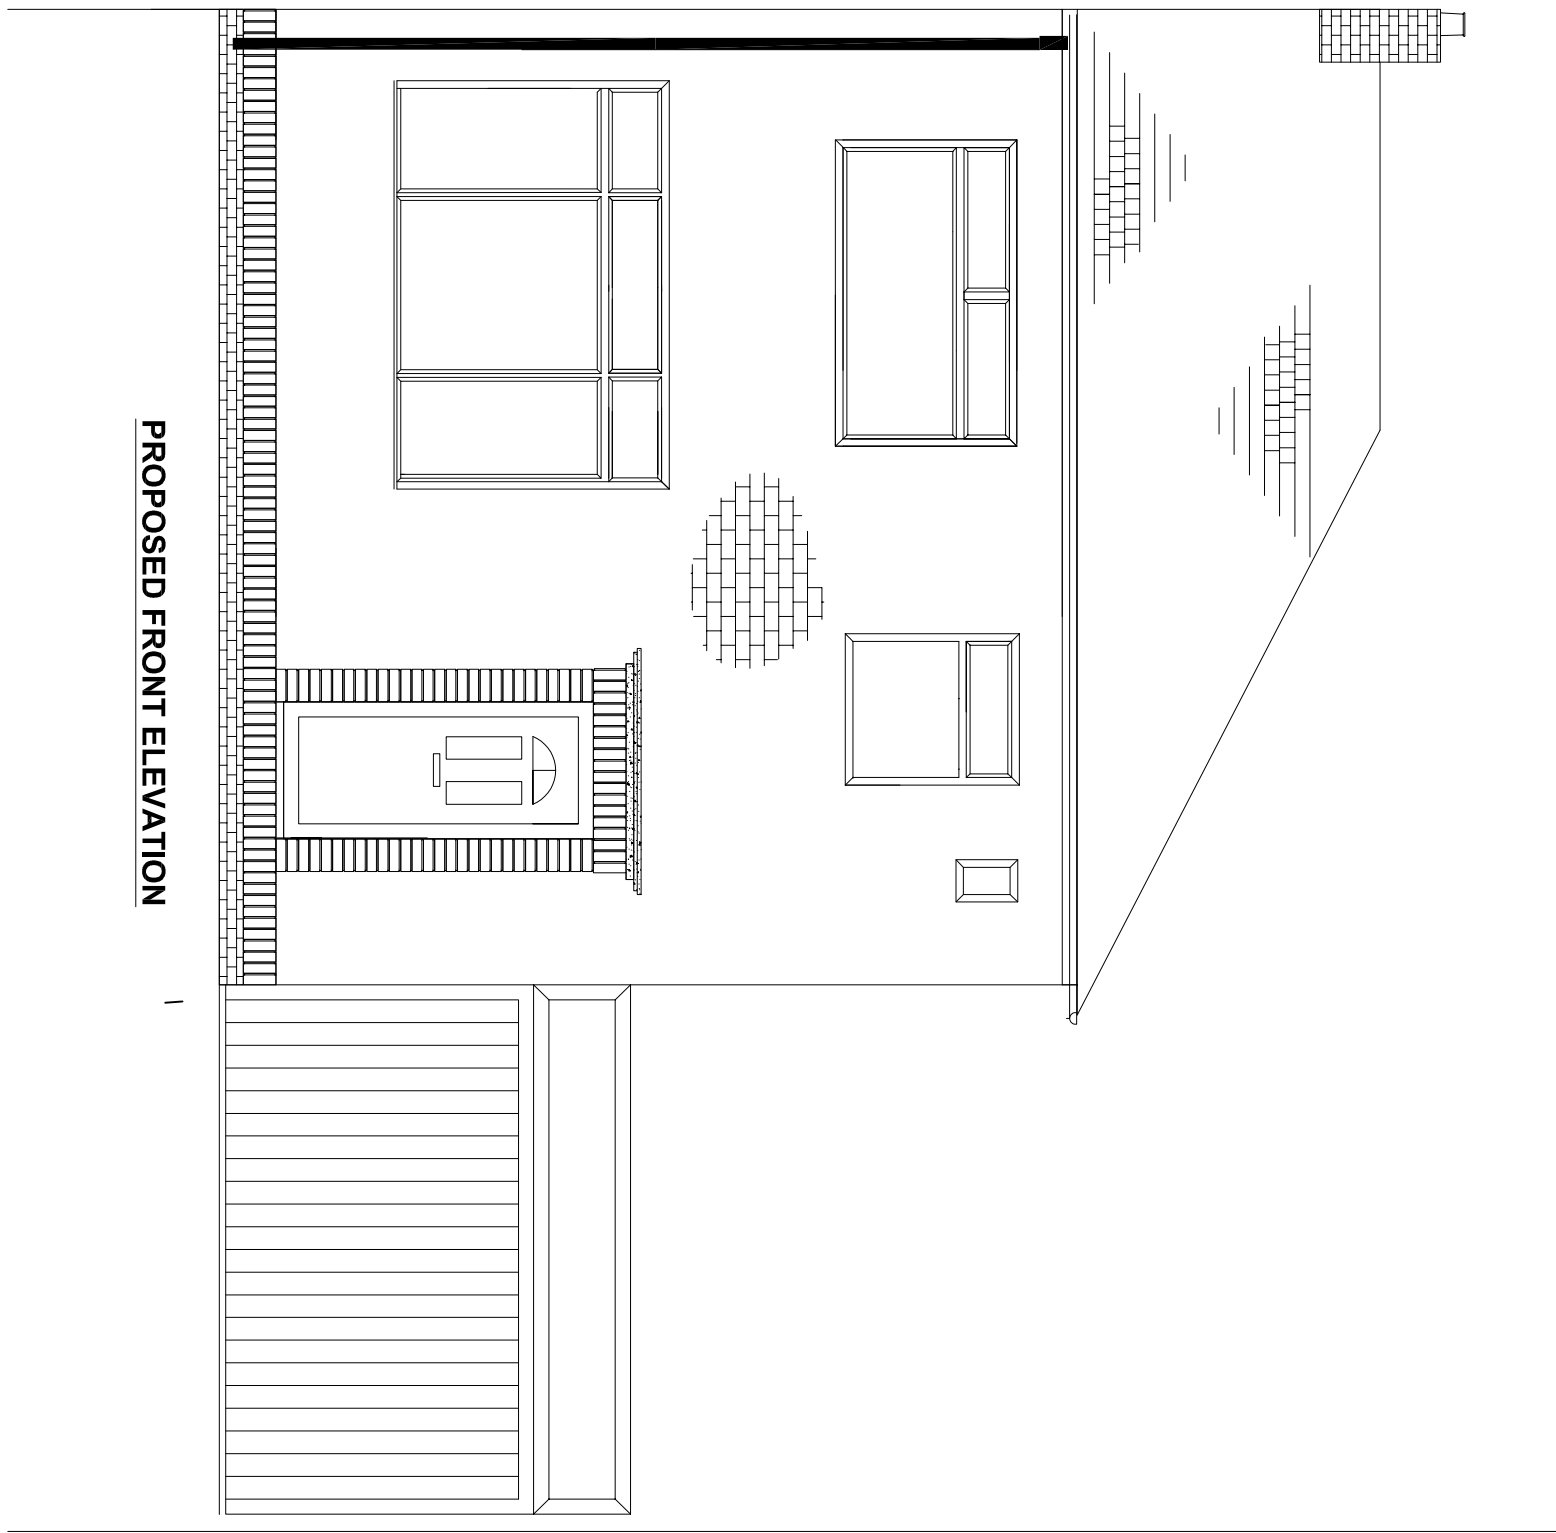
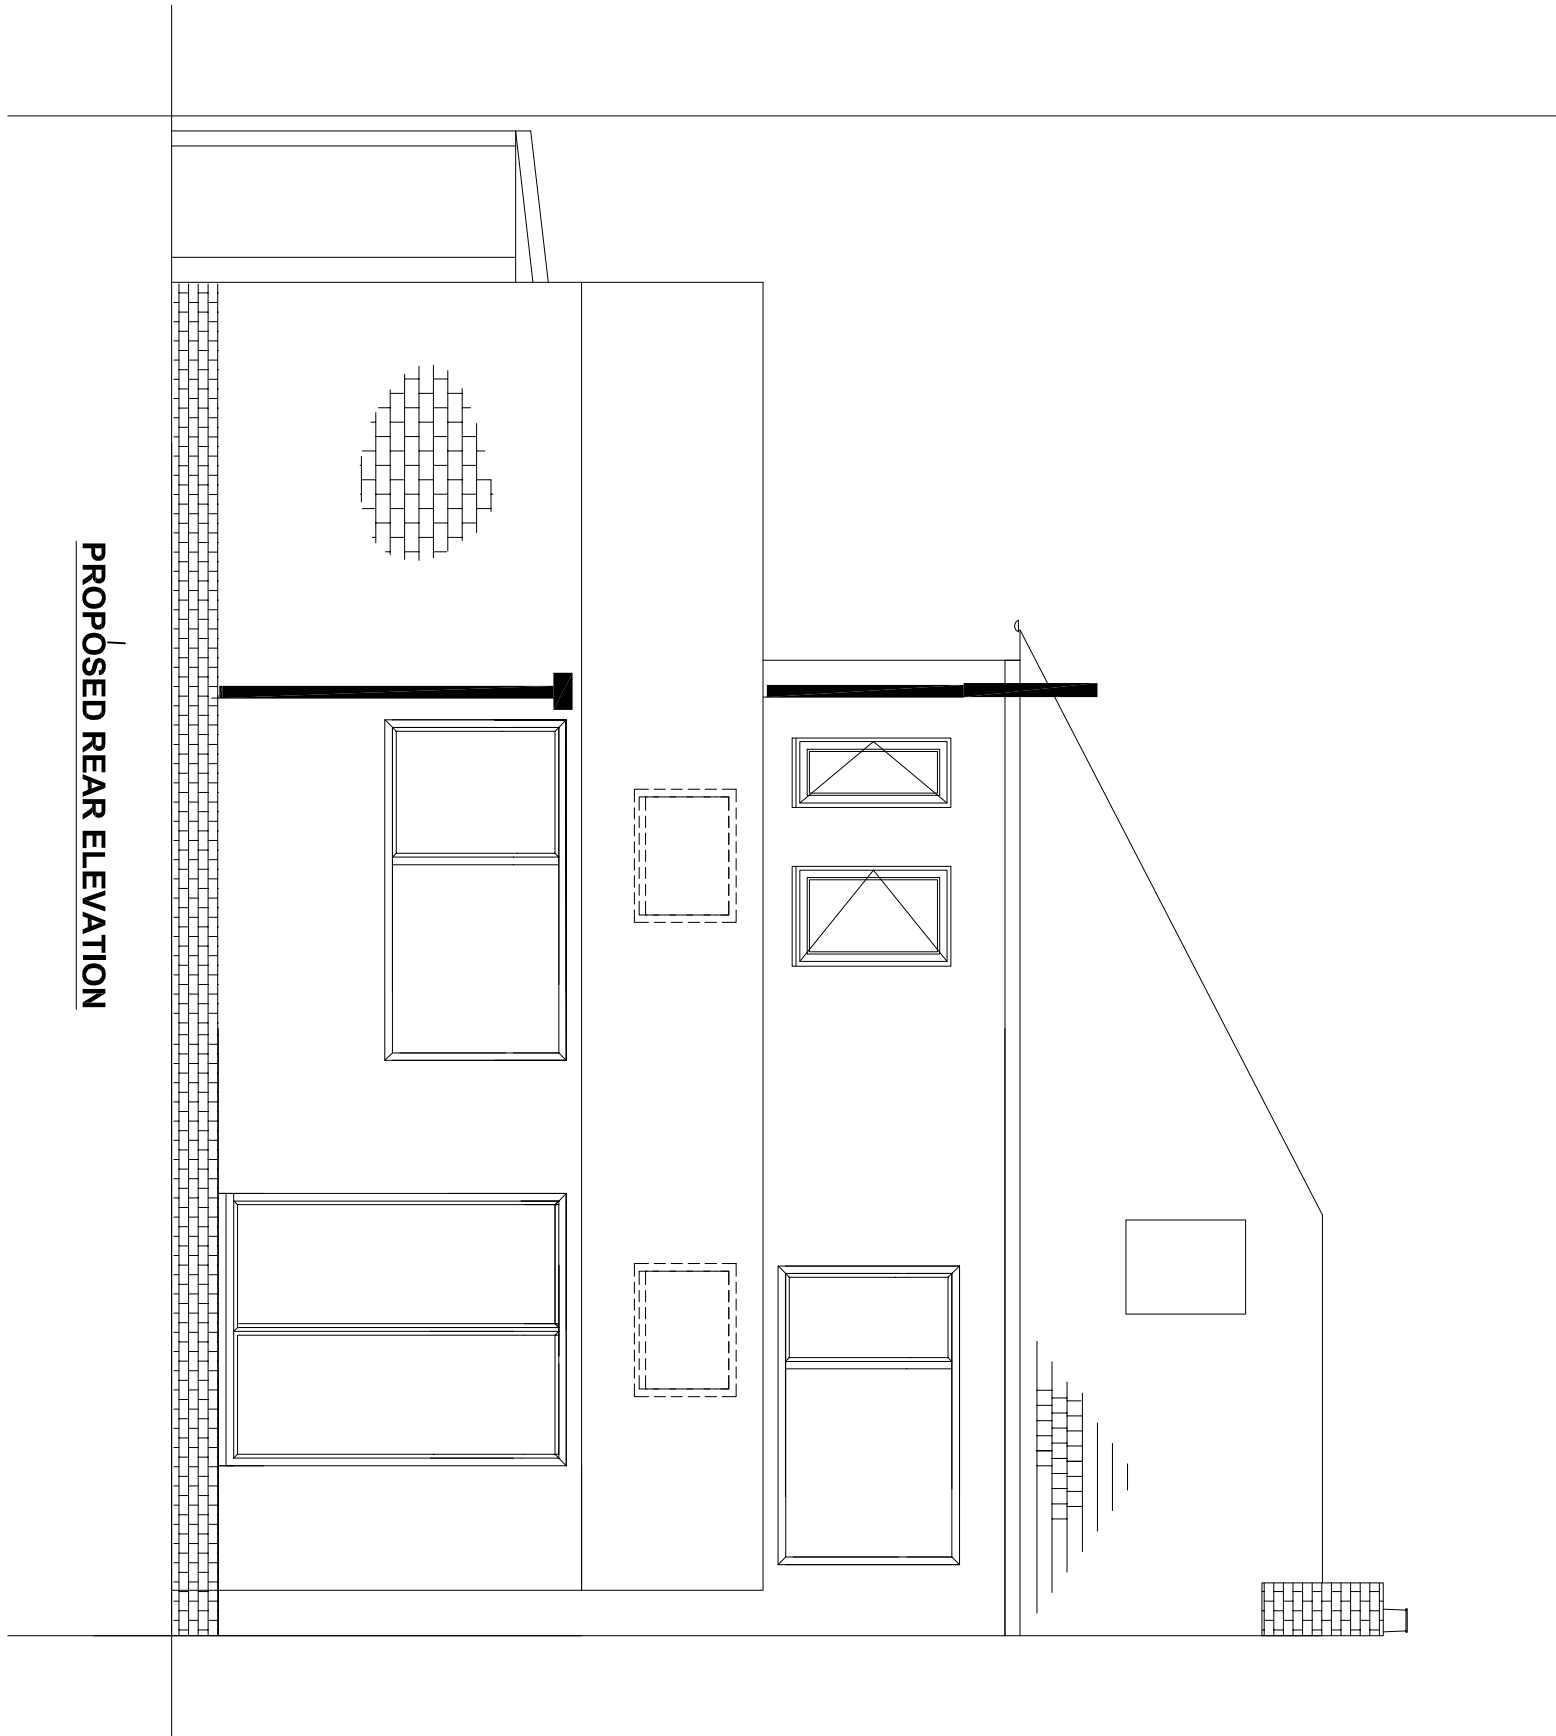


Rev		Description		CS
01	Rev	FOR INFORMATION		By

Client
PETER RHODES

Project
85 KNOWSLEY LANE

Title
PROPOSED PLANS

Scale @ A1
VARIES