


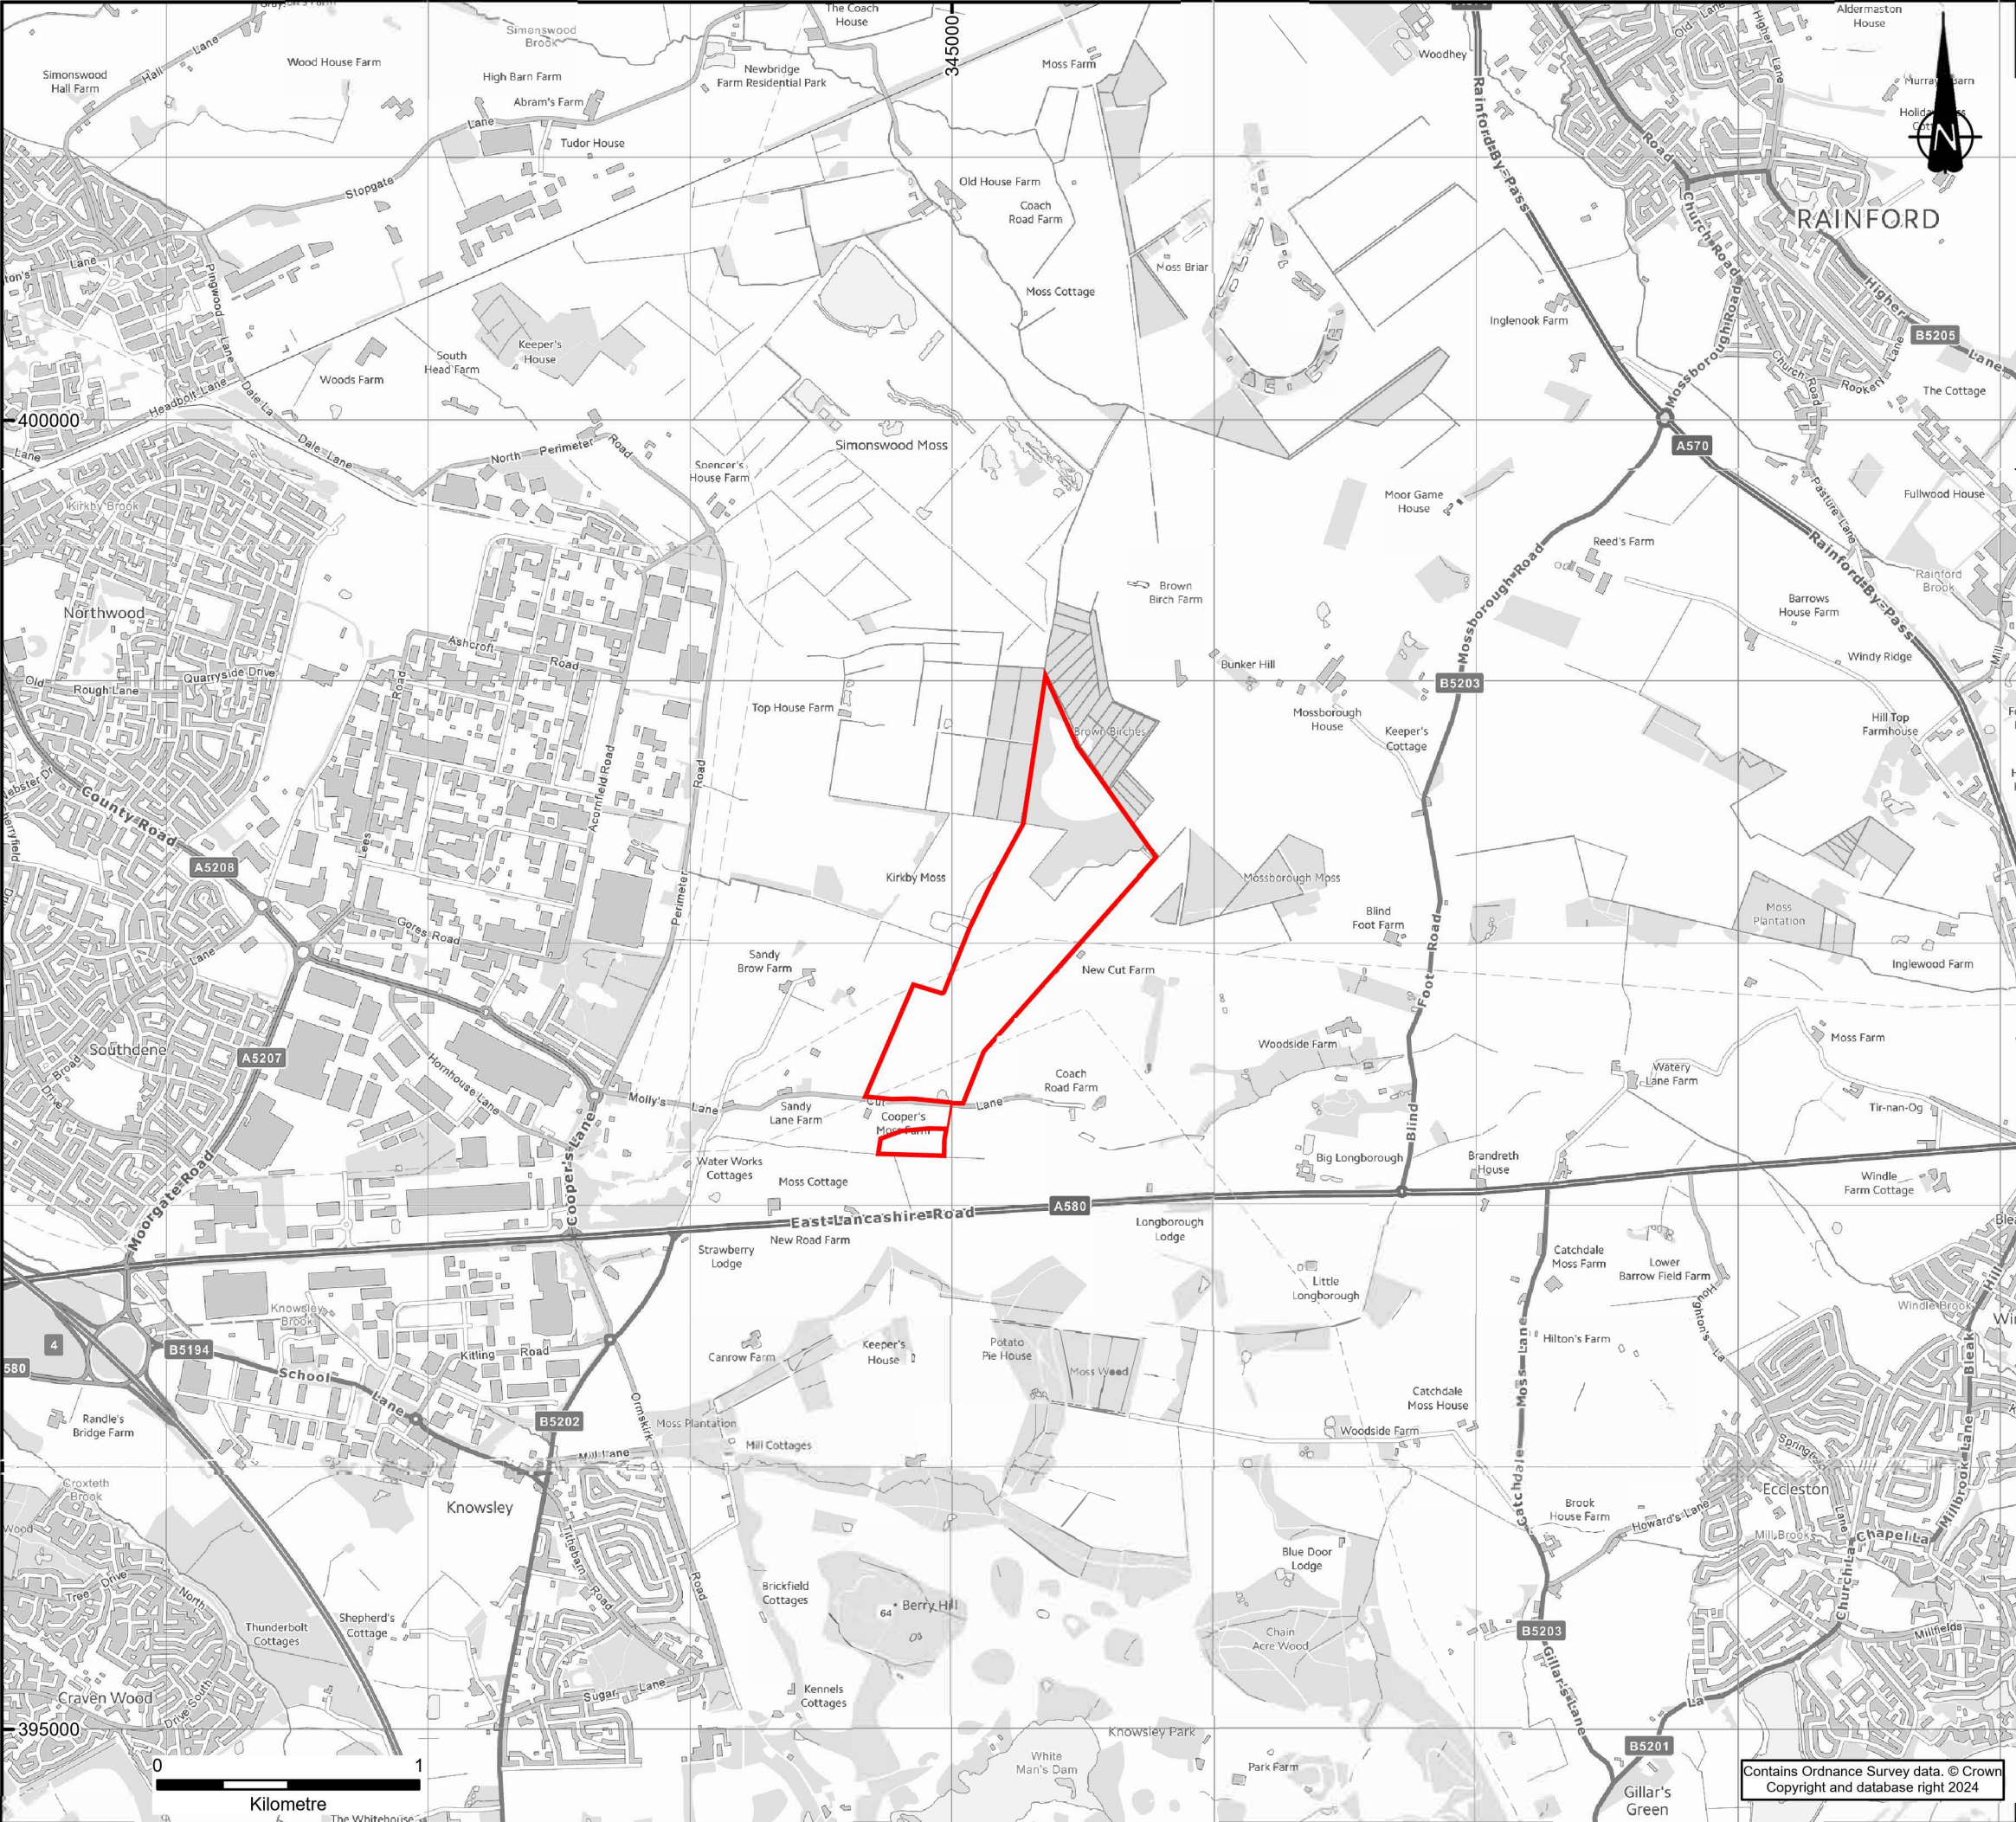

KEY

Site Boundary

Notes:

Boundaries are indicative.

REVISION	DETAILS	DATE	DRAWN	CHECKED	APPROVED
CLIENT					
IBE KIRKBY LIMITED					
PROJECT					
NEW CUT FARM SOLAR					
DRAWING TITLE					
SITE LOCATION PLAN					
DRG No.	LD11099/003		REV	A	SUIT. CODE
DRG SIZE	A3	SCALE	1:25,000		DATE
DRAWN BY	SRW	CHECKED BY	EW		APPROVED BY
				TP	

 **wardell**
armstrong



Contains Ordnance Survey data. © Crown
Copyright and database right 2024