


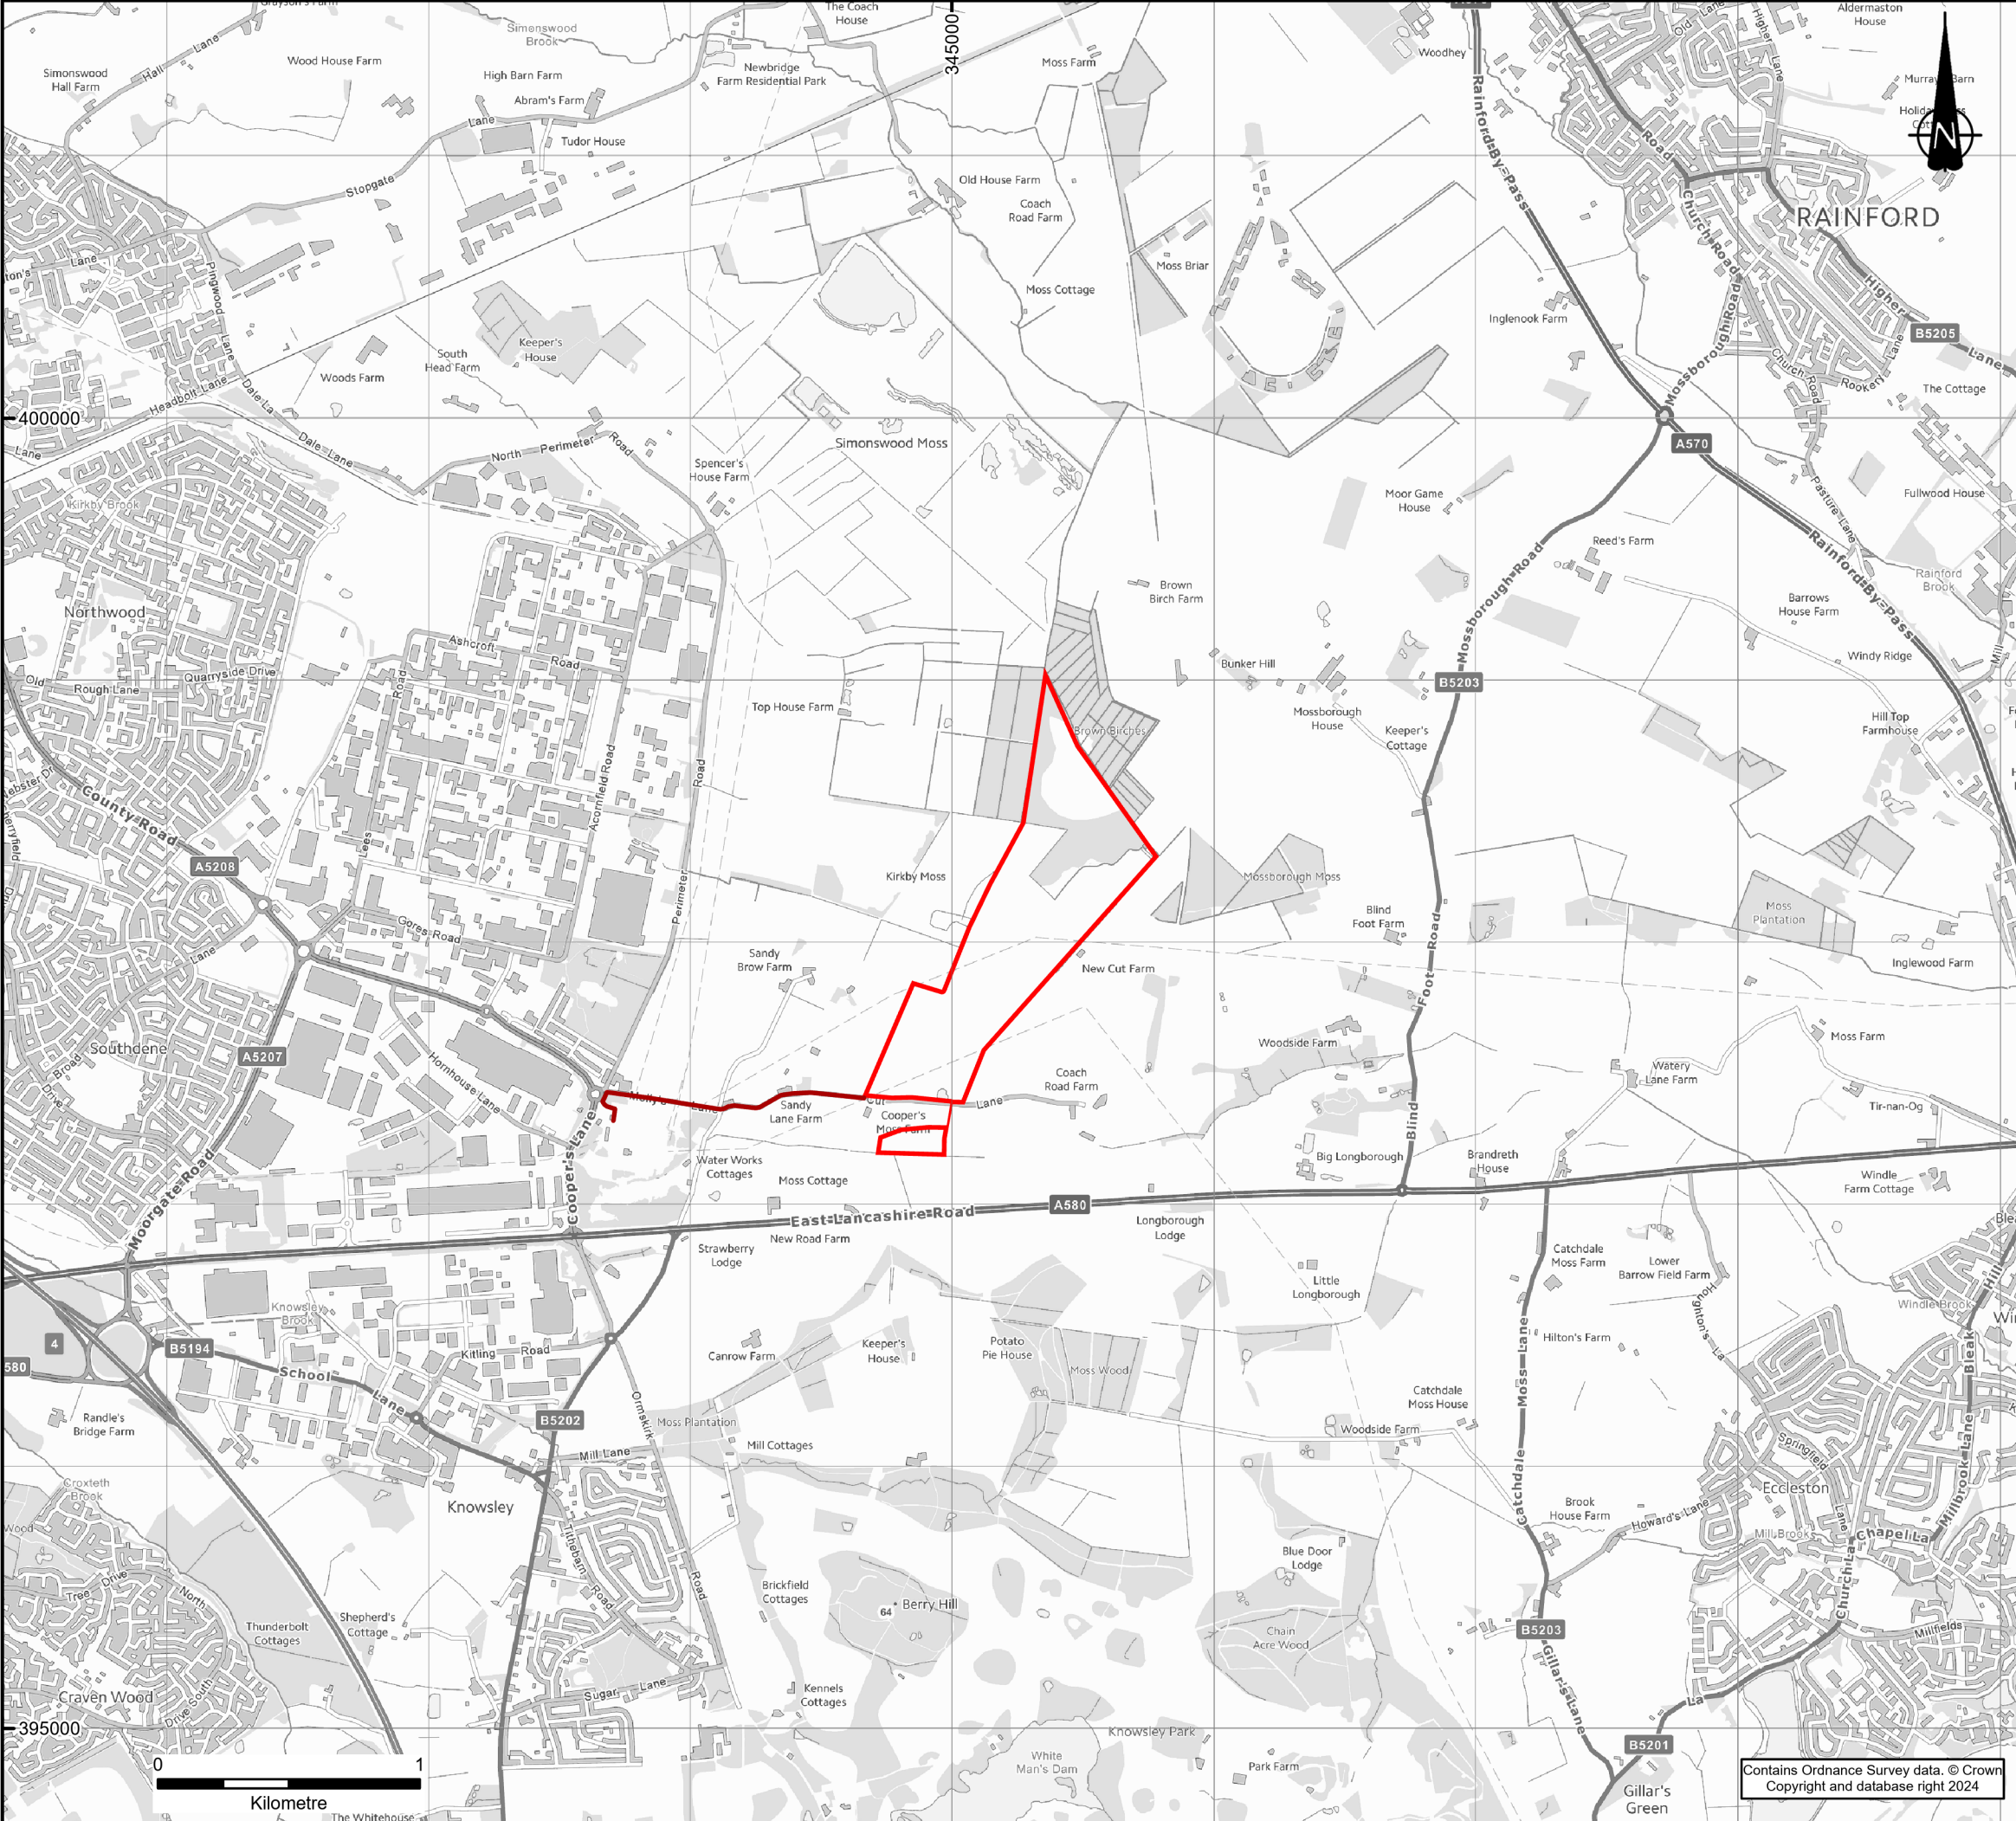

KEY

Site Boundary

Indicative Cable Route

Notes:

Boundaries are indicative.

REVISION	DETAILS	DATE	DRAWN	CHKD	APPD
CLIENT					
IBE KIRKBY LIMITED					
PROJECT					
NEW CUT FARM SOLAR					
DRAWING TITLE					
SITE LOCATION WITH INDICATIVE CABLE ROUTE					
DRG No.		LD11099/013		REV	A
DRG SIZE		A3		SUIT. CODE	--
SCALE		1:25,000		DATE	16/12/2024
DRAWN BY		SRW		APPROVED BY	WM

wardell
armstrong