
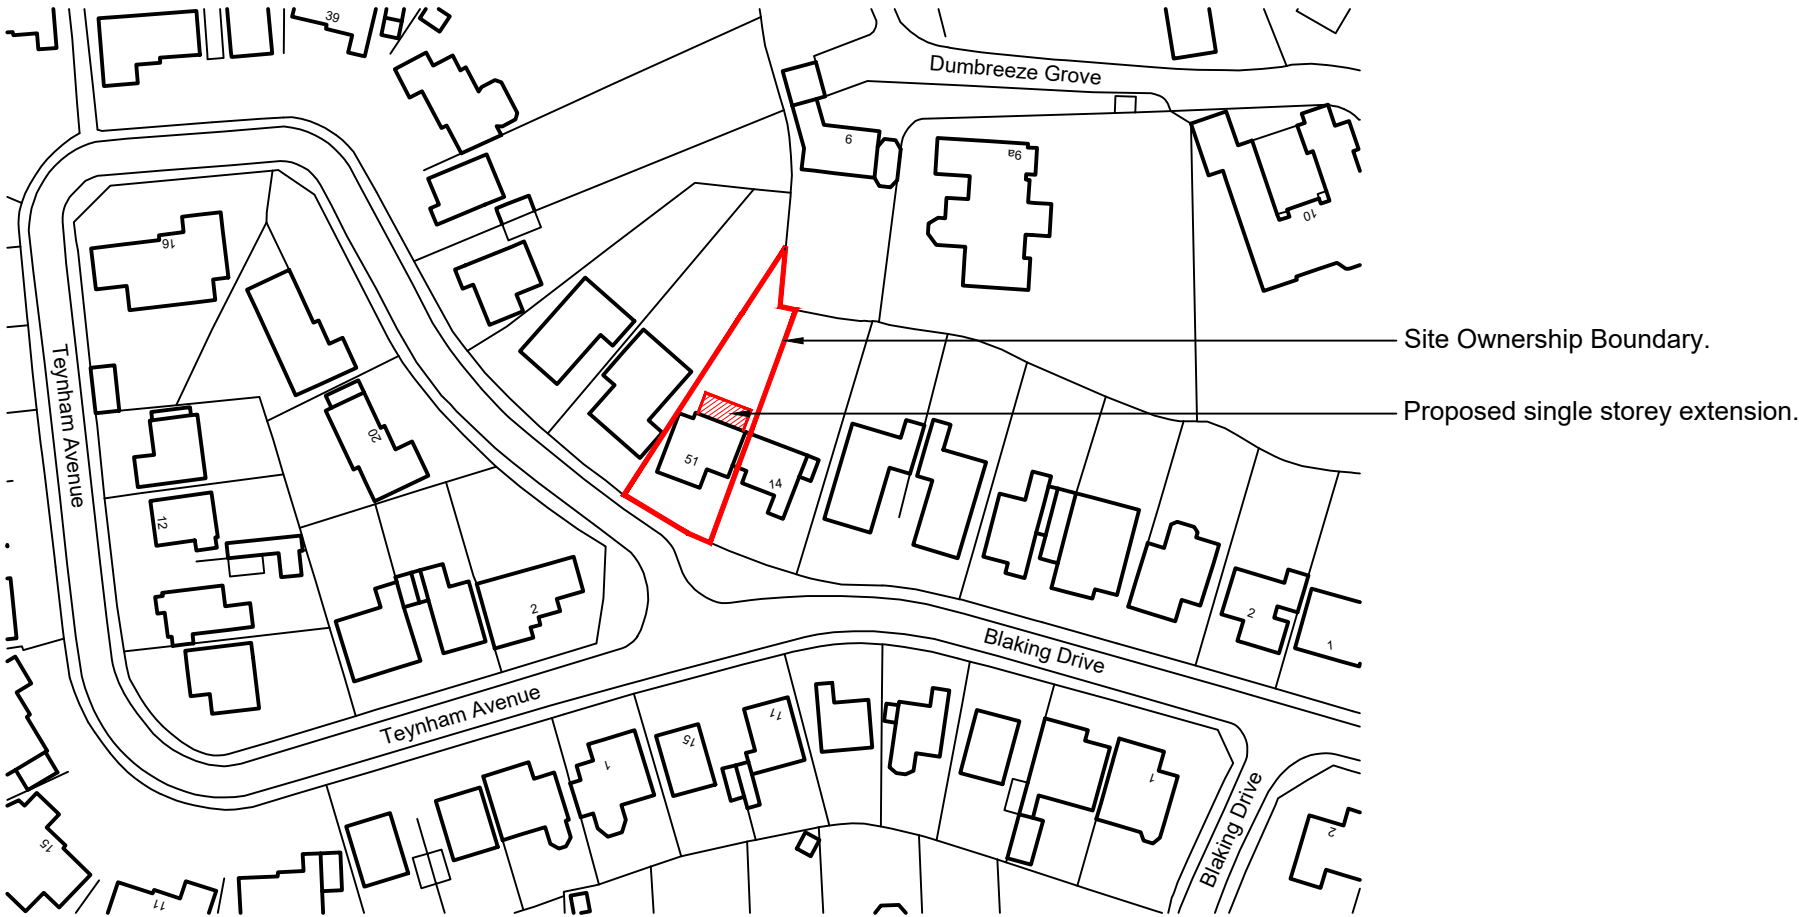


4390-01-Site Location Plan

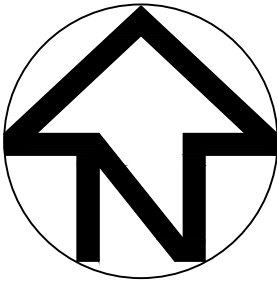

Rev	Description	Date
-	--	--

Client Gavin Butterworth					PYE DESIGN ARCHITECTS RIBA Chartered Practice
Project 51 Teynham Avenue, Knowsley, L34 0JQ					
Drawing Site Location Plan					
Drg.No. 4390-01	Rev.	Scale 1:1250 @ A3	Date Aug '23	Drawn IP	
PYE DESIGN 29, MARKET STREET HINDLEY WIGAN WN2 3AE TEL. 01942 256007 WWW.PYEDSIGN.CO.UK					

This drawing and design are the property of Pye Design and should not be reproduced without the consent in writing of Pye Design