


4390-02-Proposed Site Plan

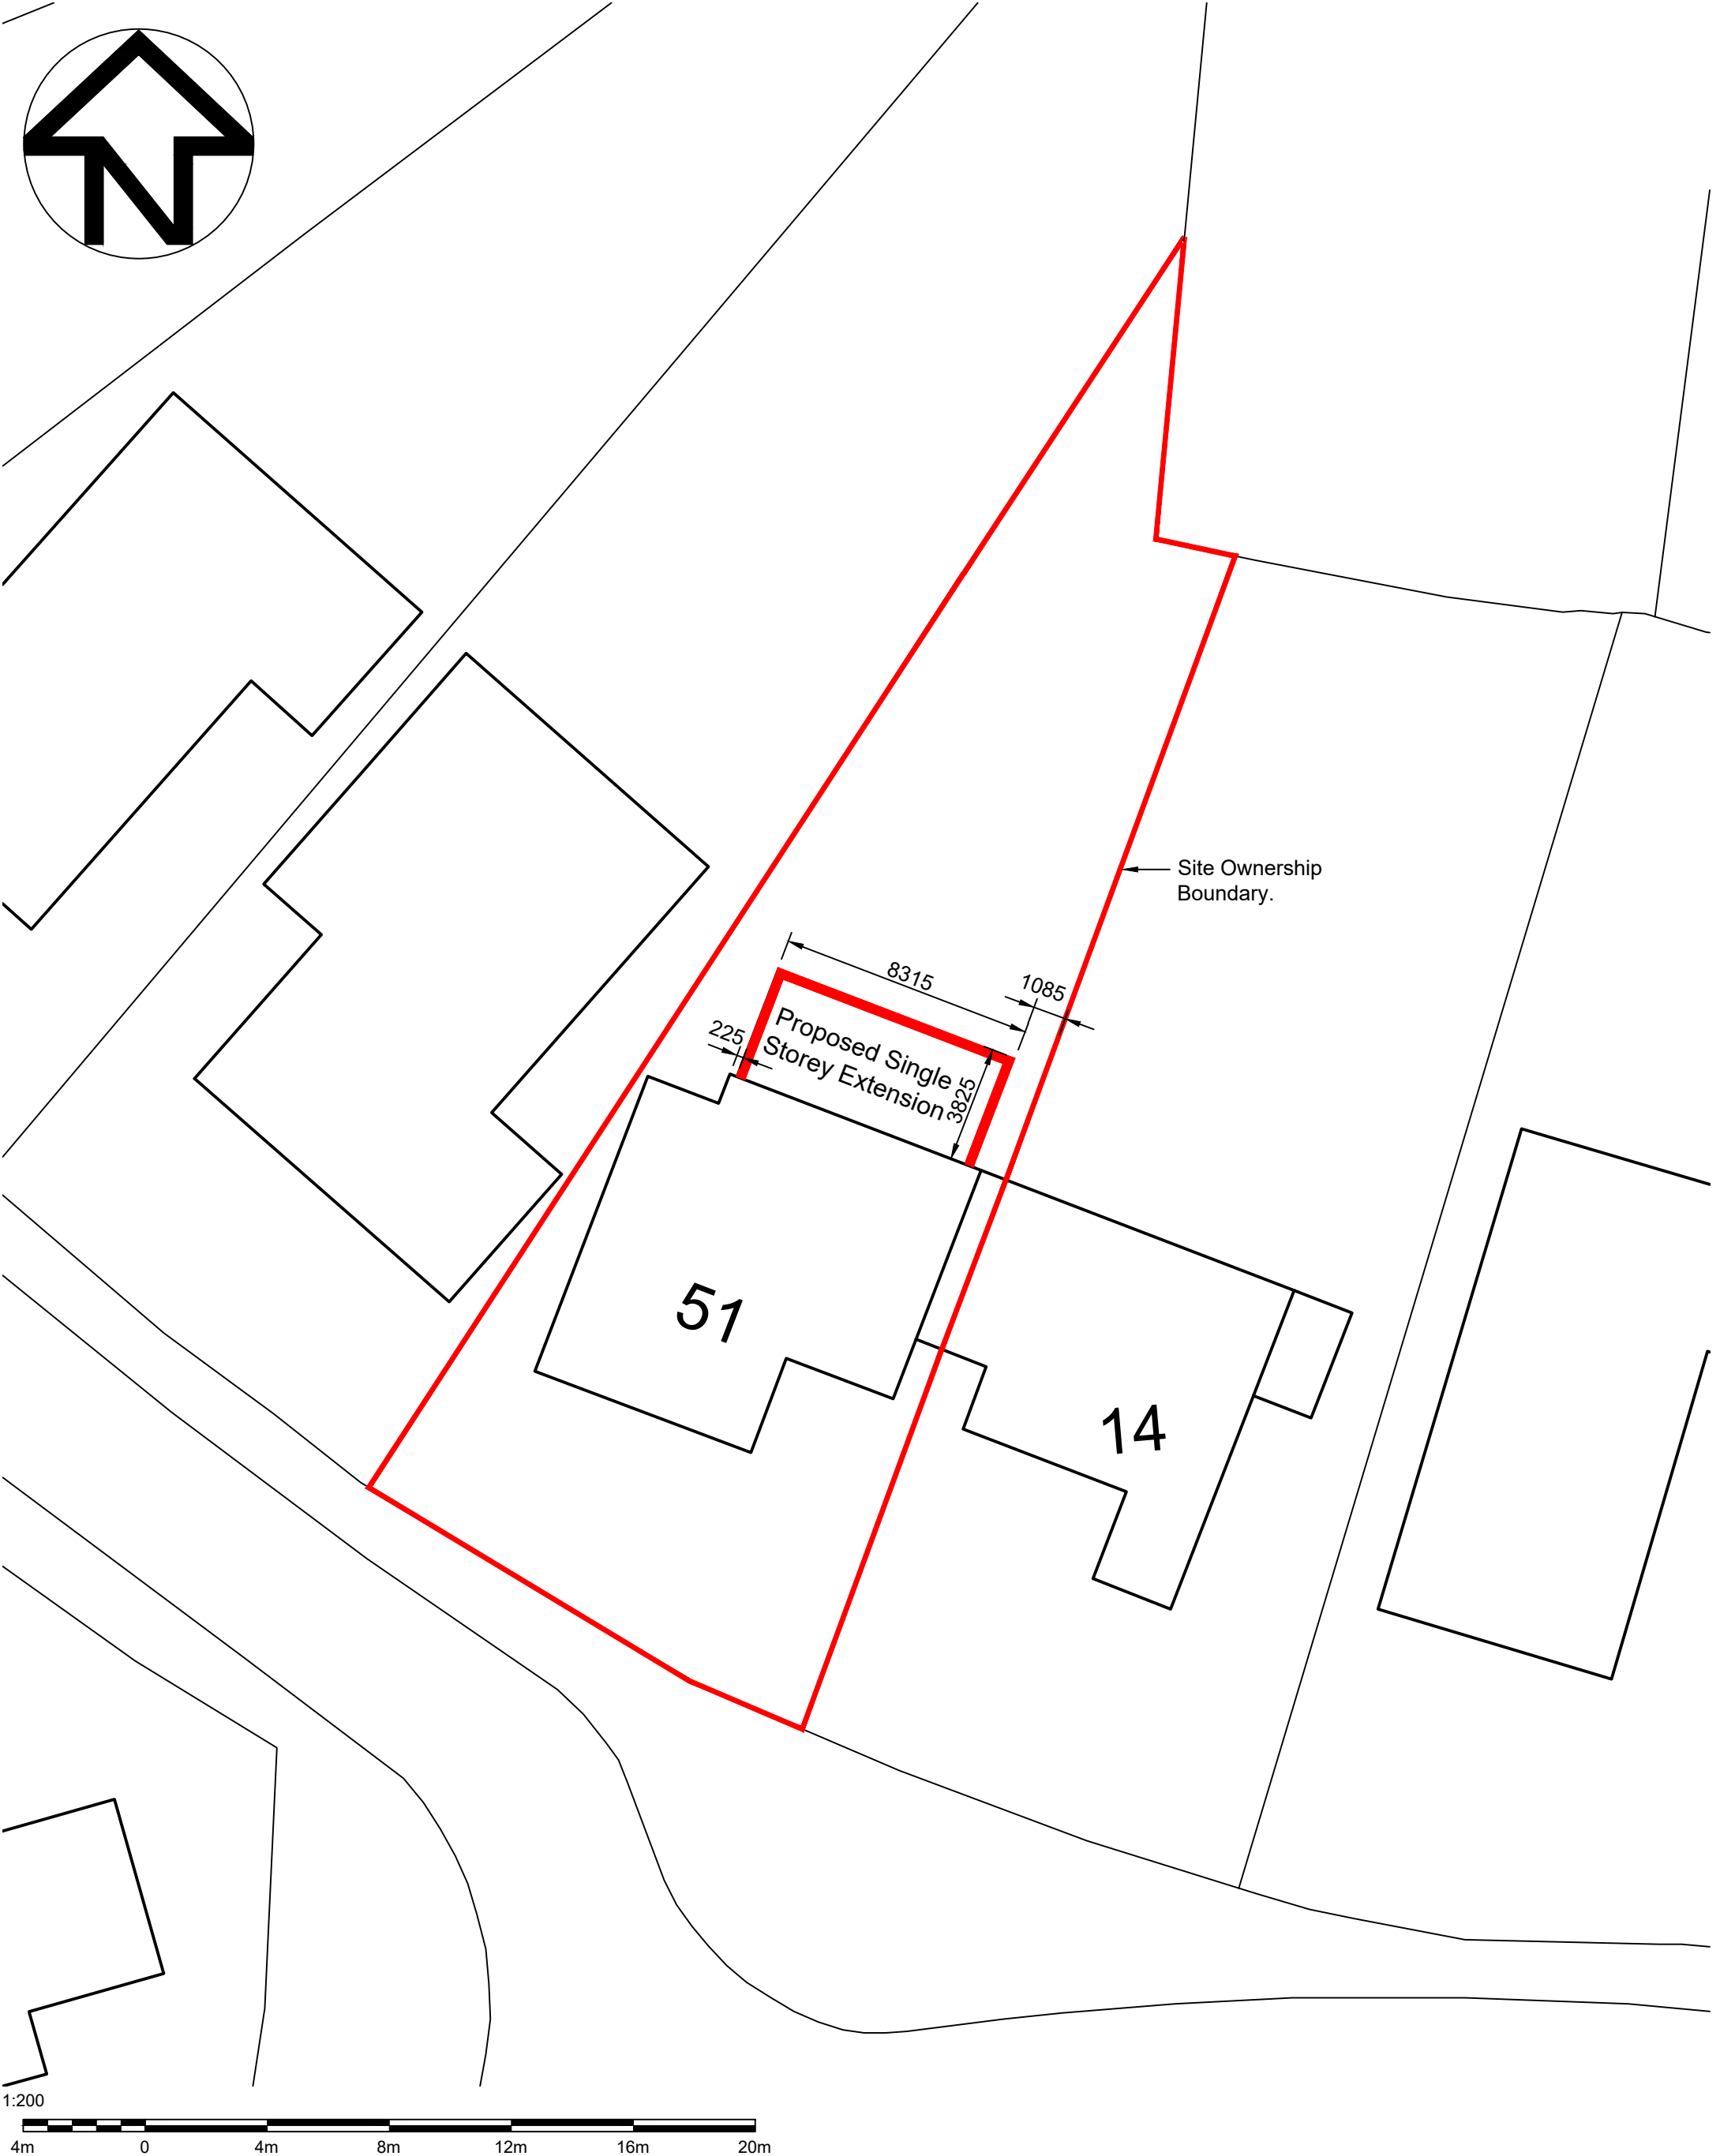

Rev	Description	Date	Client Gavin Butterworth					PYE DESIGN ARCHITECTS RIBA Chartered Practice
-	--	--	Project 51 Teynham Avenue, Knowsley, L34 0JQ					
			Drawing Proposed Site Plan					
			Drg.No.	Rev.	Scale	Date	Drawn	
			4390-02		1:200 @ A3	Aug '23	IP	
			PYE DESIGN 29, MARKET STREET HINDLEY WIGAN WN2 3AE TEL. 01942 256007 WWW.PYEDESIGN.CO.UK					