


Contractors are not to scale dimensions from this drawing

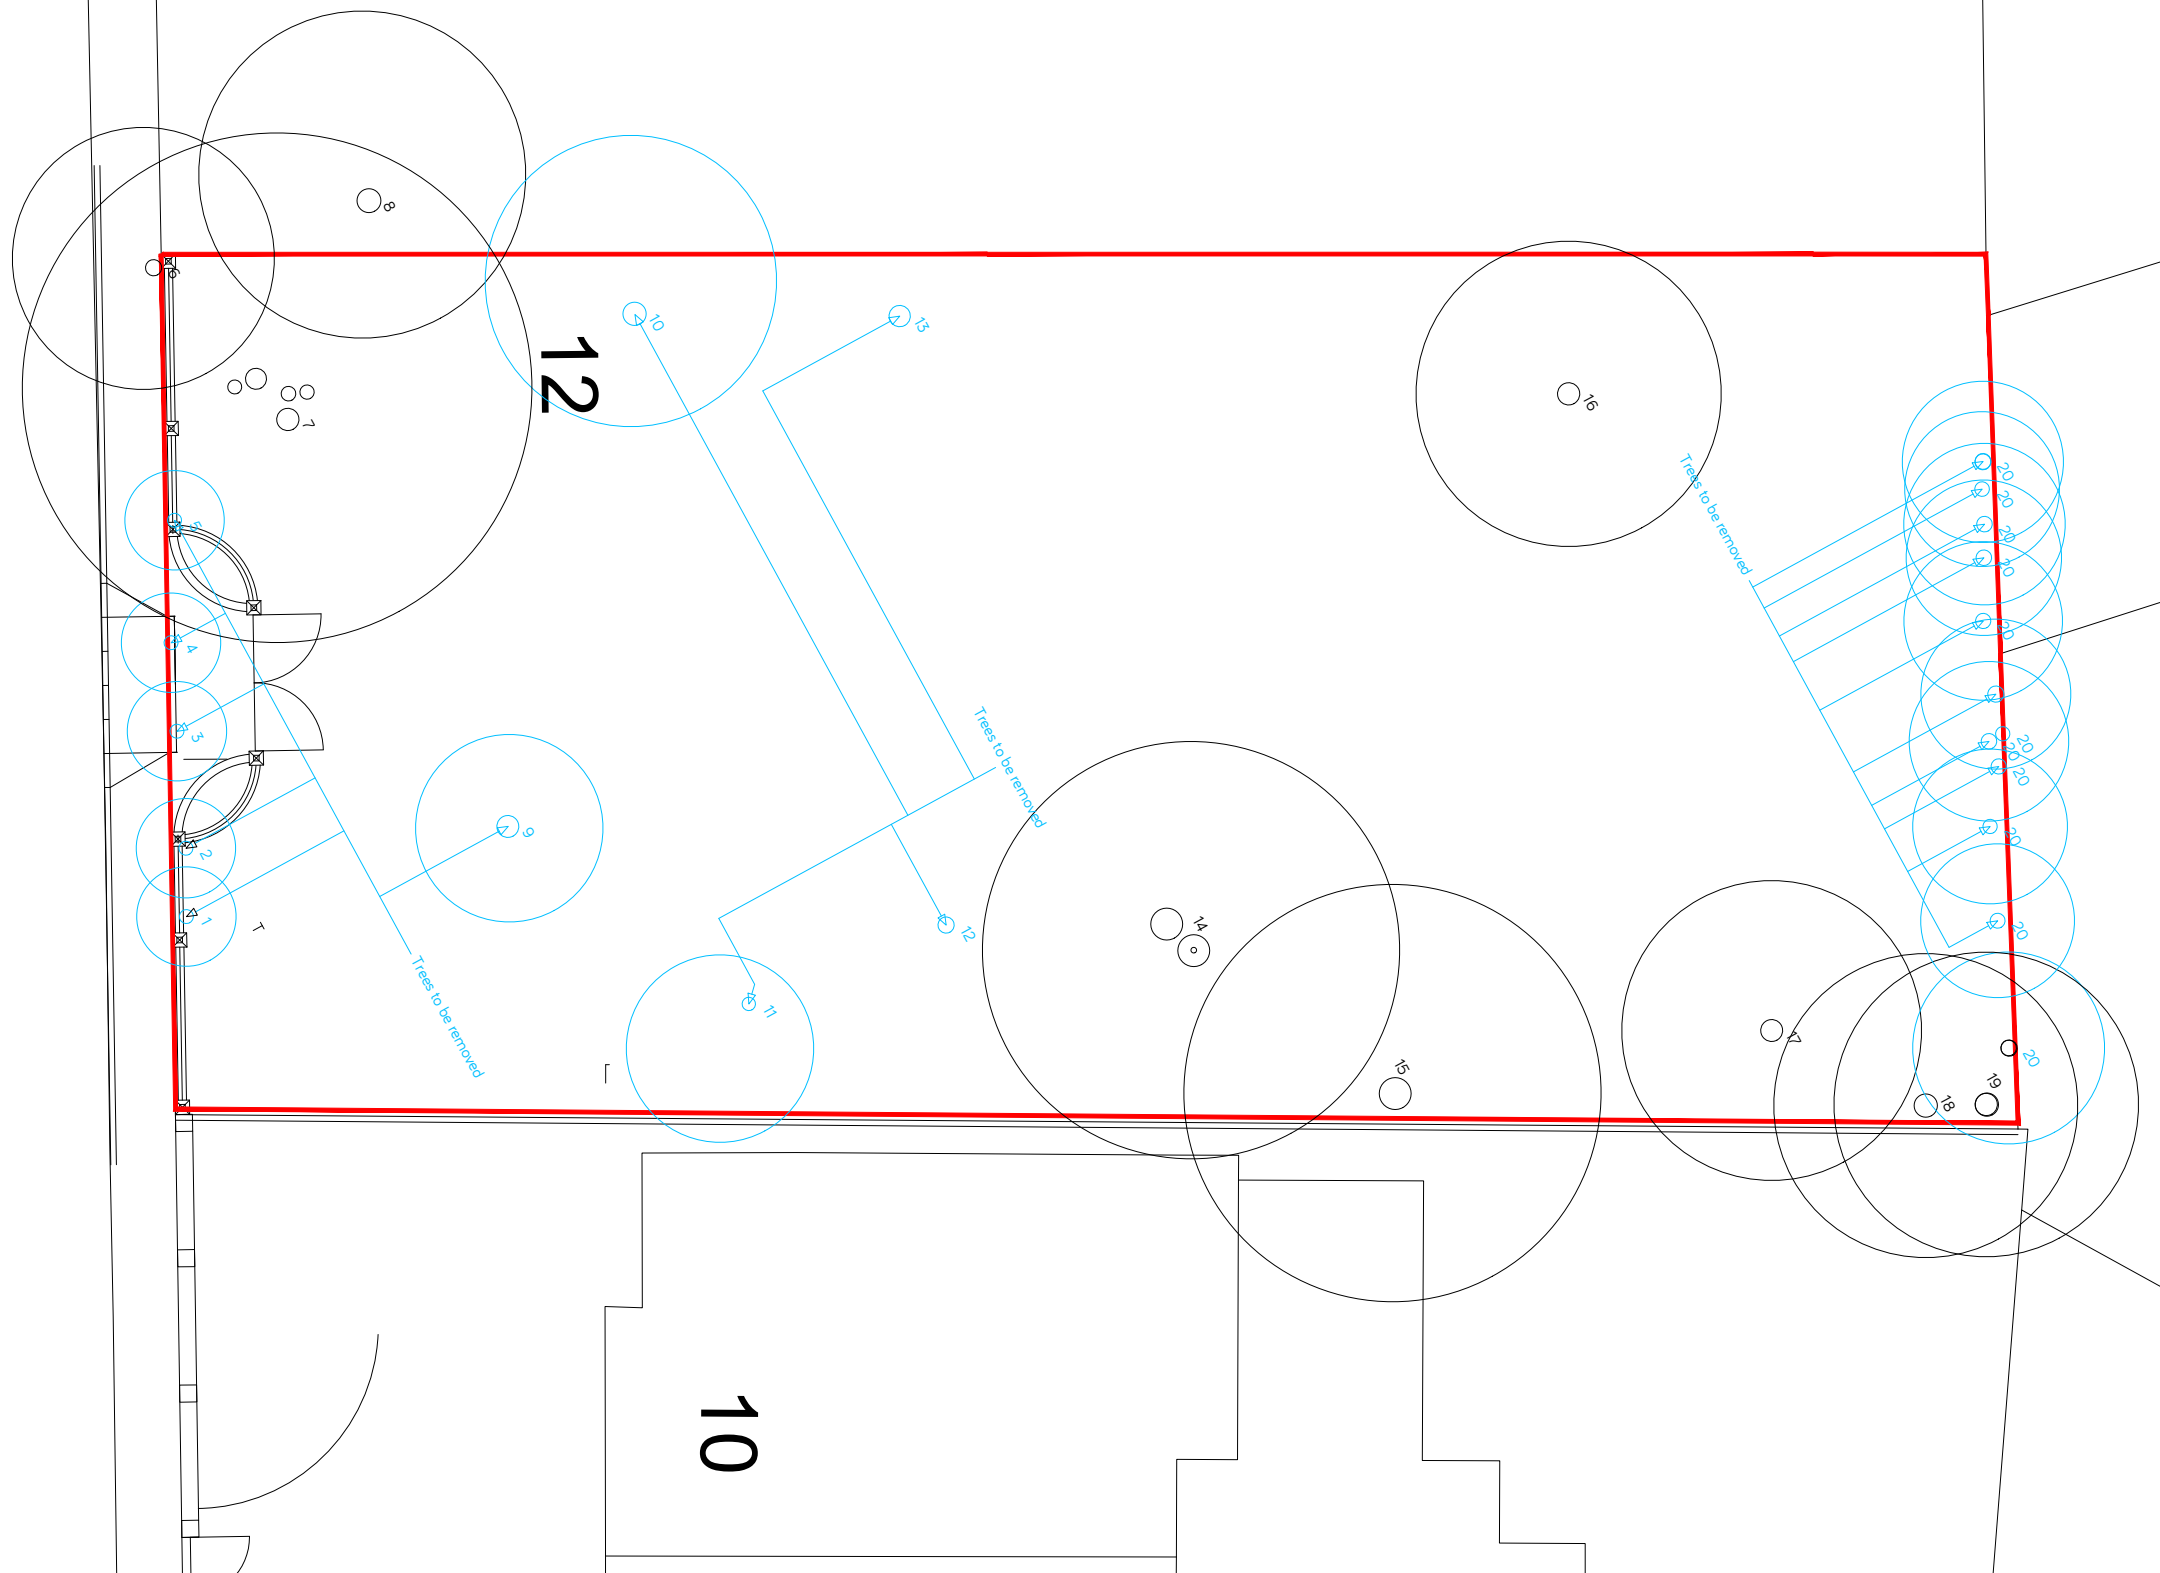


Ref No.	Species	Approx Height	dia girth on ground	Description of Works
1	Sycamore	14m	1000mm	to be felled
2	Sycamore	11m	900mm	to be felled
3	Sycamore	11m	800mm	to be felled
4	Sycamore	12m	800mm	to be felled
5	Sycamore	13m	1000mm	to be felled
6	Hawthorn	8m	1000mm	No works
7	Sycamore	15m	600/1200mm	to be retained
8	Red Horse Chestnut	10m	800mm	No works
9	Common Holly	9m	650mm	to be felled
10	Hazel	8m		
11	Holly	7m	650mm	to be felled
12	English Elm	8m	1000mm	No works
13	Holly	6-7m	800mm	No works
14	Sycamore	6m	1100mm	No works
15	Hawthorn	7m	650mm	No works
16	Mixed Small	5m	200/300mm	No works
17	Plum	8m	500mm	No works
18	Elder	6m	500mm	No works
19	Plum	6m	600mm	No works
20	Line of 12 Lombardy	23m	800-2200mm	to be felled

graham coule - architect
mobile 07498 298775
email - shoresidearchitect@btinternet.com

12 shore road ainsdale merseyside pr8 2pu
www.shoresidearchitects.com

shoreside
architects

RIBA  
Chartered Practice Architects Registration Board

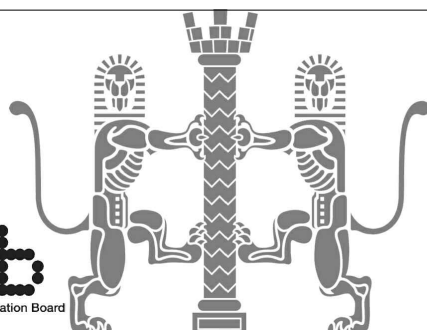

Client

Arcadia Maintenance Ltd

Project

Land at 12 South Park Road, Kirkby

Description

Proposed Tree Works in a Conservation Area

Tree Works Plan and Schedule

Status

Tree Works Application

Scale
1:200@ A3

Drawn
GAC

Date
Oct 21

Job number
21040

Drawing number
01-001

Revision

Copyright Shoreside Architects Limited