
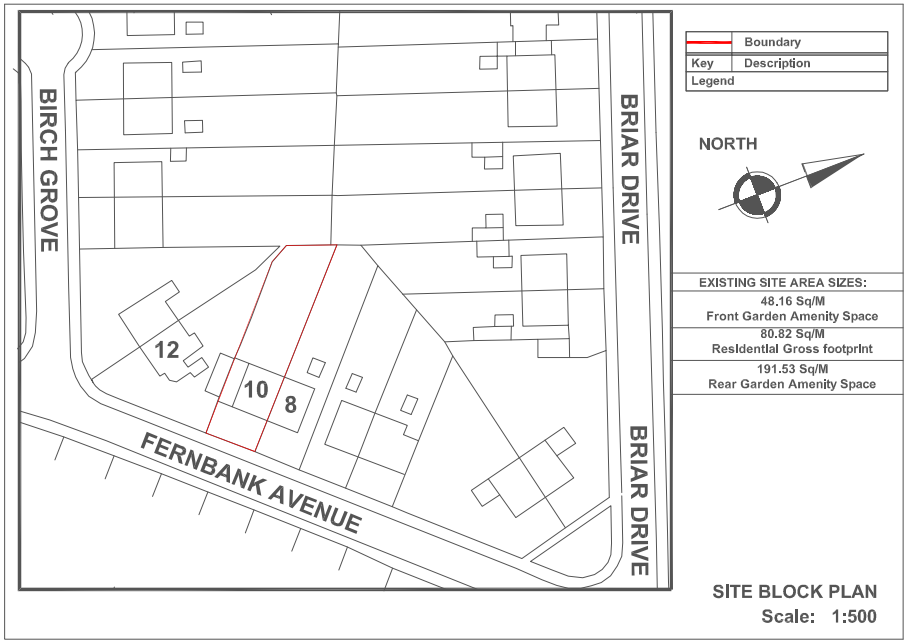


SITE BLOCK PLAN
Scale: 1:500

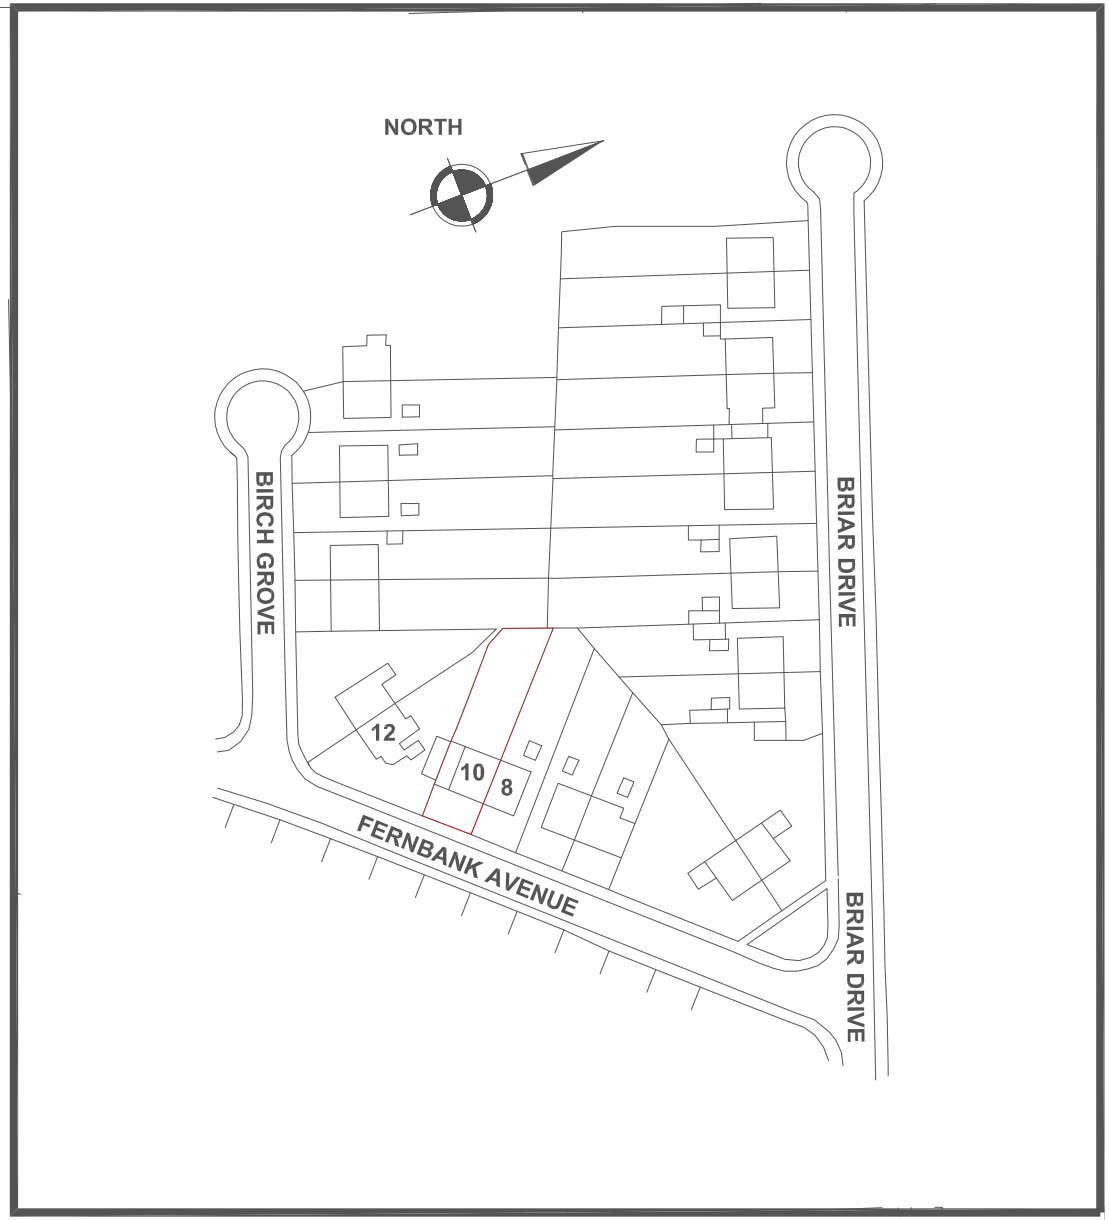

LOCATION PLAN
Scale: 1:1250

	Boundary
Key	Description
Legend	

REVISIONS:				
REV:	DATE:	DESCRIPTION:	INT:	CHK:

SITE:
Miss. A. Hughes and Mr. C. Piercy
10 Fernbank Road
Liverpool, L36 9UD

STATUS:
PLANNING APPLICATION

EXISTING SITE AREA SIZES:

48.16 Sq/M
Front Garden Amenity Space

80.82 Sq/M
Residential Gross footprint

191.53 Sq/M
Rear Garden Amenity Space

CLIENT:
Miss. A. Hughes and Mr. C. Piercy

JOB TITLE:
PROPOSED TWO STOREY SIDE EXTENSION AND SINGLE STOREY REAR EXTENSION.

DRAWING TITLE:
EXISTING LOCATION AND EXISTING BLOCK PLAN

JOB NO:

DRG NO: AC-LOC BLOC-001

REVISION: A

SCALE:	DRAWN:	DATE:
1:1250 - A4	GF	22/09/2021