


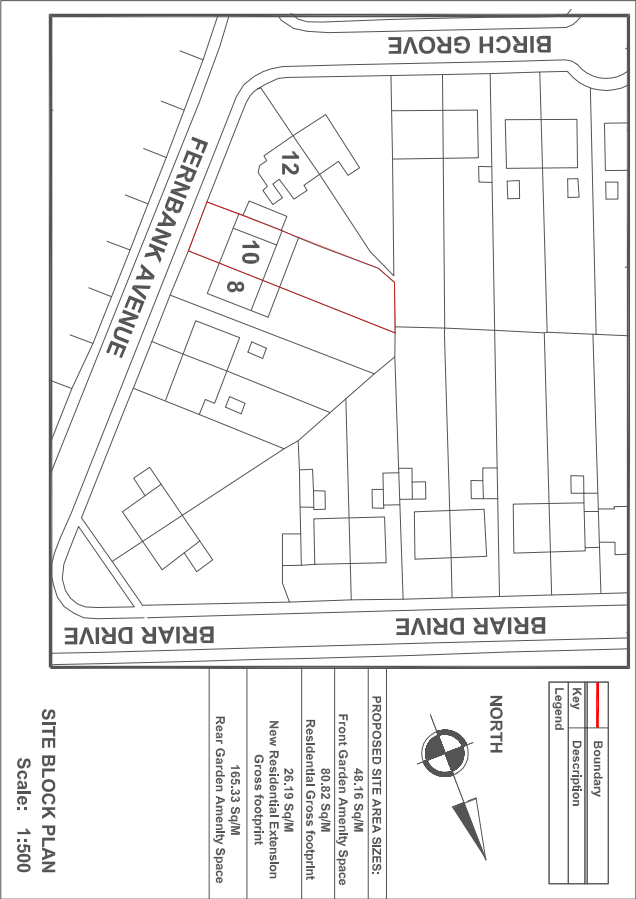

LOCATION PLAN

Scale: 1:1250

Boundary
Key
Description
Legend

REVISIONS:		DESCRIPTION:	INT.	CHK.		SITE:	STATUS:
REV:	DATE:						
						Miss. A. Hughes and Mr. C. Piercy 10 Fernbank Road Liverpool, L36 9UD	PLANNING APPLICATION
PROPOSED SITE AREA SIZES:		CLIENT:		JOB NO.:			
48.16 Sq/M		Miss. A. Hughes and Mr. C. Piercy		DRG NO.:			
Front Garden Amenity Space		JOB TITLE:		AC-LOC BLOC-001P			
80.82 Sq/M		PROPOSED TWO STOREY SIDE EXTENSION AND SINGLE STOREY REAR EXTENSION.					
Residential Gross Footprint		DRAWING TITLE:					
26.19 Sq/M		EXISTING LOCATION AND PROPOSED BLOCK PLAN		SCALE:			
New Residential Extension Gross Footprint				1:1250 - A4			
165.33 Sq/M				DRAWN BY:			
Rear Garden Amenity Space				DATE:			
				22/09/2024			