

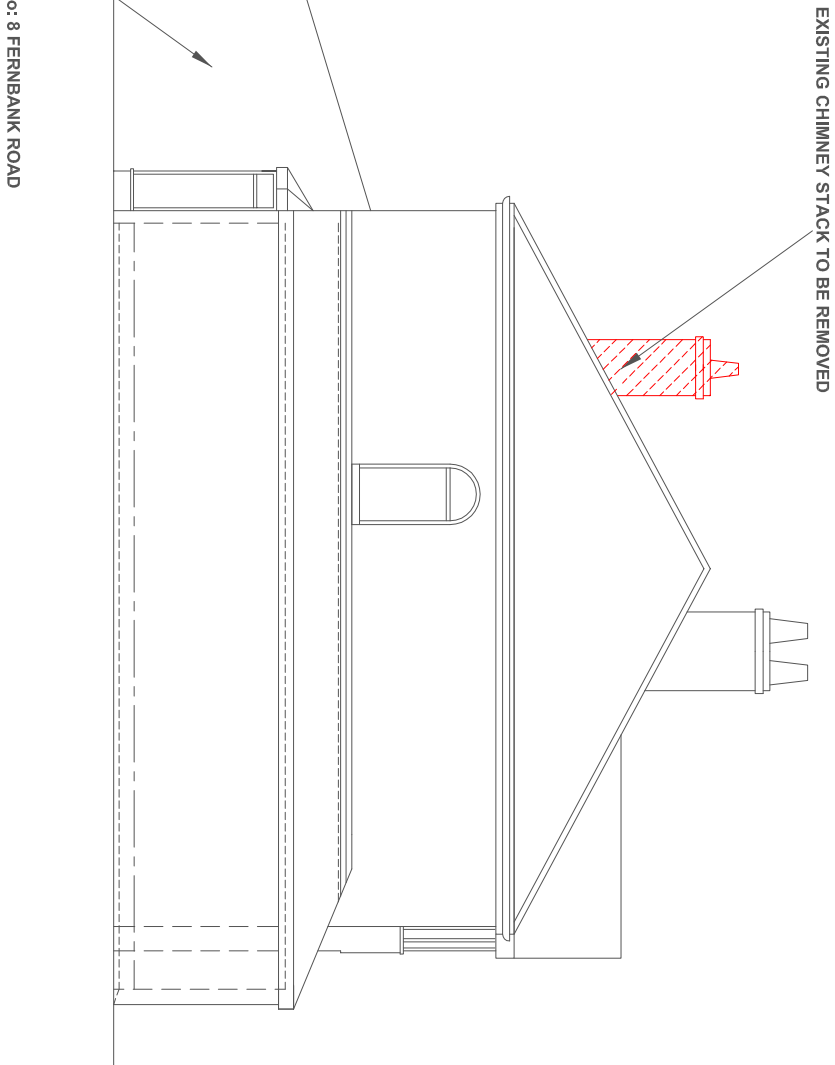


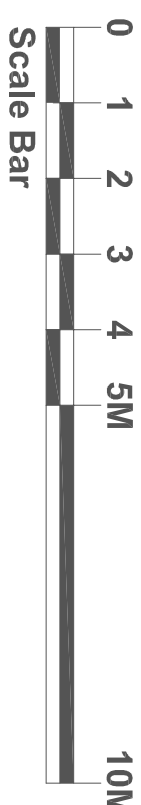

Existing (North-Western) Side Elevation

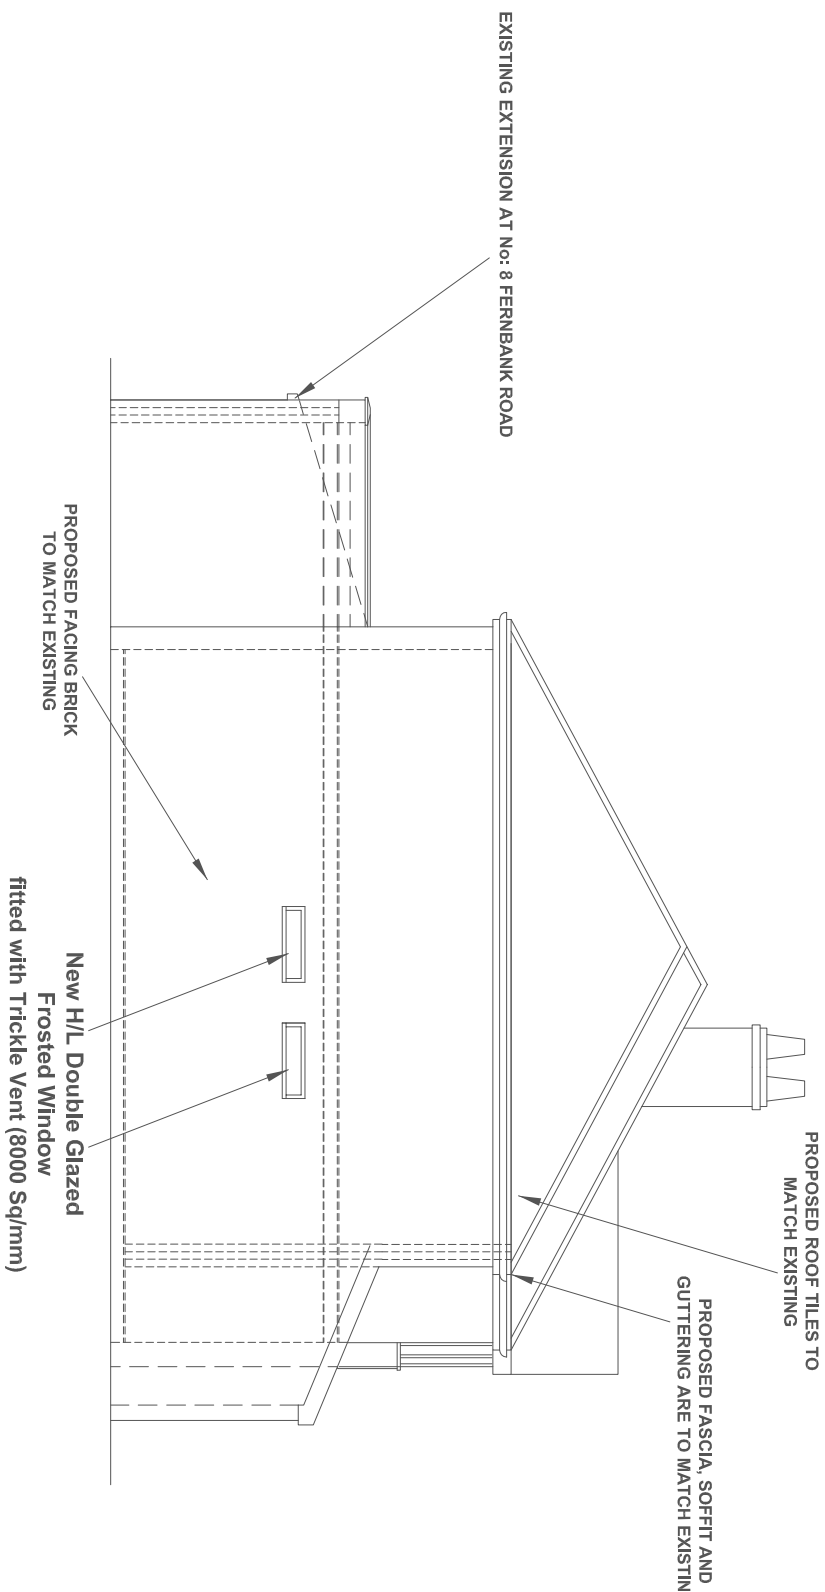

Proposed (North-Western) Side Elevation

SITE:	Miss. A. Hughes and Mr. C. Piercy 10 Fernbank Road Liverpool, L36 9UD	STATUS:	PLANNING APPLICATION
CLIENT:	Miss. A. Hughes and Mr. C. Piercy	JOB NO:	REVISION: A
JOB TITLE:	PROPOSED TWO STOREY SIDE EXTENSION AND SINGLE STOREY REAR EXTENSION.	DRG NO:	AC-EP(NW)SE-005
DRAWING TITLE:	EXISTING AND PROPOSED NORTH WESTERN SIDE ELEVATIONS	SCALE: 1:150 - A4 1:100 - A3	DRAWN: GF
			DATE: 22/10/2021