


1:1250

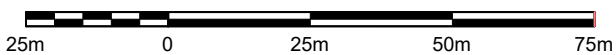

Project CHANGE OF USE TO A HOT FOOD PREMISES AND THE I NSTALLATION OF A FLUE EXTRACTION SYSTEM AT 5 MERRIVALE ROAD, LIVERPOOL. L25 5NA	Contract. No.	Drg.No.	Revision	Scale 1:1250 @ A4	
		1		By MCC	Date OCT 2021
				Chkd	
Client MR A HASSAN	Drawing Title SITE LOCATION PLAN				MAT Design Limited Town Planning & Building Control Consultants 17 BROOKSIDE AVE ECCLESTON ST. HELENS WA10 4RN Telephone:07850203448 E-mail:miketa@blueyonder.co.uk