




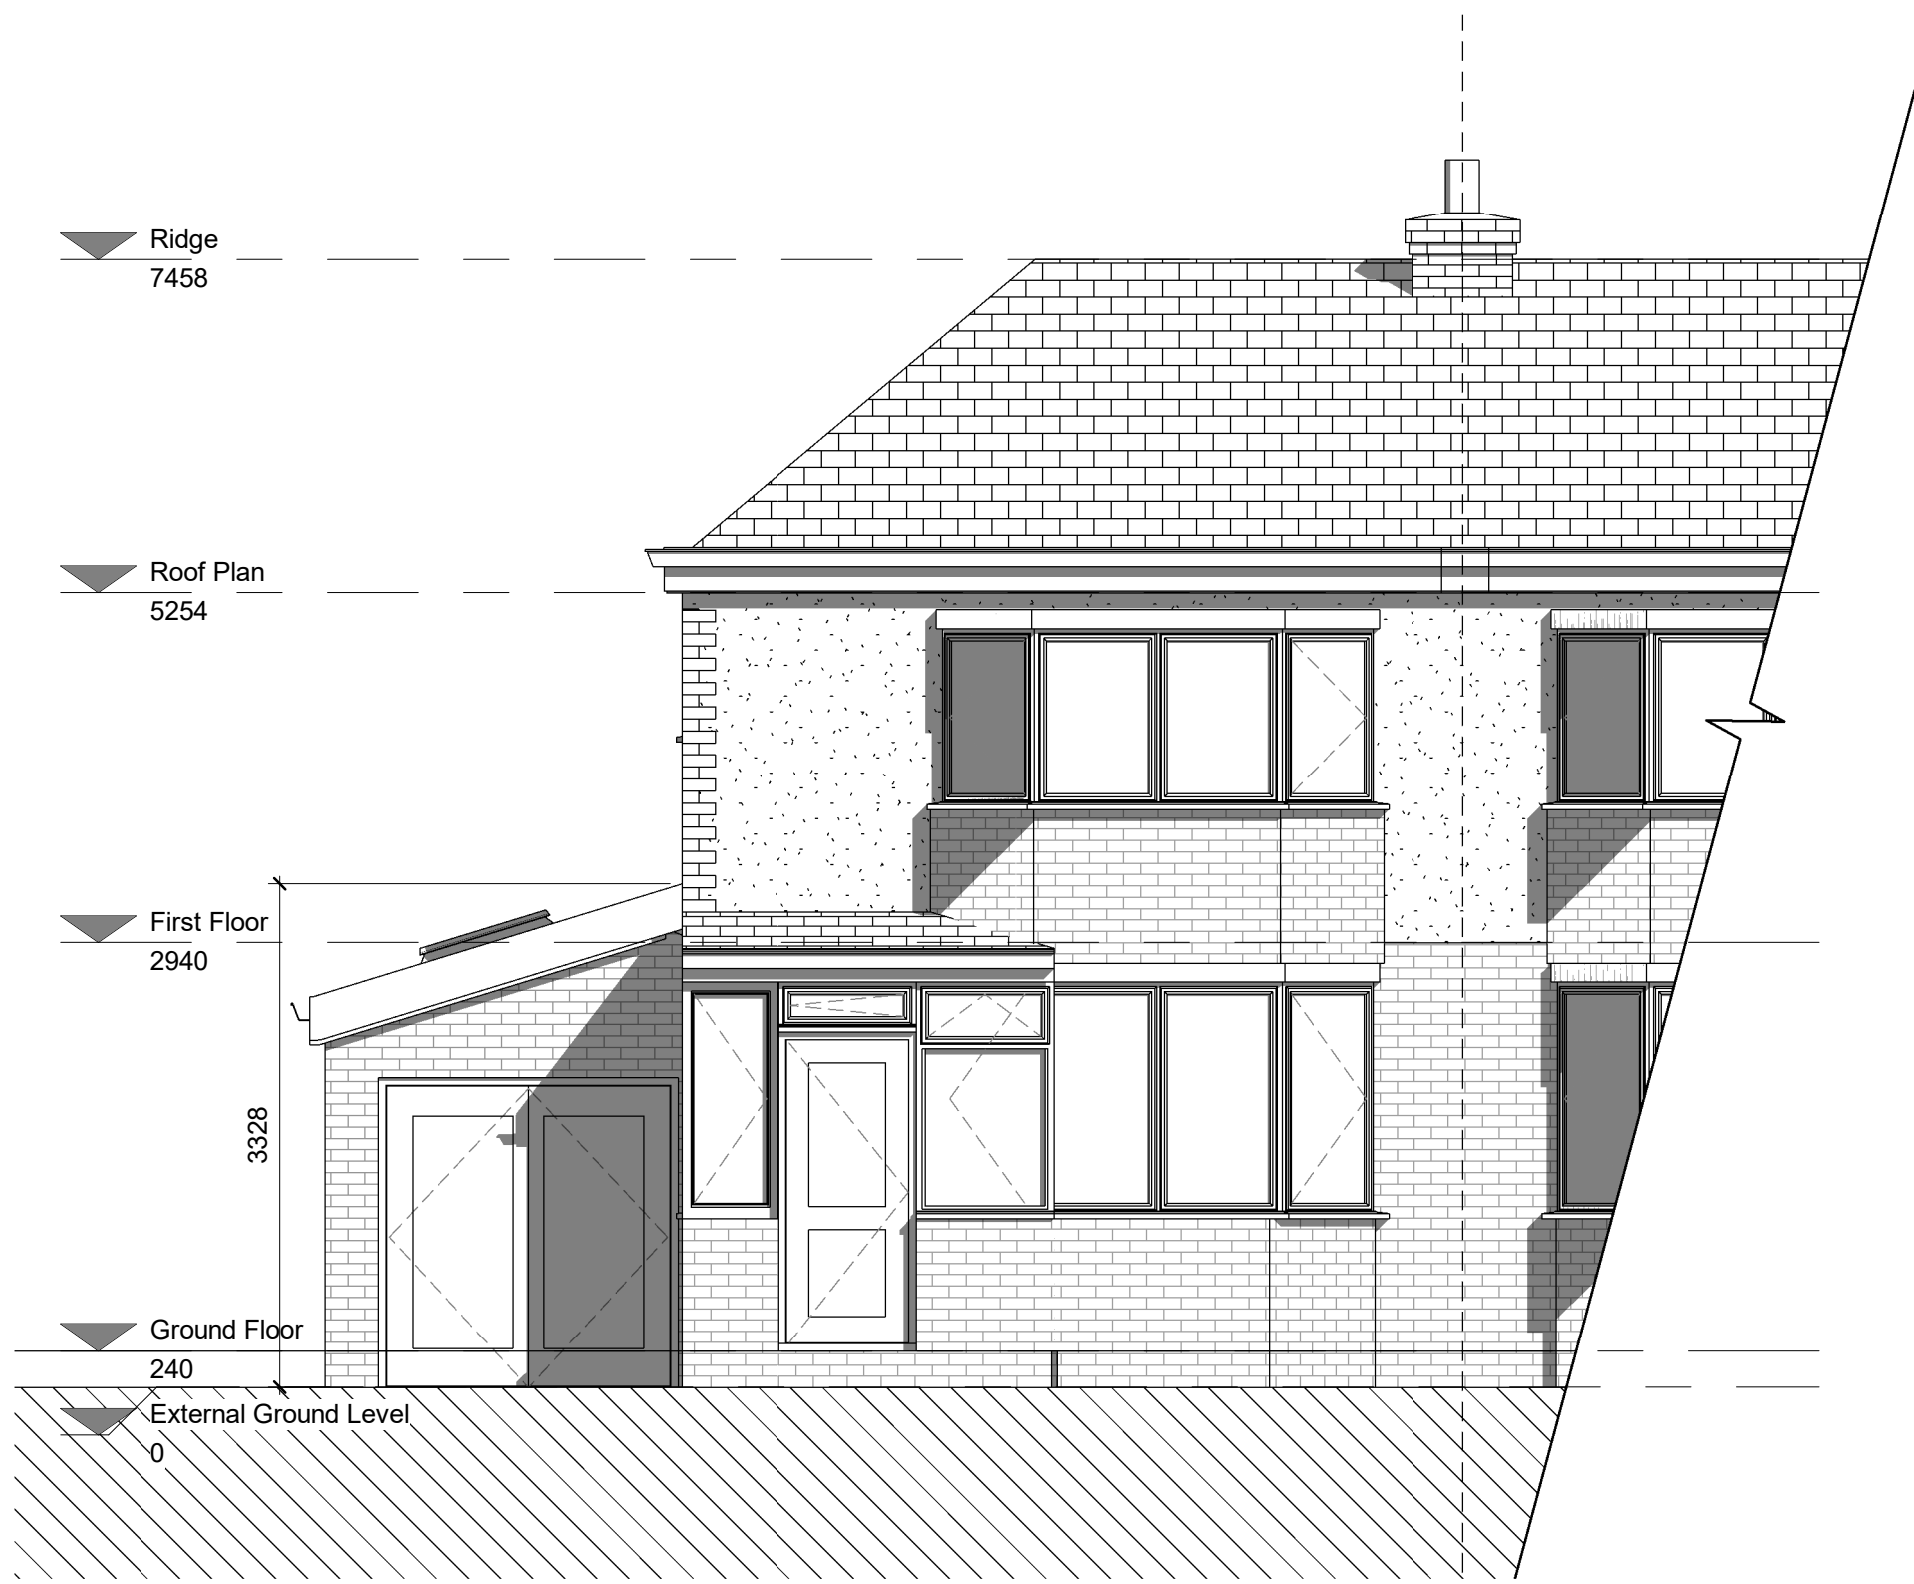


1 Proposed Front Elevation
1 : 50

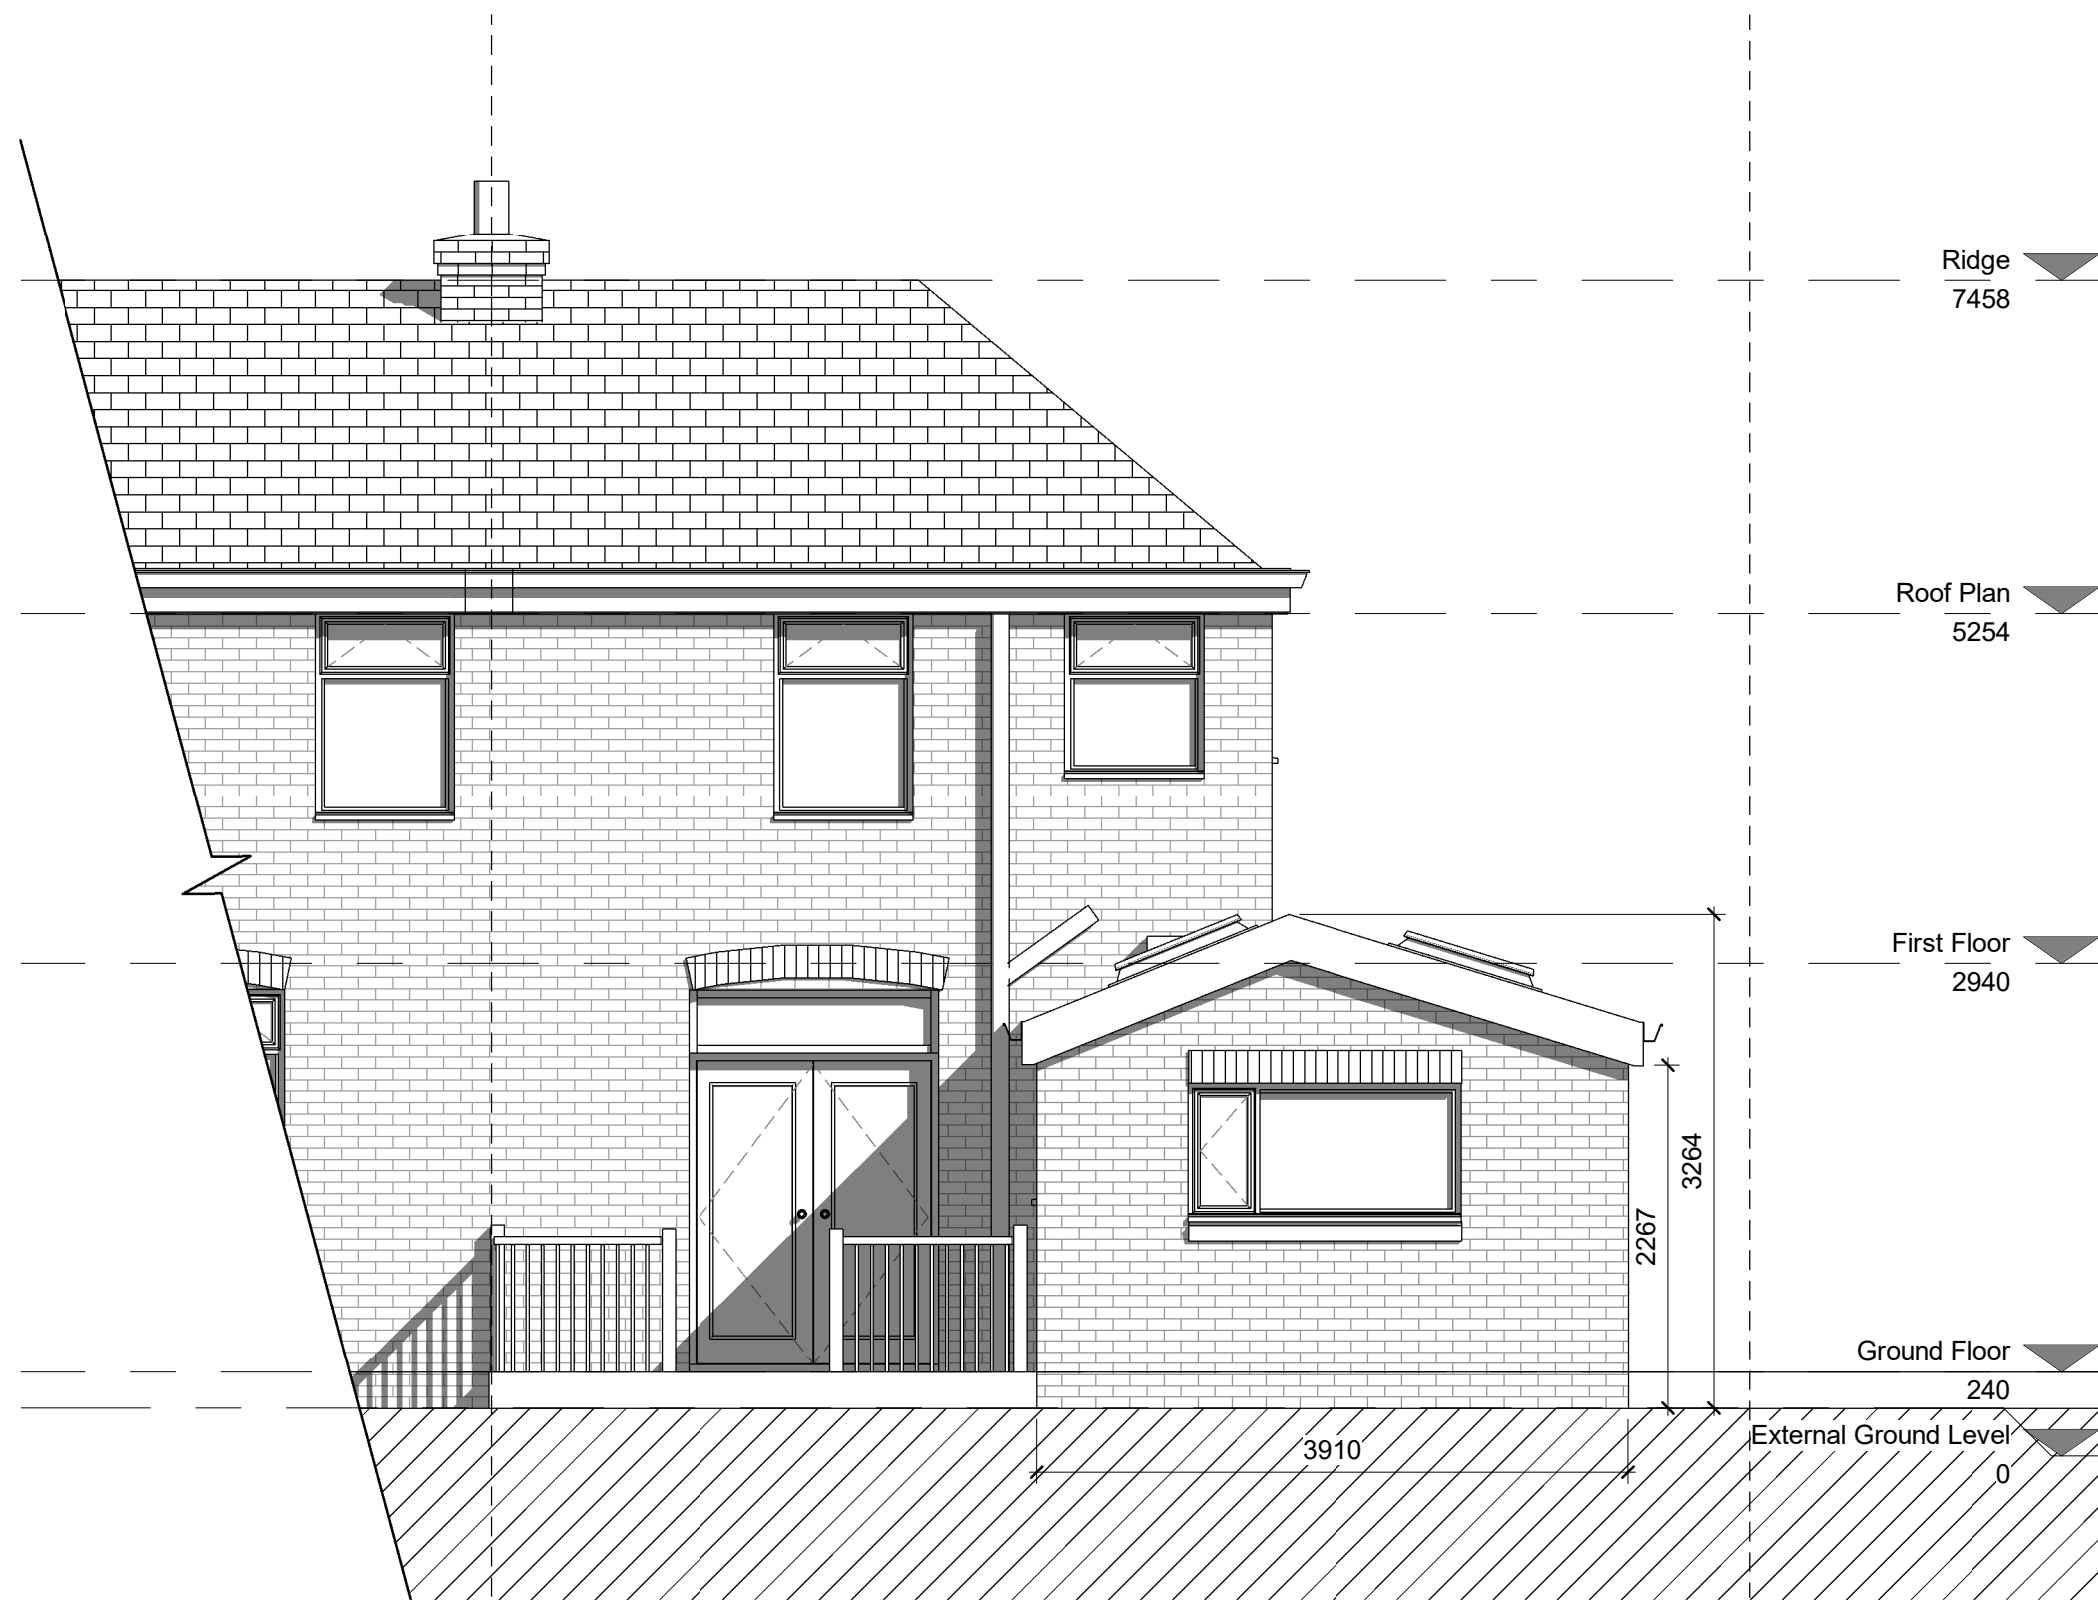

2 Proposed Rear Elevation
1 : 50

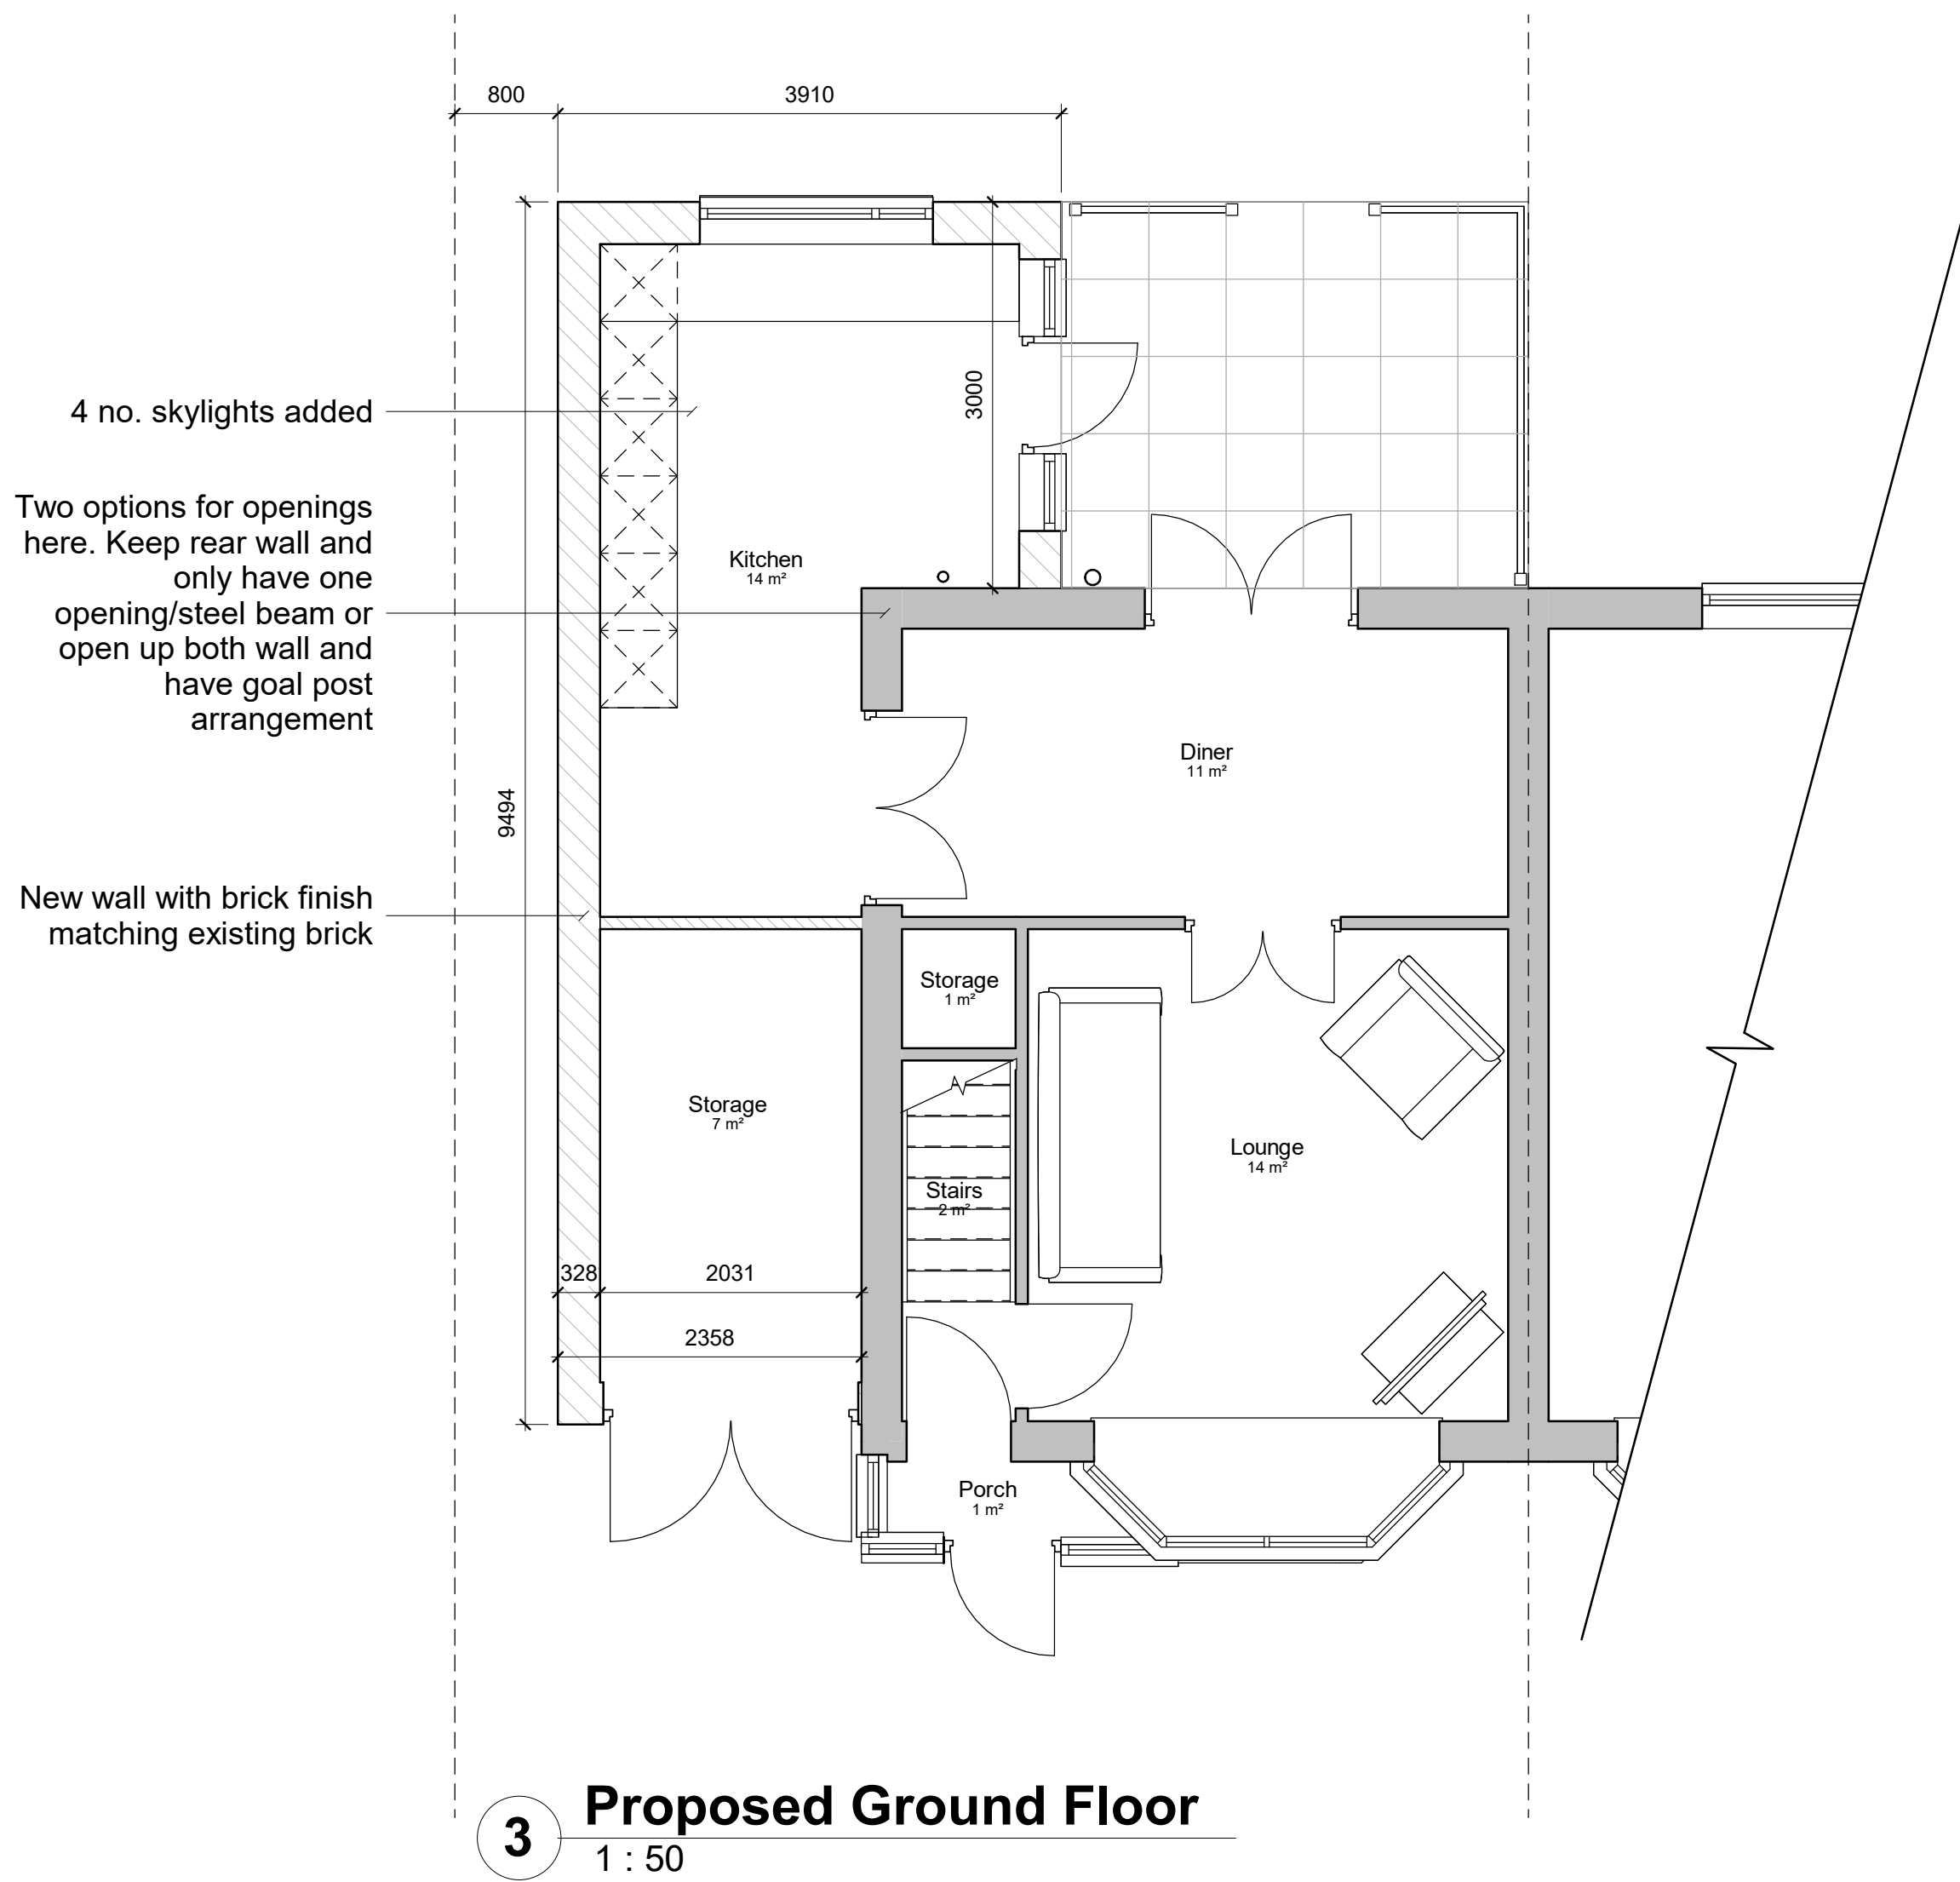

3 Proposed Ground Floor
1 : 50

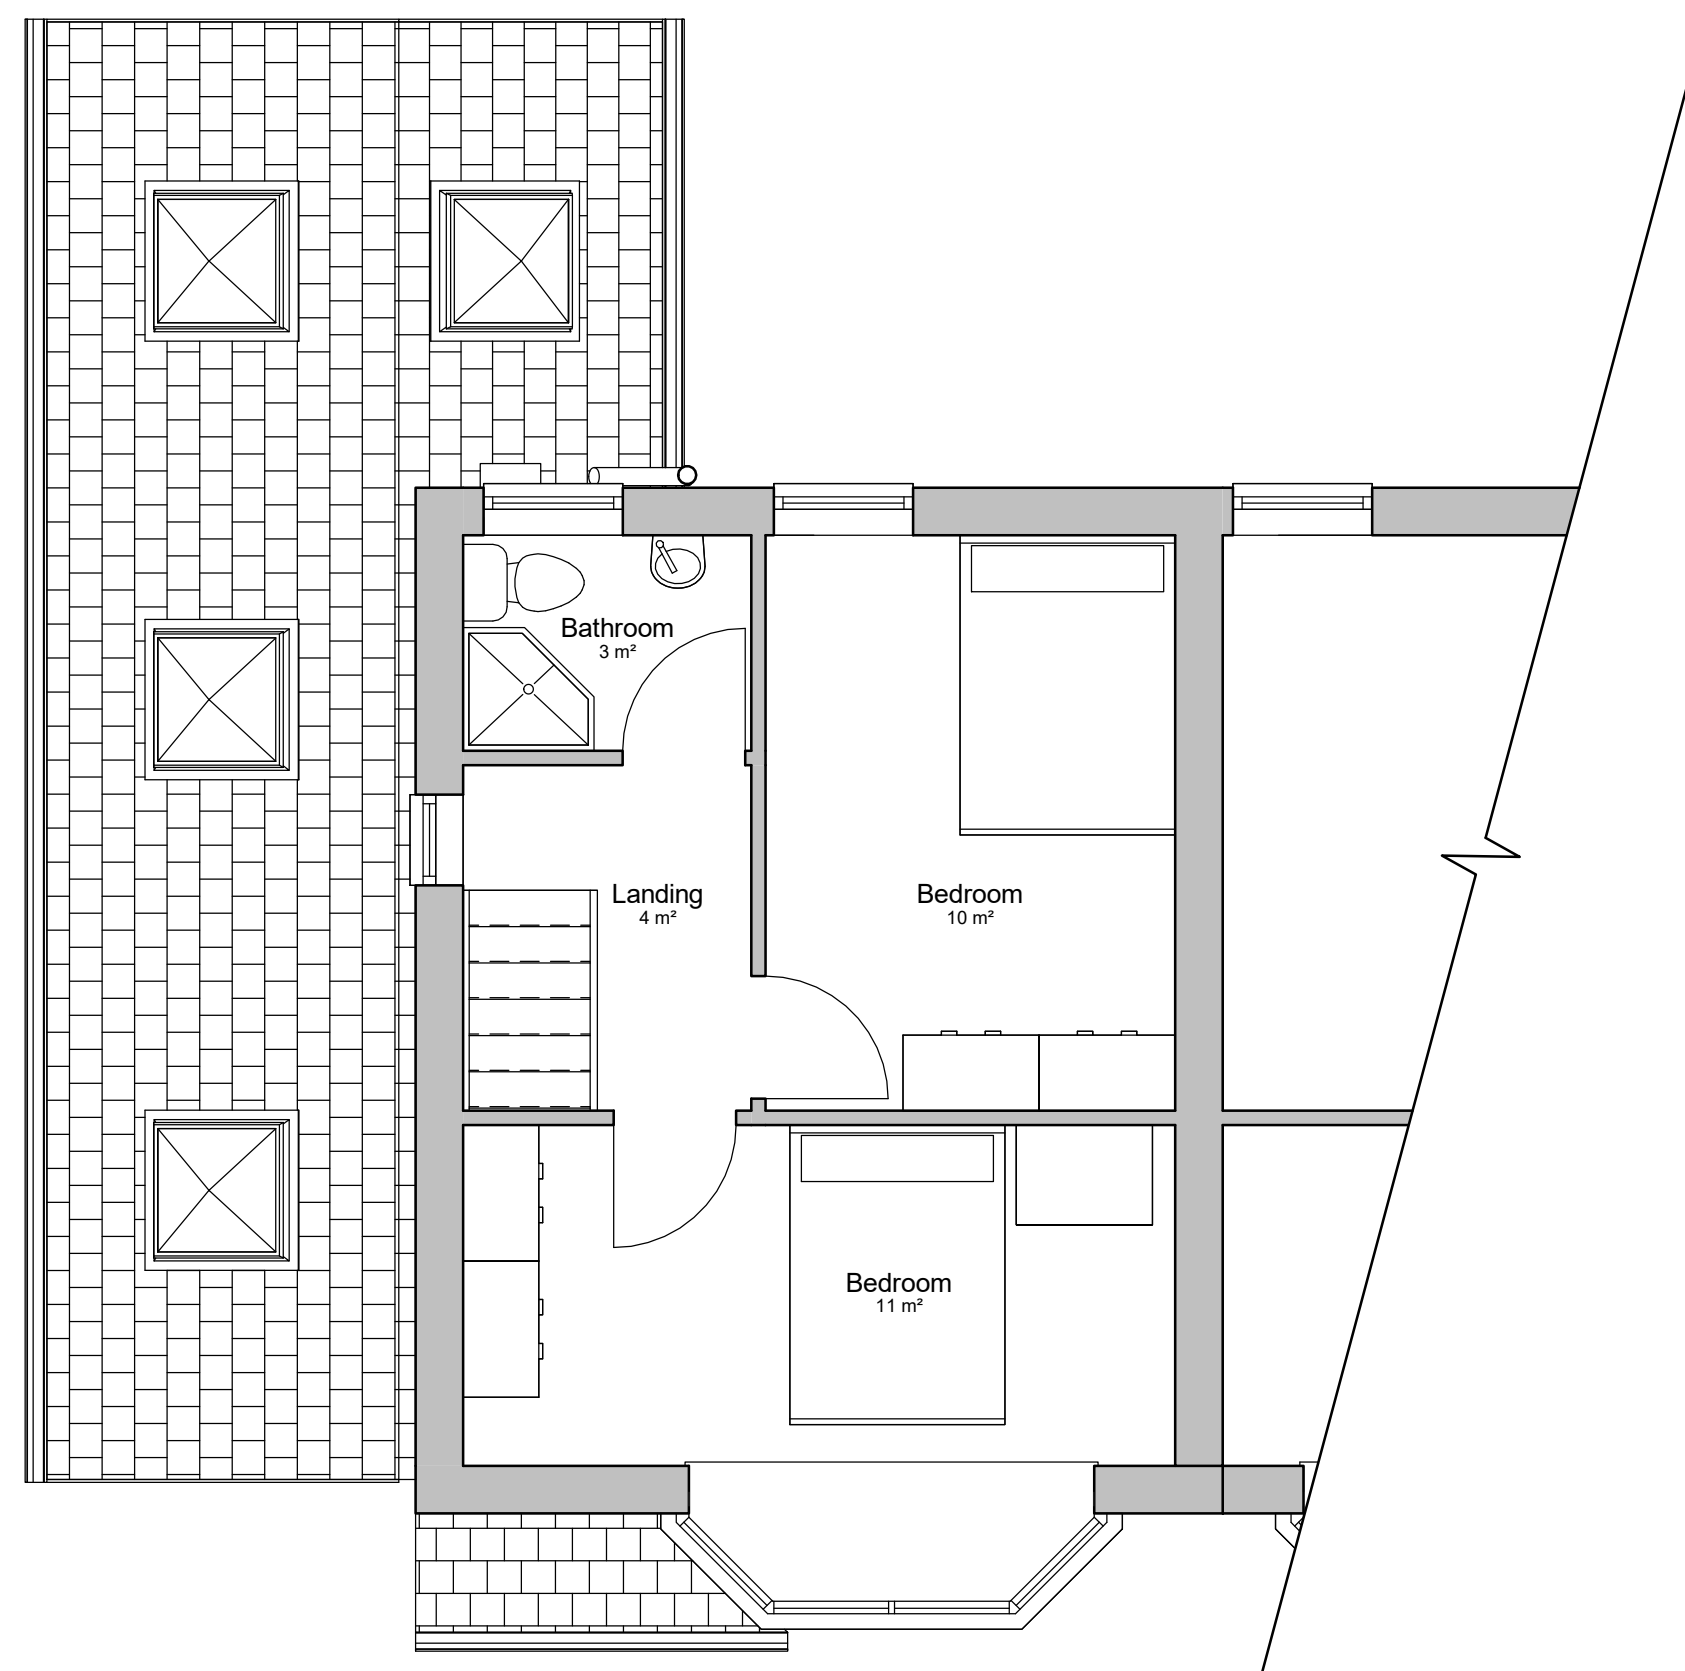


4 Proposed First Floor
1 : 50



Notes

Revision History

No.	Description	Date
2	Issue for CoLD	25.07.22
1	Issued for Comment	15.07.22

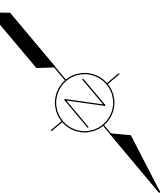

JRCHITECTS Ltd.

Project	82 Dragon Lane
Client	N/A
Title	Proposed Plans & Elevations
Number	JRC033-01-05-002
Scale	1 : 50@ A1
Revision	2
Status	Concept
Date	25.07.22