



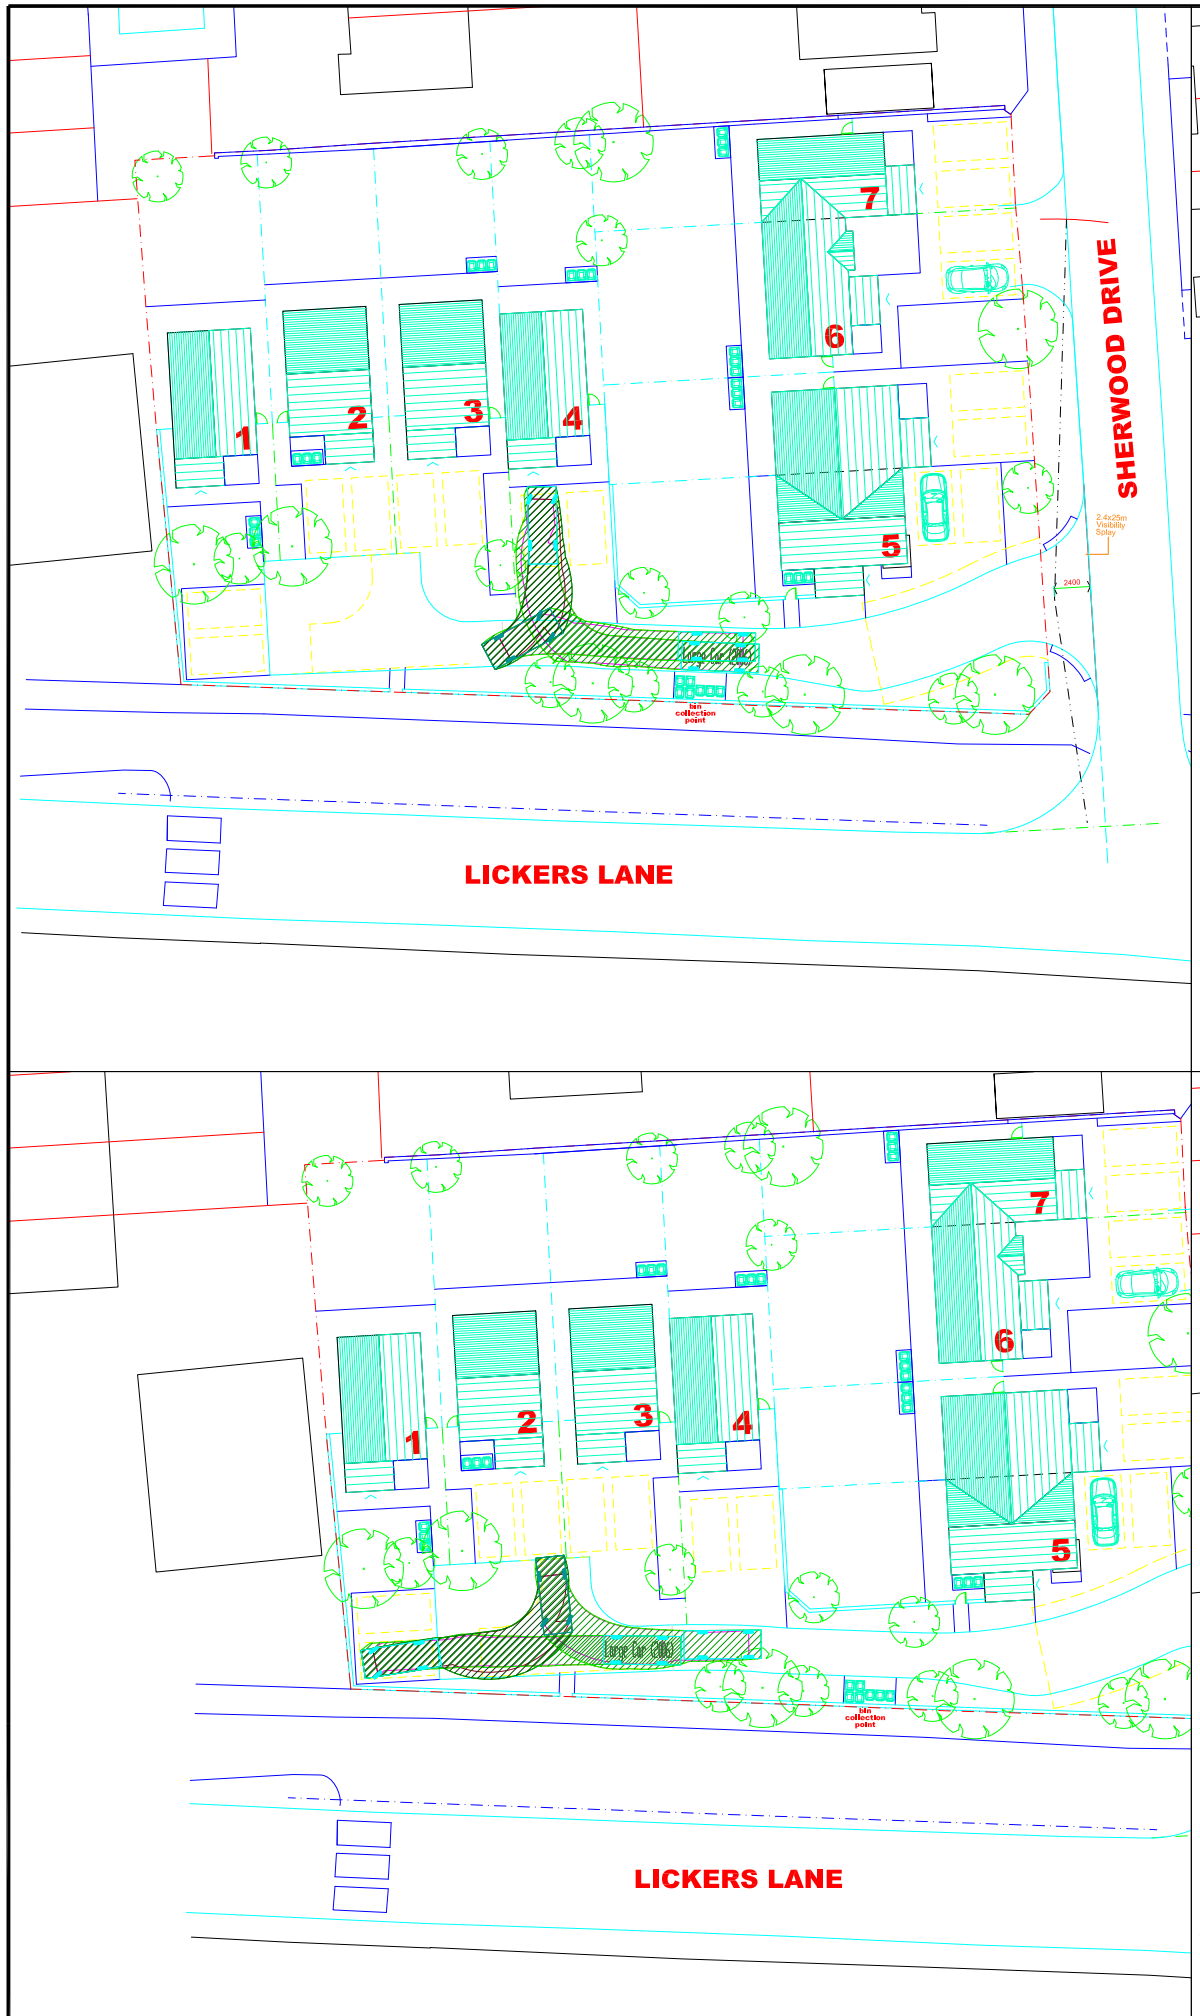

NOTES

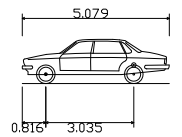

Large Car (2006)	
Overall Length	5.079m
Overall Width	1.872m
Overall Body Height	1.525m
Min Body Ground Clearance	0.310m
Max Track Width	1.831m
Lock to lock time	4.00s
Kerb to Kerb Turning Radius	5.900m



REV	DETAILS	DRAWN	CHECKED	DATE
-	-	-	-	-

CLIENT:

SNOW ARCHITECTS

PROJECT:

LICKERS LANE, WHISTON

DRAWING TITLE:

SWEPT PATH ANALYSIS

SCALES:

1:500 @ A3

DRAWN:	CHECKED:	DATE:
GM	TSB	JUL 21

Croft Transport Planning & Design
340 Deansgate
Manchester
M3 4LY

Email: info@croftts.co.uk
Tel: 0161 837 7380
Web: www.eddisons.com/services/transport-planning

DRAWING NUMBER:	REVISION:
3486-SP04	-

Eddisons | Incorporating Croft

Z:\projects\3486 Penny Black, Lickers Lane, Whiston\CAD\Croft Drawings\3486-SP04.dwg