


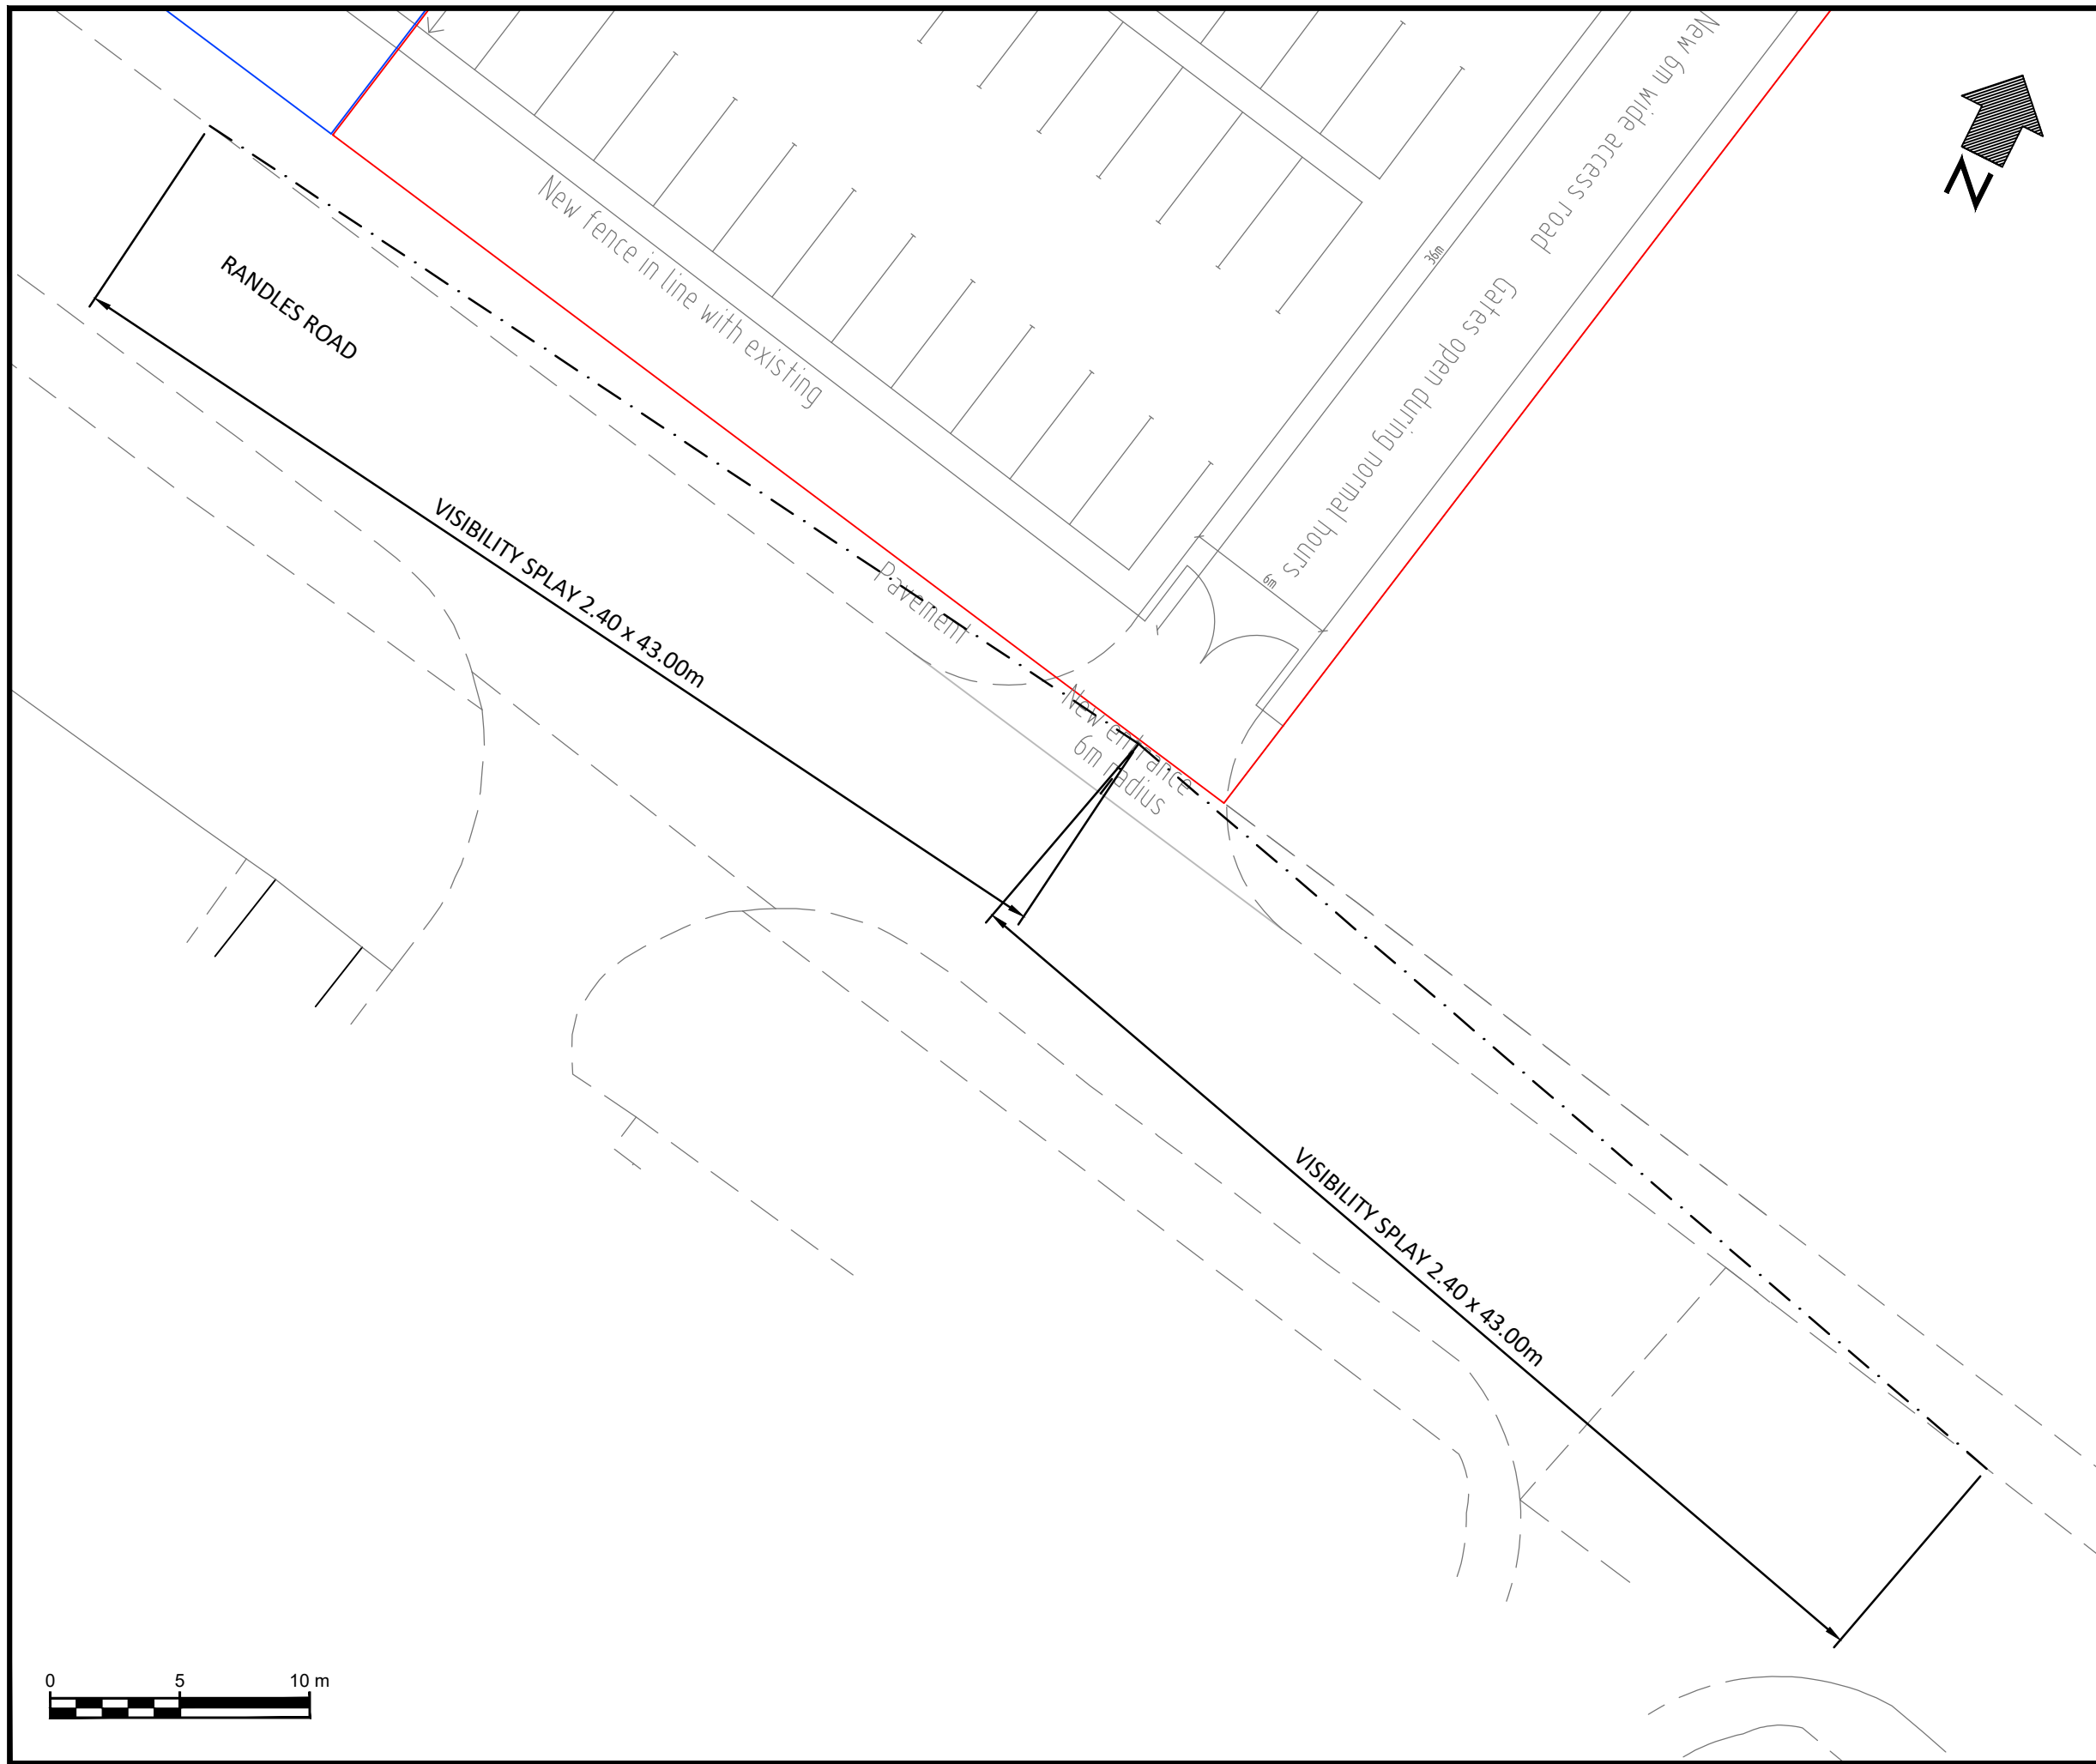

LAYOUT HAS BEEN PROVIDED BY MCGRATH ASSOCIATES LIMITED FILENAME: RANGLES RD NEW YARD.

-	18/01/22	ORIGINAL ISSUE	AS	JMG	JMG
Rev	Date	Description	Drm	Chk	App

This drawing has been specifically prepared to meet the requirements of the named client and may contain design and innovative features which differ from conventional design standards.



Web: www.cad-precision.com
Email: info@cad-precision.com
Tel: 01273 661753

Client
MCGRATH ASSOCIATES LIMITED

Project
LAND ADJACENT TO
UNIT 14, RANGLES ROAD, KNOWSLEY

Drawing Title
VISIBILITY SPLAYS

Drawing Status
FOR INFORMATION

Drawn AS	Designed AS	Date JAN 2022	Scale 1:250	Size A3
Drawing No. 2734-001				Rev -