
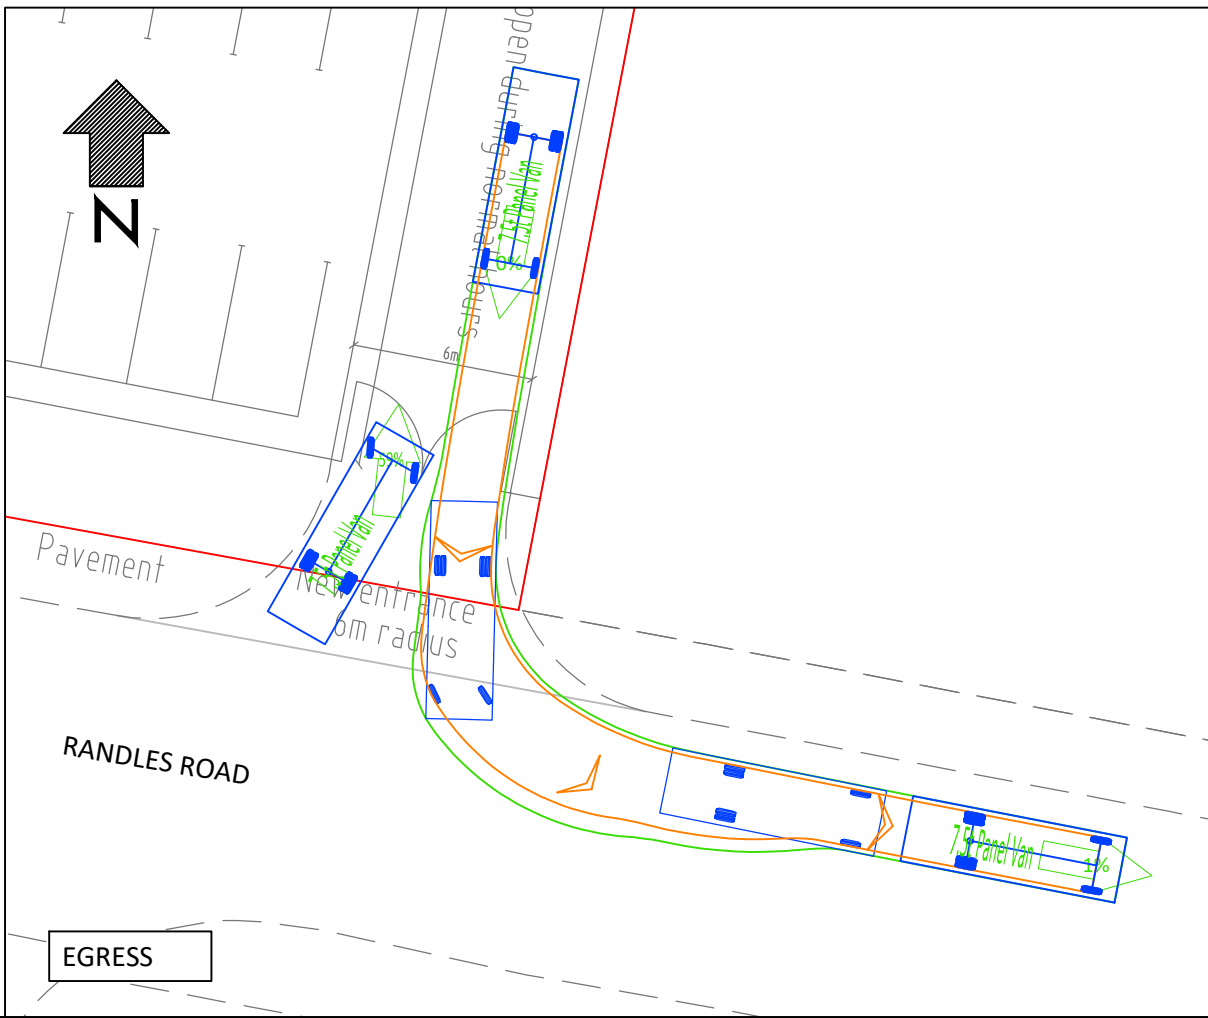
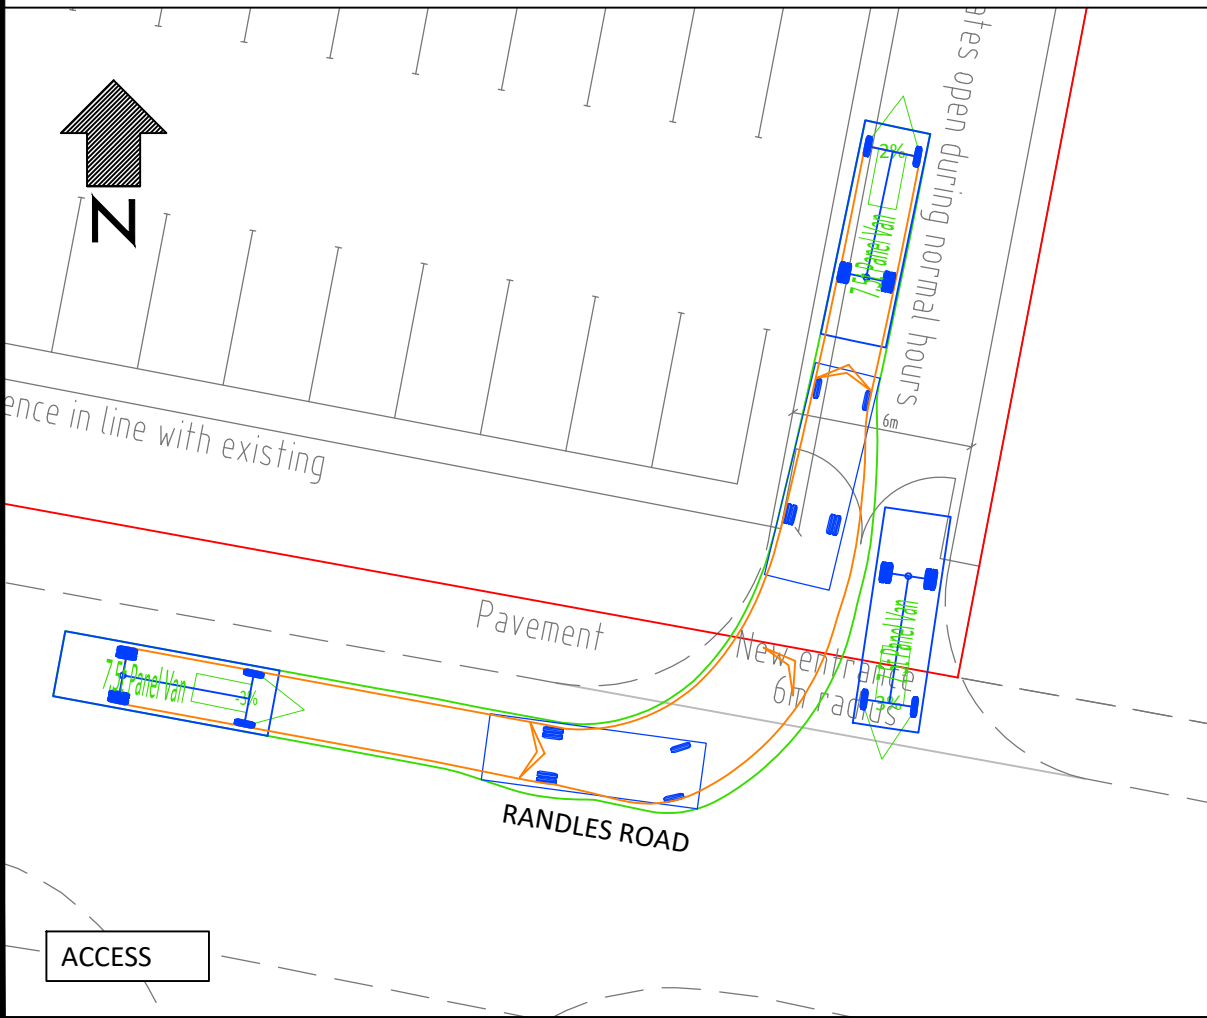
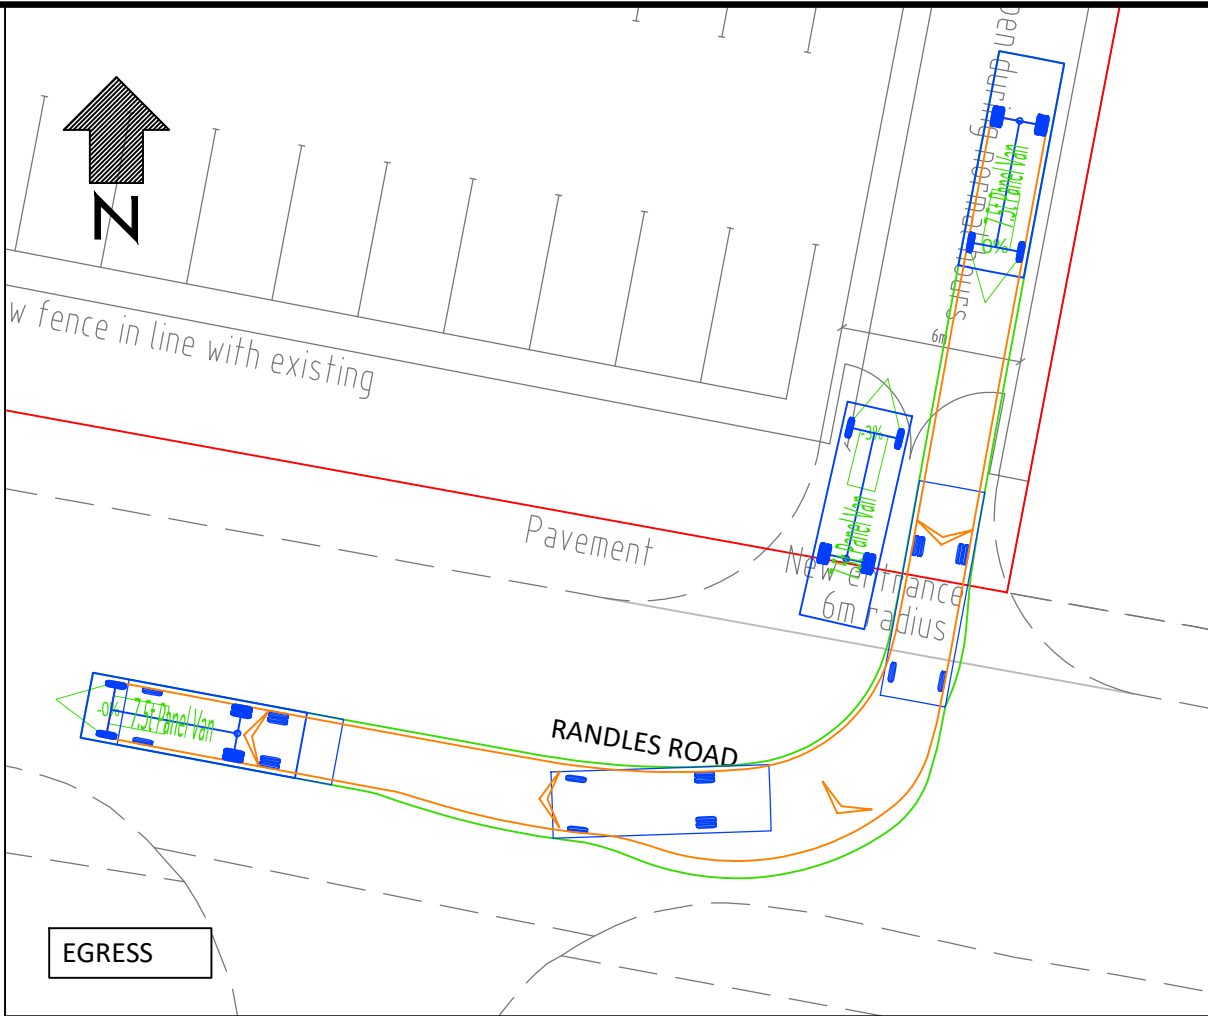


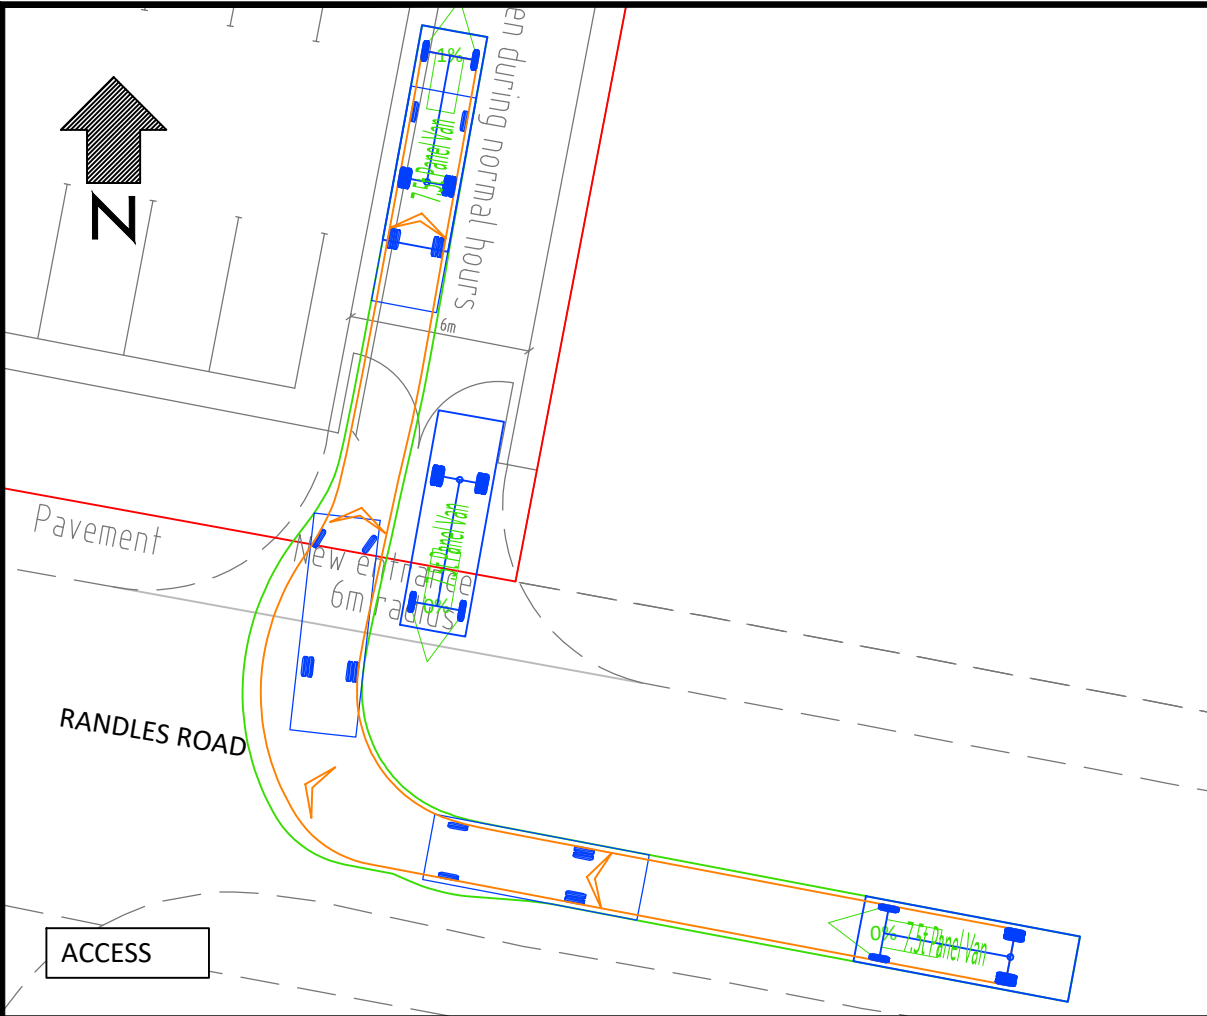

VEHICLE DETAILS:

Green line shows body
Orange line shows axle/wheels

7.5T PANEL VAN

Overall Length	7.210m
Overall Width	2.192m
Overall Body Height	2.544m
Min Body Ground Clearance	0.316m
Max Track Width	1.865m
Lock to Lock Time	4.00s
Kerb to Kerb Turning Radius	7.400m

Design speed 5kph for all Forward movements
Design speed 2.5kph for all Reverse movements

LAYOUT HAS BEEN PROVIDED BY MCGRATH ASSOCIATES LIMITED FILENAME: RANGLES RD NEW YARD.

Rev	Date	Description	Dwn	Chk	App
-	18/01/22	ORIGINAL ISSUE	AS	JMG	JMG

This drawing has been specifically prepared to meet the requirements of the named client and may contain design and innovative features which differ from conventional design standards.

Web: www.cad-precision.com
Email: info@cad-precision.com
Tel: 01273 661753

Client

MCGRATH ASSOCIATES LIMITED

Project

LAND ADJACENT TO
UNIT 14, RANGLES ROAD, KNOWSLEY

Drawing Title

SWEPT PATH ANALYSIS USING A
7.5T PANEL VAN

Drawing Status

FOR INFORMATION

Drawn AS	Designed AS	Date JAN 2022	Scale 1:250	Size A3
Drawing No. 2734-003				Rev -