


SINGLE SIDED

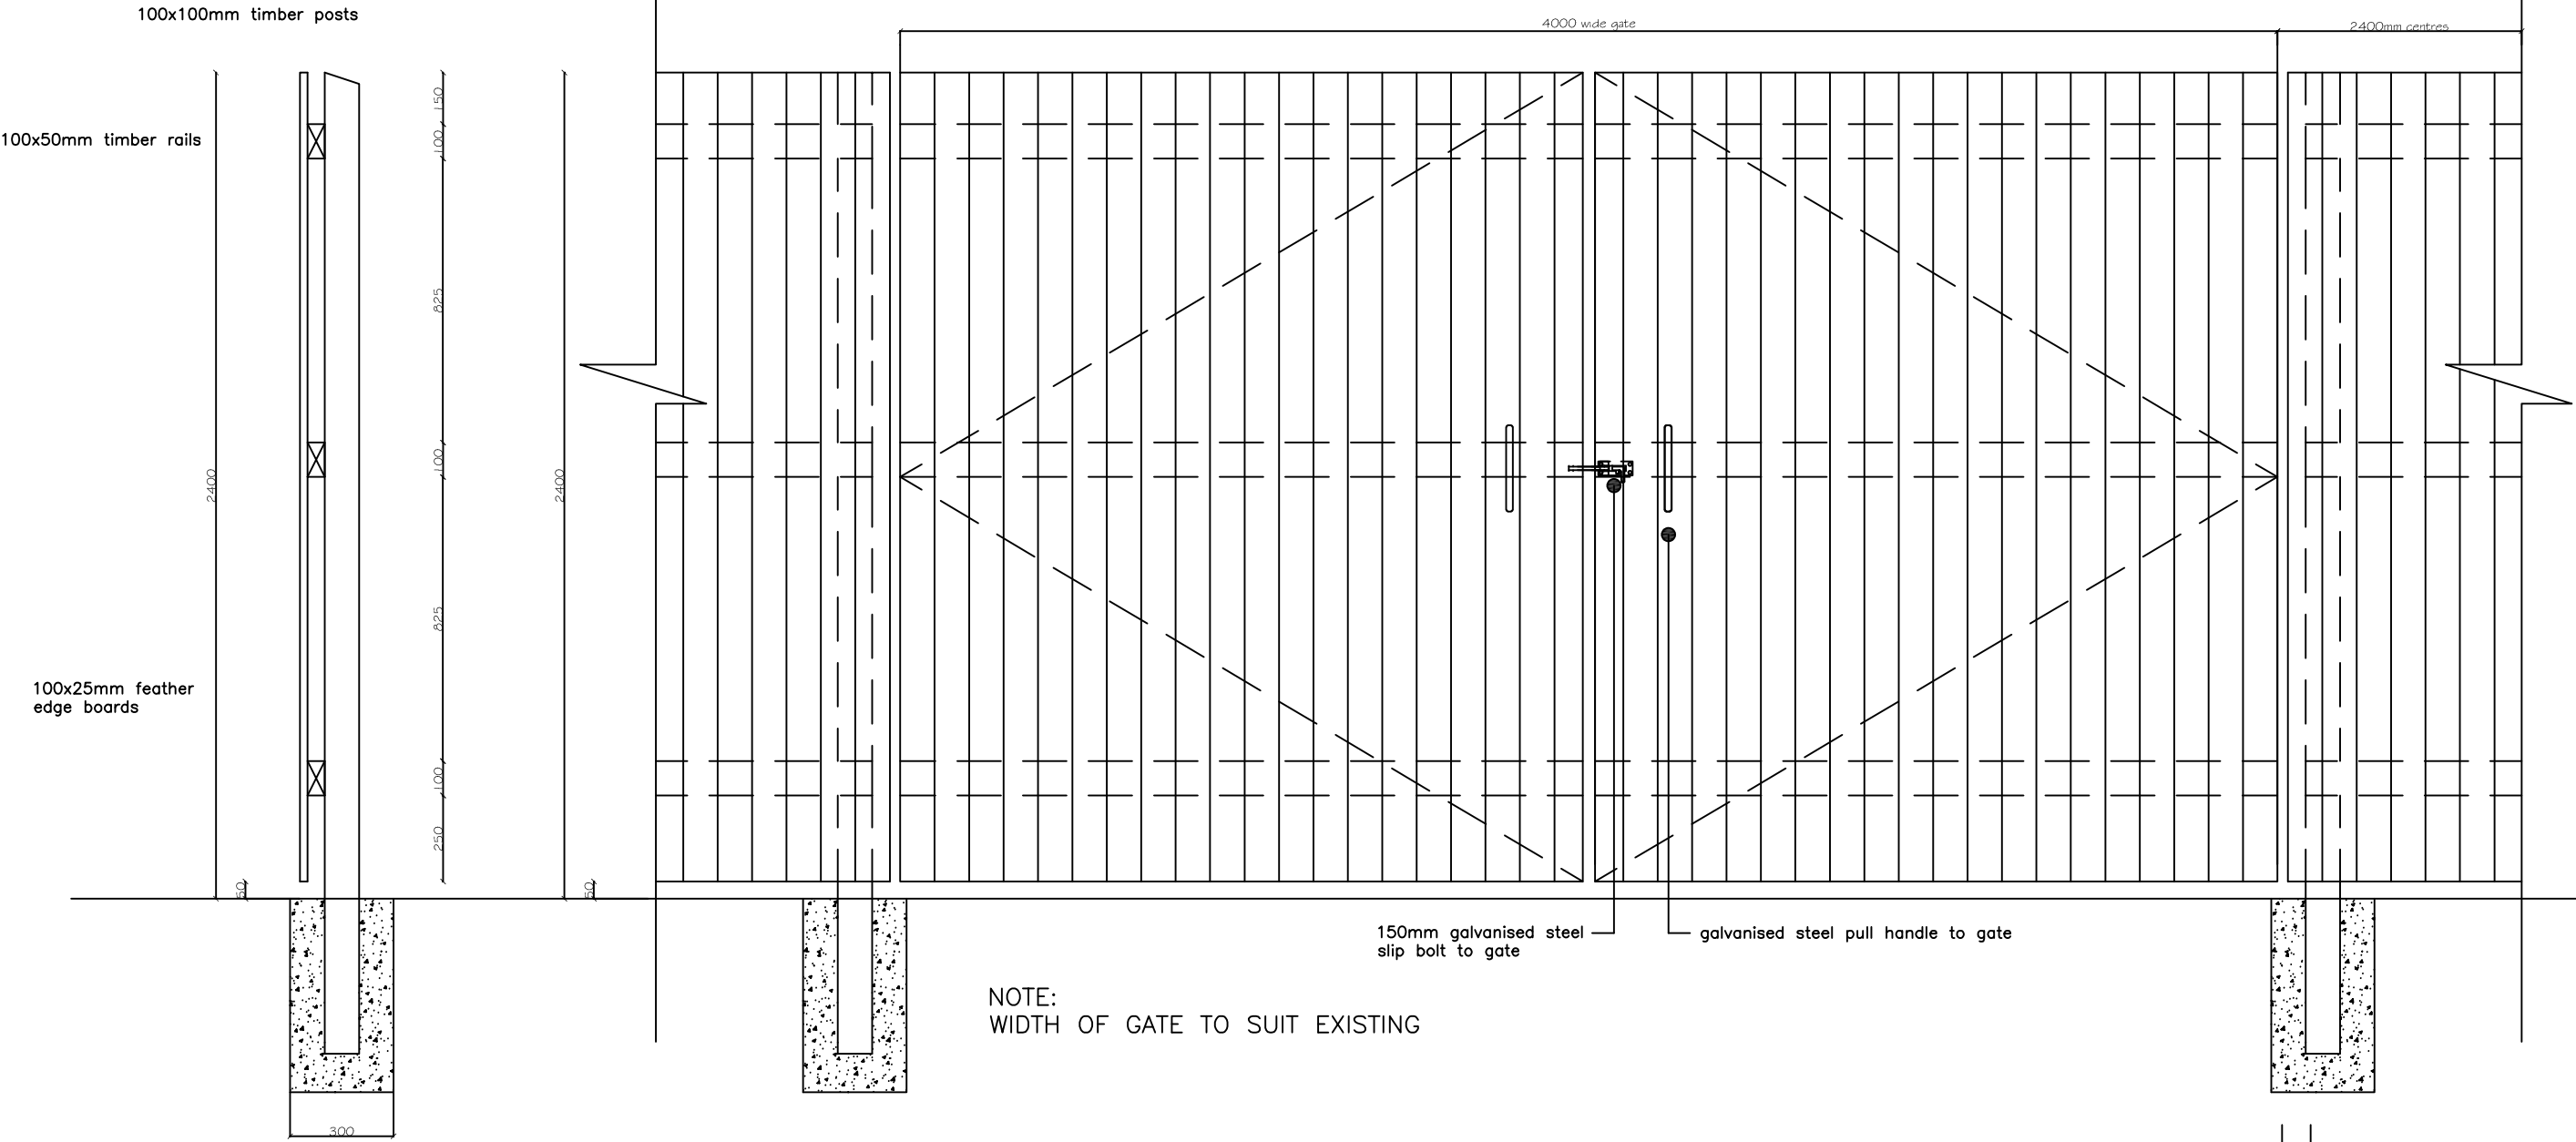

SECTION

ELEVATION

Rev		By	Date
STEWART Milne		Stewart Milne Homes Harrier House 2 Lumsdale Road Cobra Business Park Trafford Park Manchester M32 0UT Telephone (0161) 866 6900 Fax (0161) 866 6909	
TITLE:		Standard Details	
FOR:		Enclosures - 2.4m Close Boarded Fence with Gate	
drawn by:	BS	drawing no:	STD.50.01
checked by:			
date:	JAN 22		
scale:	1:20	rev:	