

Notes:

**Single Storey Extension & Garage
Conversion**
56 Yoxall Dr, Kirkby, Liverpool L33 4HS
Amanda Owen

Issue Date 20, Mar 2024
Revision A


Drawing Scale - 1:50

**Proposed
Section & Details**

1

1872 / 10

SEE DETAILED SECTION DRAWING

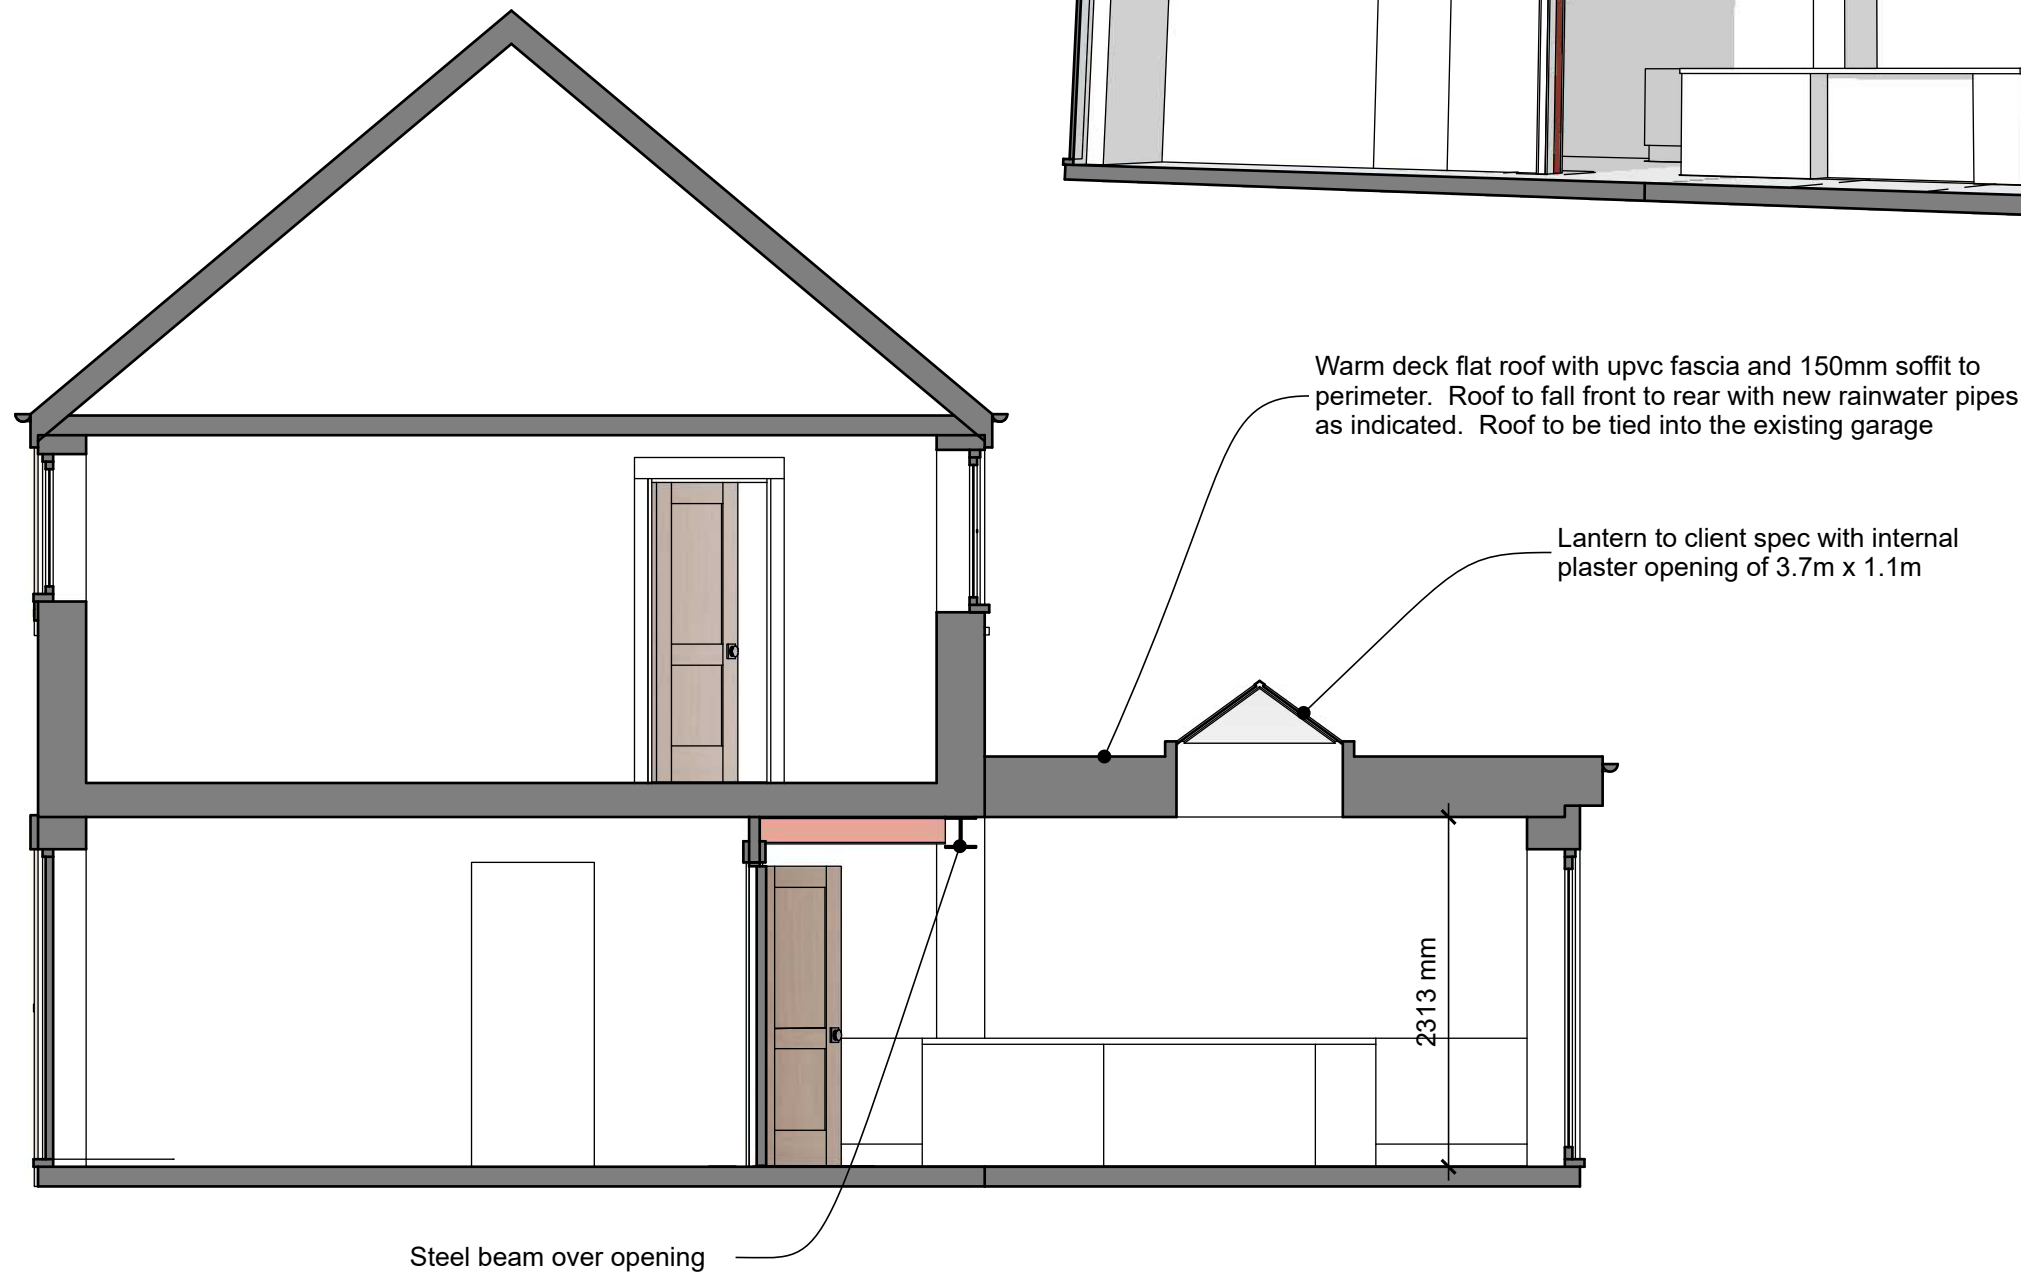

SCALE BAR 1:50
1m
2m
3m
4m
5m

SCALE BAR 1:100
1m
2m
3m
4m
5m
6m
7m
8m
9m
10m