



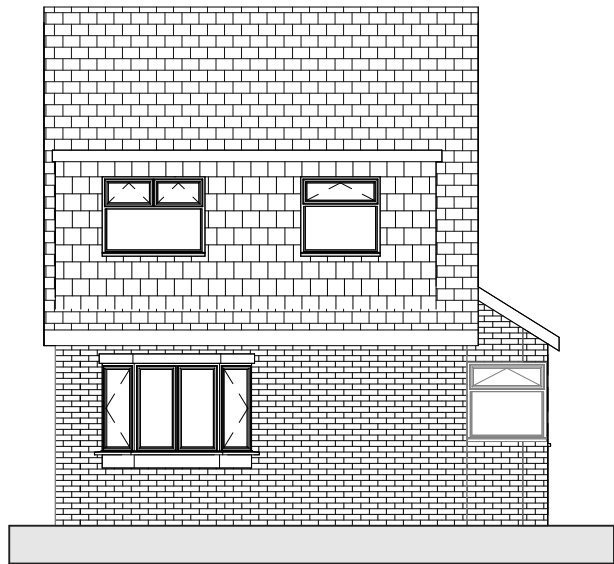

1

Existing Front


SCALE: 1 : 100

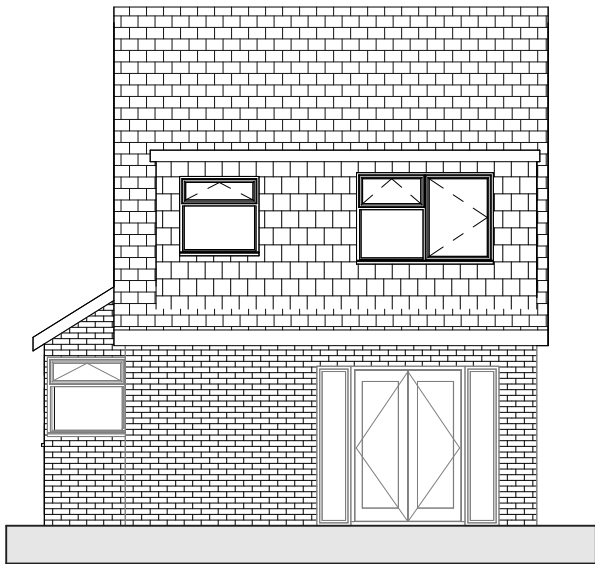

2

Existing Rear


SCALE: 1 : 100

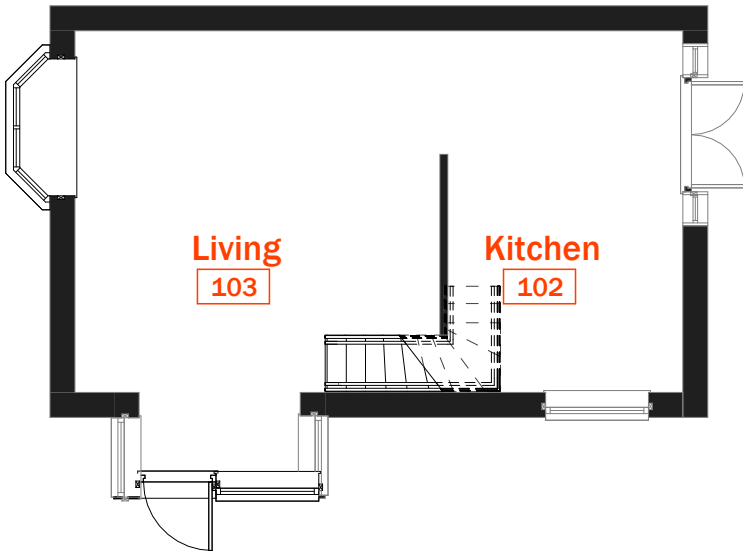

5

Existing Ground


SCALE: 1 : 100

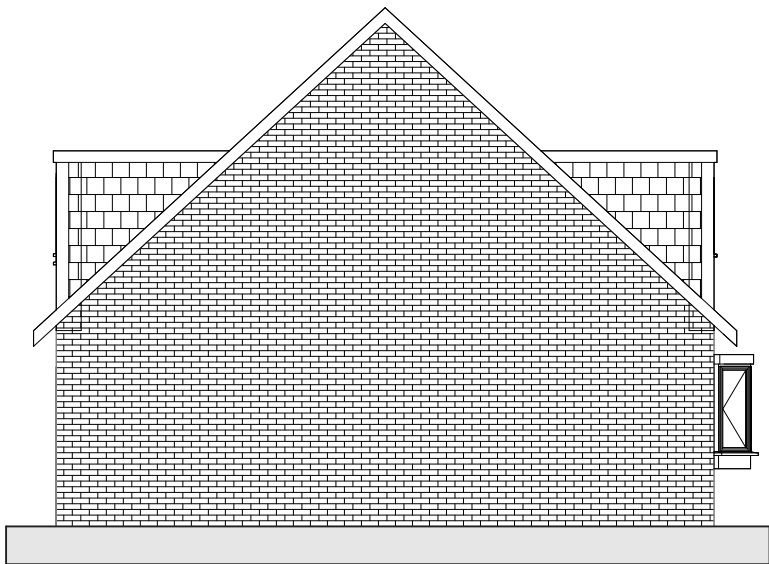

3

Existing West


SCALE: 1 : 100

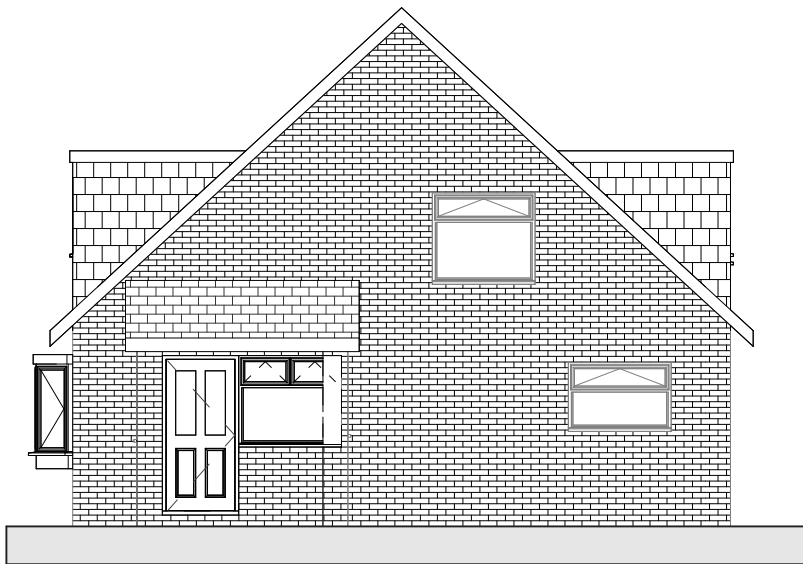

4

Existing East


SCALE: 1 : 100

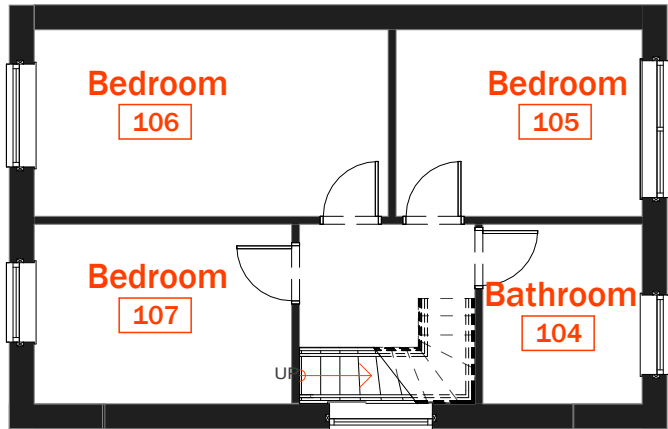

6

Existing First

SCALE: 1 : 100

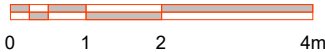

Studio Seventeen
Basecamp
49 Jamaica Street
Liverpool
L1 0AH

george.barr@studiosvnt.co.uk
07496 834461
www.studiosvnt.co.uk


project north



notes

- This document and all drawings are copyright of Studio Seventeen LTD and may not be reproduced without thier specific permission.
Do not scale from this drawing unless for planning purposes only. All dimensions to be site verified by contractor before construction.
- All dimensions are in millimeters unless noted otherwise.
- Studio Seventeen LTD shall be notified in writing of any discrepences.

key plan
not to scale

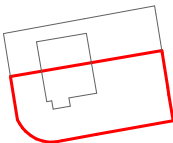

revisions

REV	DATE	DRAWN BY	NOTES
A	25/04/24	GB	Planning Issue

client:

Mr Ian Stuart

project:

1 Fletsted Avenue

status:

Planning

revision:

A

title:

Existing Elevations

drawn by: GB

approved by: GB

date: 25/04/24

job no: SVNT_24_254

scale: As indicated

drawing no:

201