



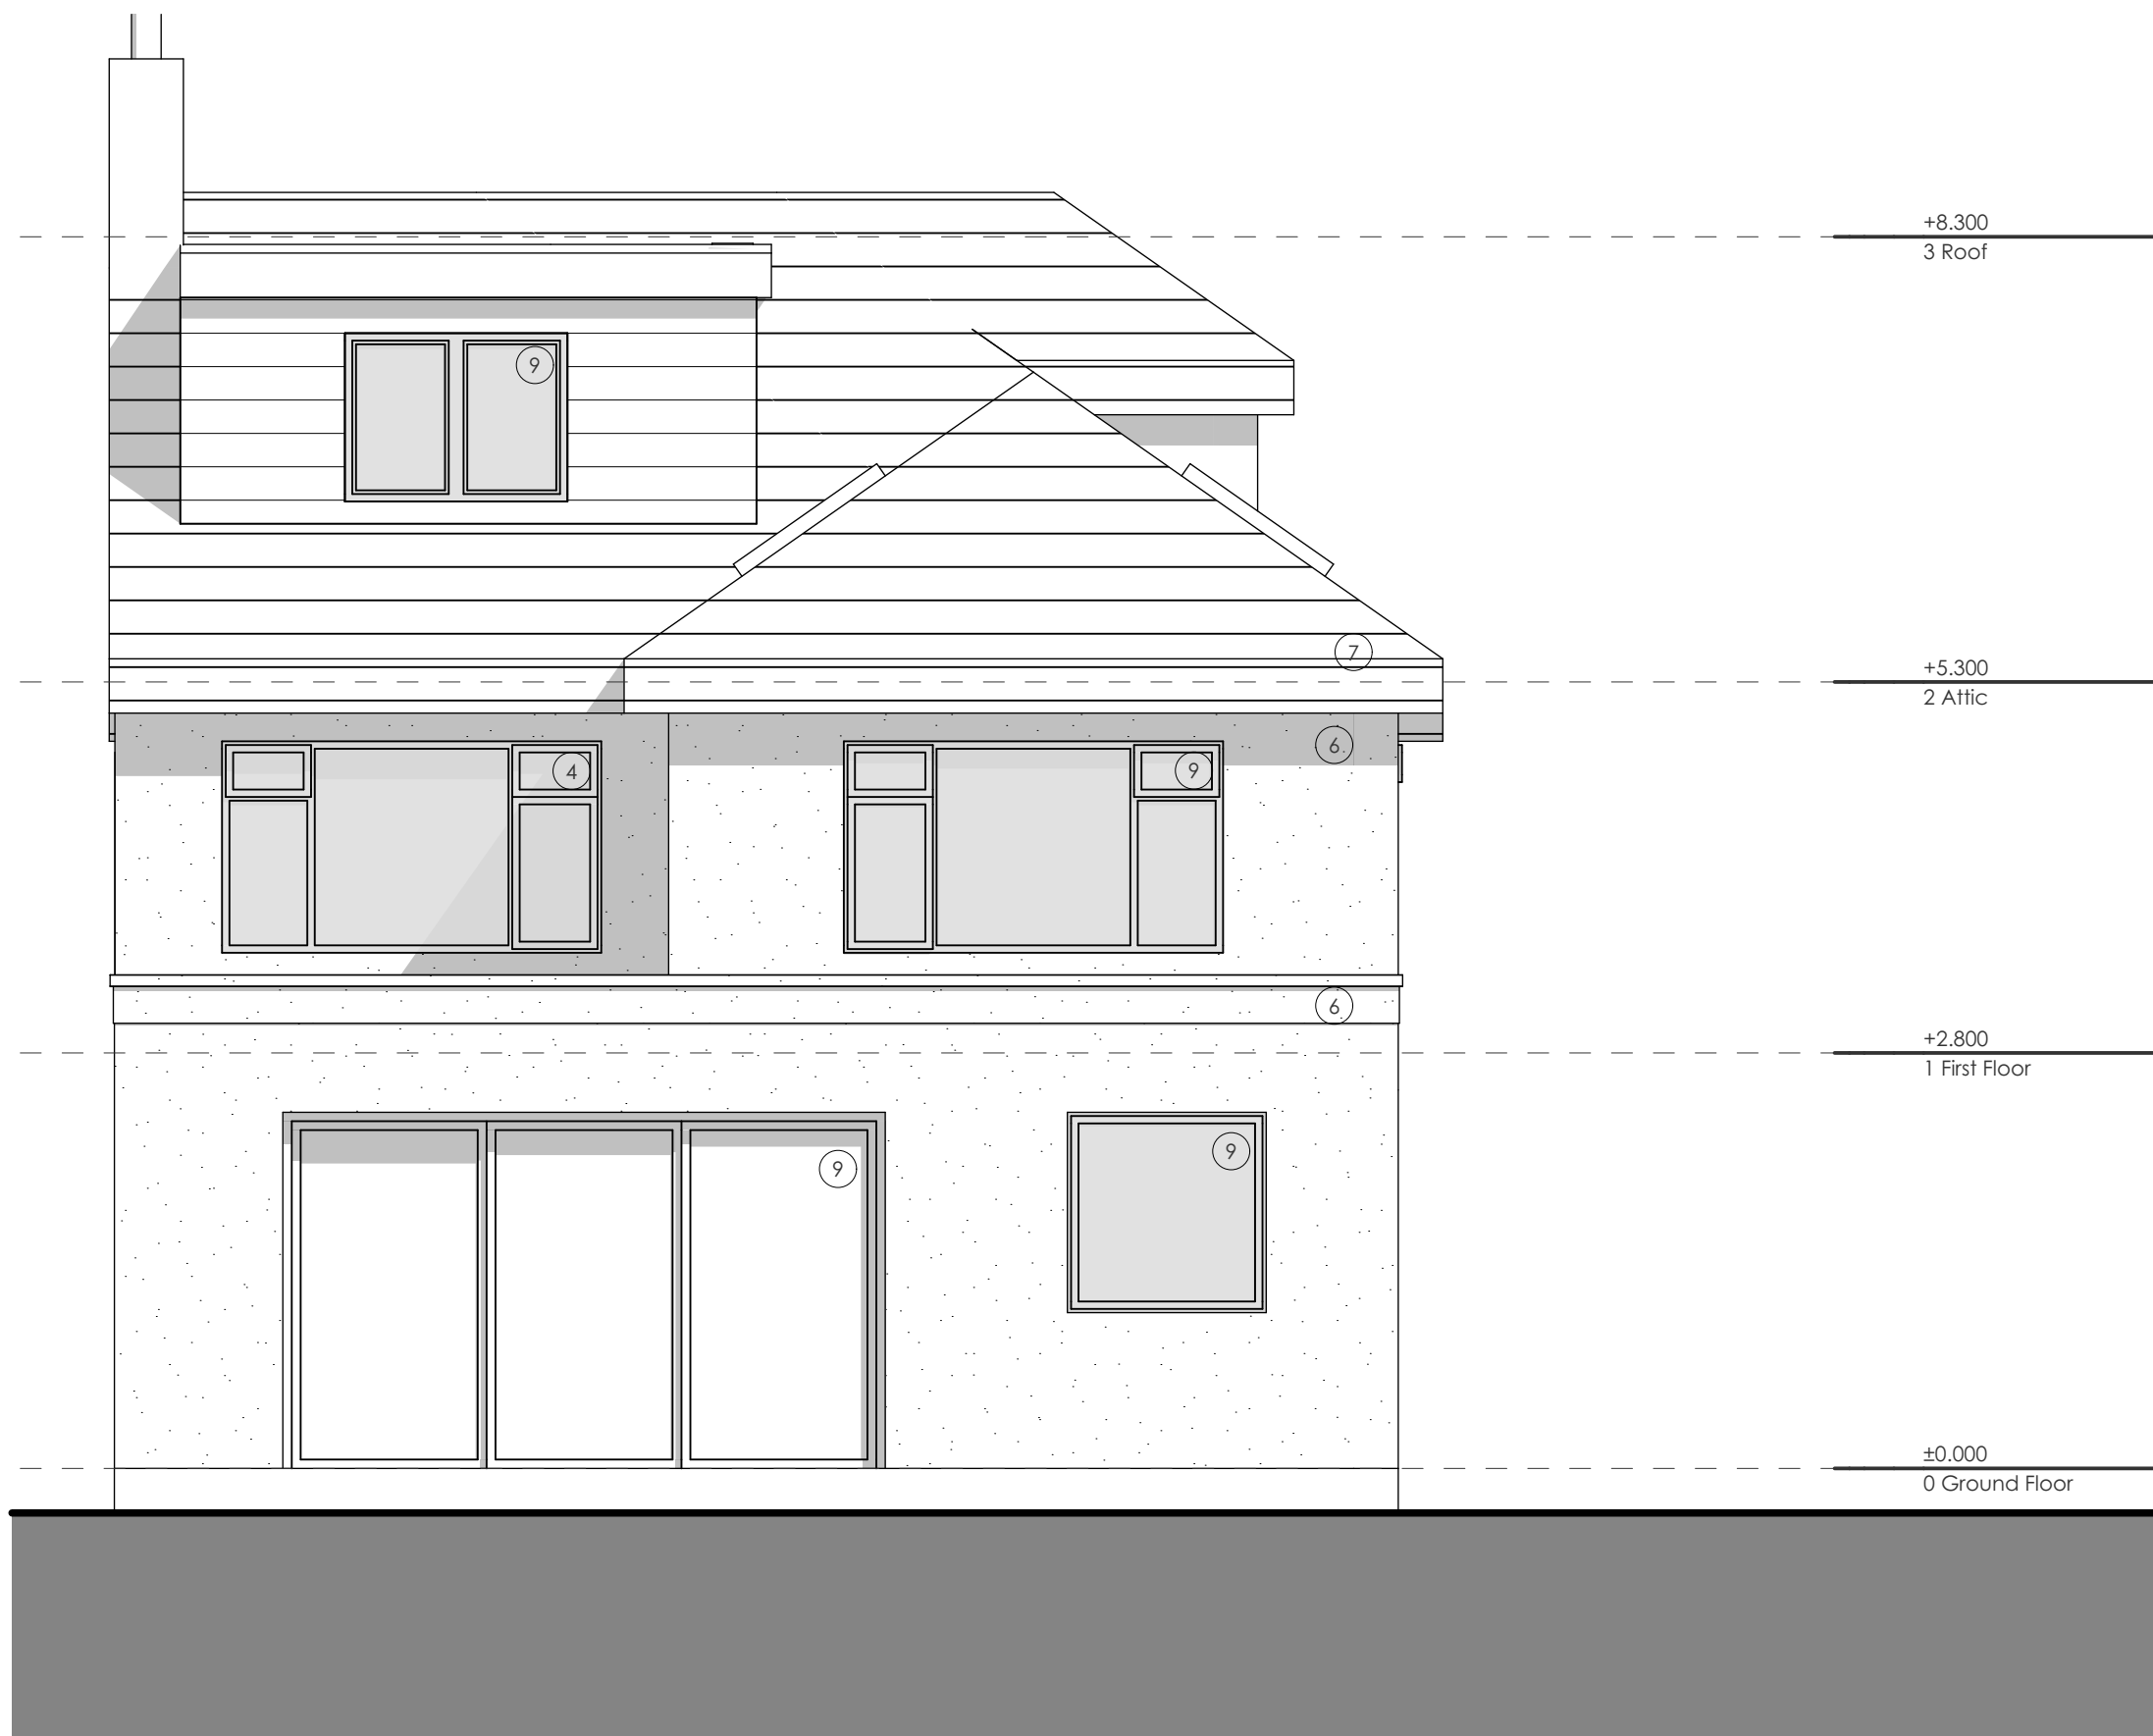

01 Proposed Elevation
1:50

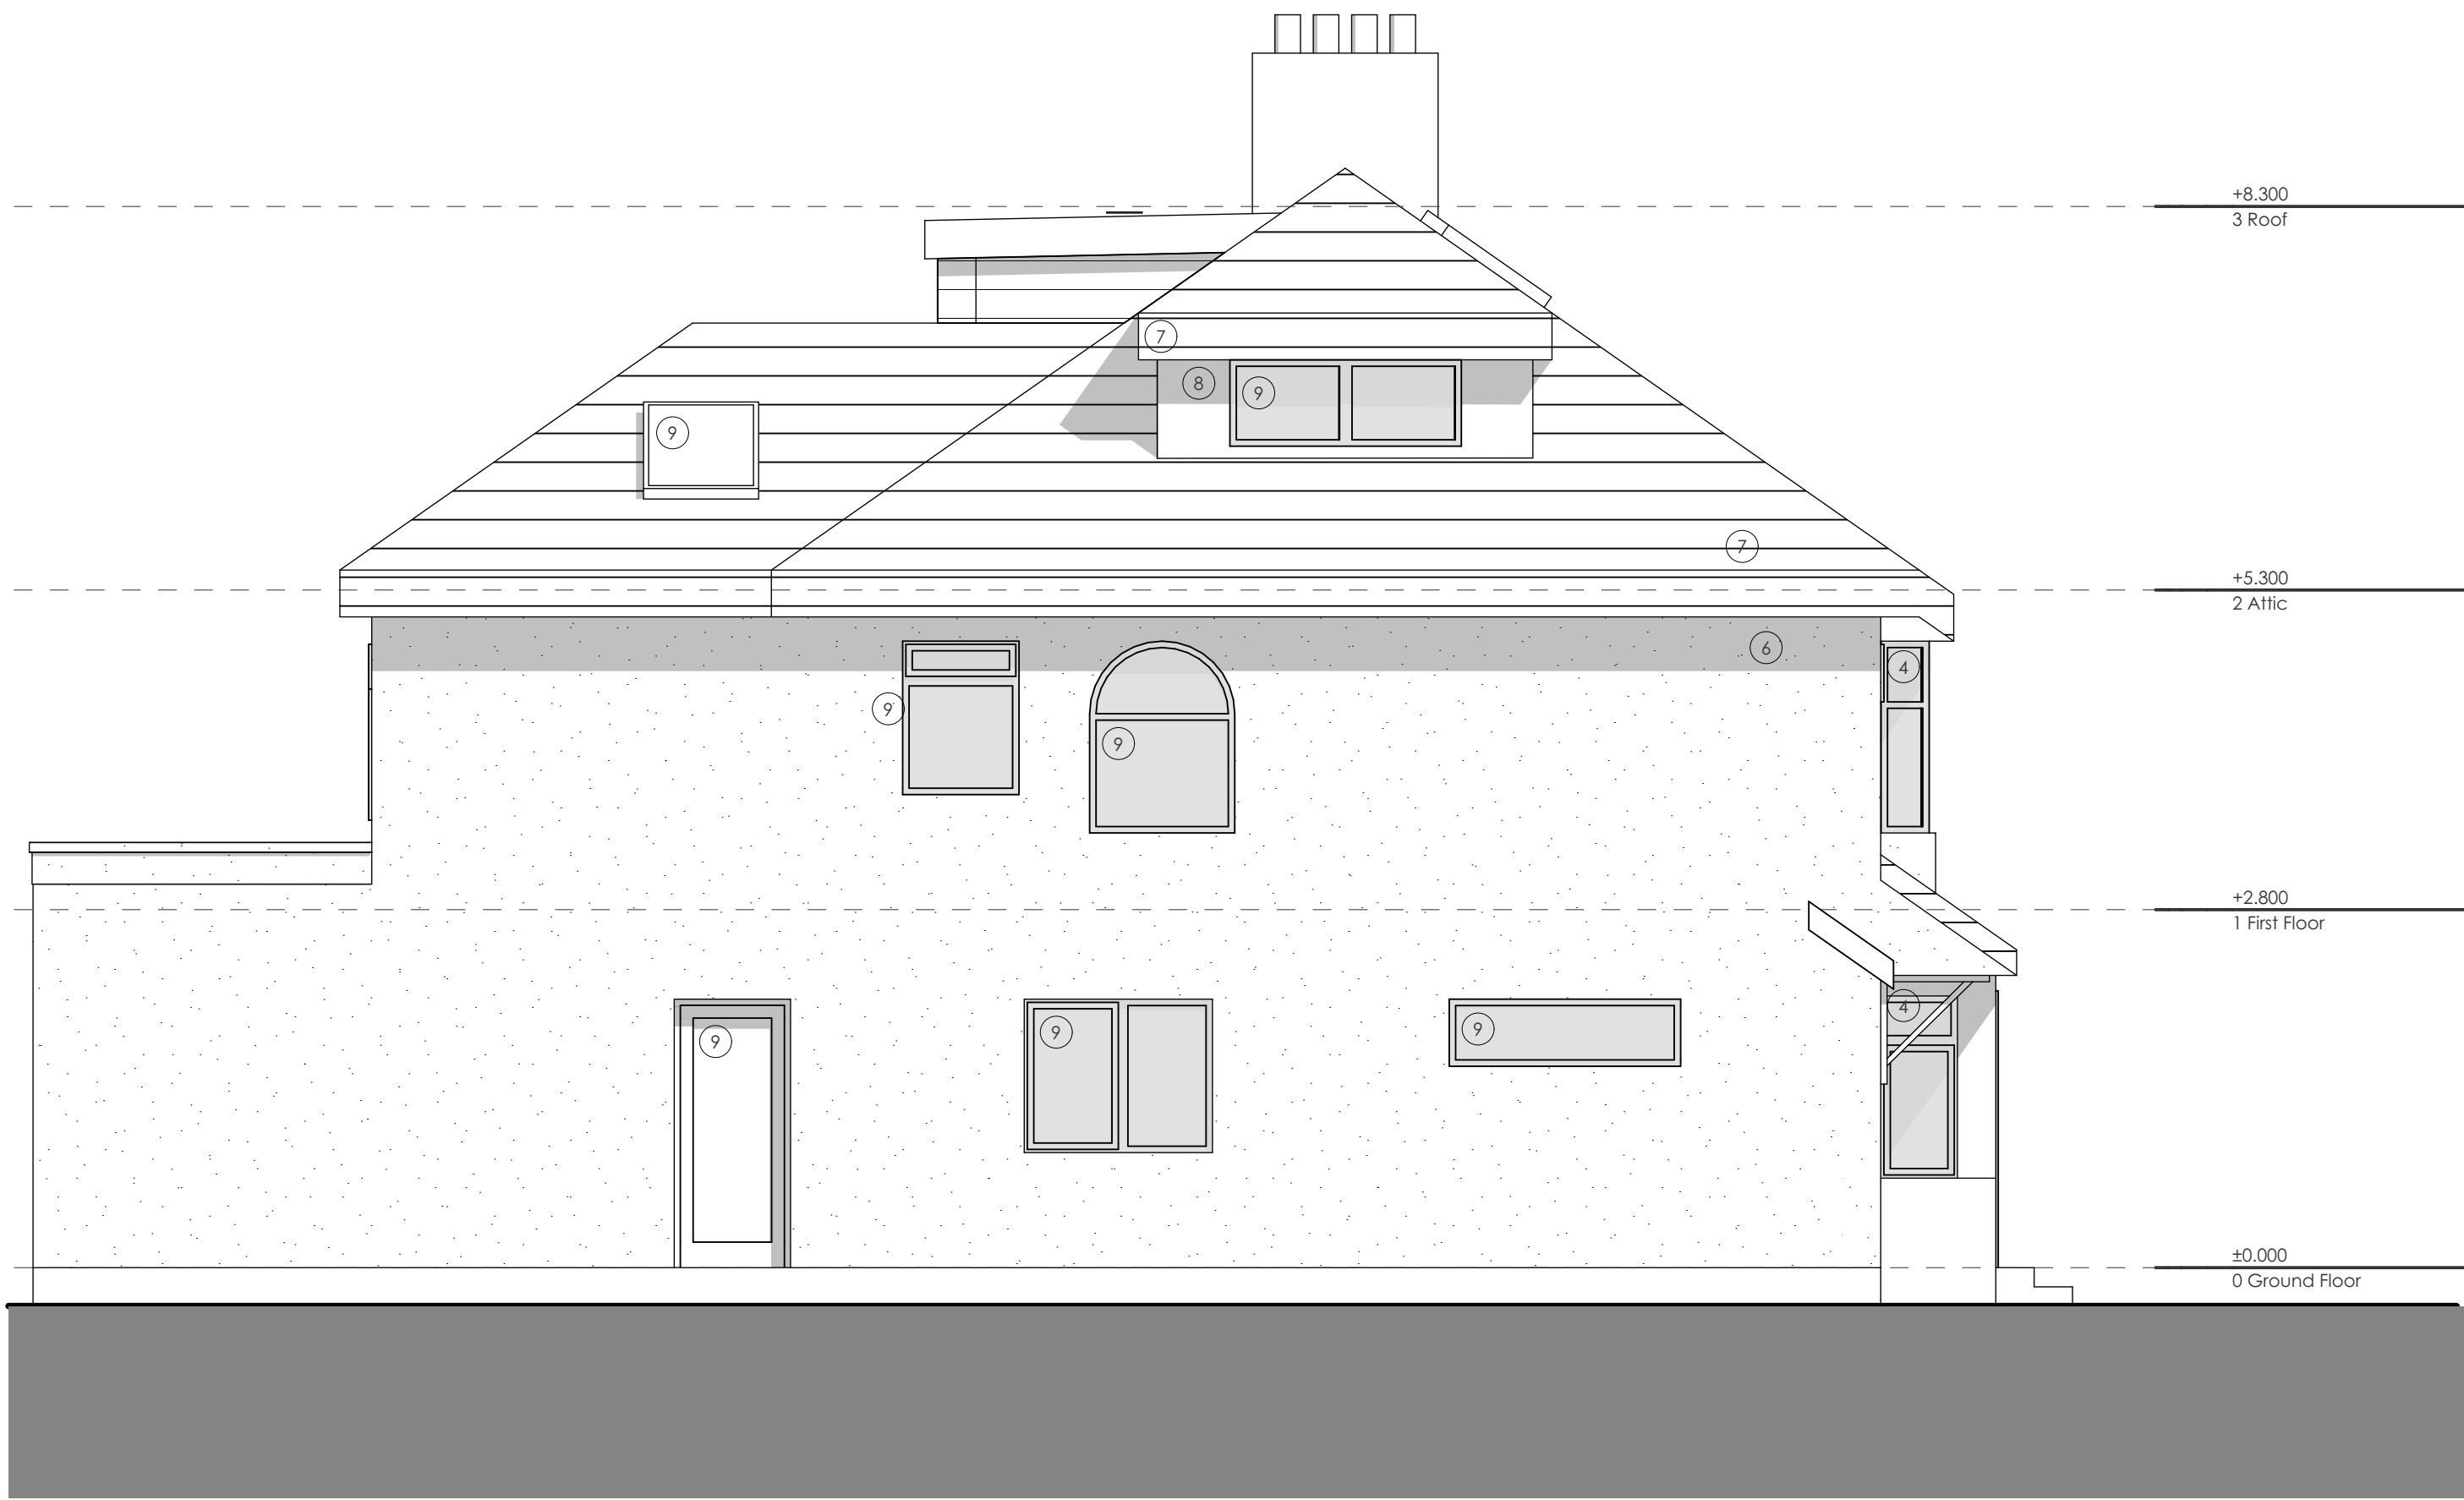

03 Proposed Elevation
1:50



02 Proposed Elevation
1:50



04 Proposed Elevation
1:50

NOTES

ALL DIMENSIONS ARE TO BE CHECKED ON SITE. ANY DISCREPANCIES ARE TO BE REPORTED TO THE ARCHITECT BEFORE ANY WORK COMMENCES. THIS DRAWING SHALL NOT BE SCALED TO ASCERTAIN ANY DIMENSIONS WORK TO FIGURED DIMS ONLY. READ IN CONJUNCTION WITH ALL RELEVANT DETAILS. SPECIFICATIONS, CONSULTANTS, SPECIALISTS AND SUBCONTRACTORS DRAWINGS / SPECIFICATIONS. THIS DRAWING IS THE SUBJECT OF COPYRIGHT WHICH VESTS IN UNIT 3 DESIGN STUDIO LIMITED. IT IS AN INFRINGEMENT OF COPYRIGHT TO REPRODUCE THIS DRAWING, BY WHATEVER MEANS, INCLUDING ELECTRONIC, WITHOUT THE EXPRESS WRITTEN CONSENT OF UNIT 3 DESIGN STUDIO LIMITED WHICH RESERVES ALL RIGHTS.

Material Key

1. White Render
2. Painted Brick
3. Profiled Concrete Roof Tiles
4. Existing PVC Windows & Doors
5. Existing Garage Doors
6. Proposed White Render (colour to match existing)
7. New Profiled Concrete Roof Tiles
8. New Concrete Tiles
9. New Windows & Doors
10. New Rooflights

P8	23.11.2023	AF	FENESTRATION UPDATED
P7	22.11.2023	AF	FENESTRATION UPDATED
P6	20.11.2023	GH	AMENDMENTS AFTER FEEDBACK
P5	08.09.2023	GH	PLANNING ISSUE
P4	15.08.2023	AF	PLANNING ISSUE
P3	10.08.2023	GH	AMENDED AFTER CLIENT REVIEW
P2	07.08.2023	GH	ADDITION OF SECOND DORMER
P1	01.08.2023	GH	ISSUED TO CLIENT

REV	DATE	DRN
STATUS	STAGE 3 - PLANNING	

Scale Bar 1:50
0 0.5 1 1.5 2m

CLIENT	MR KEVIN SWAN
--------	---------------

PROJECT NUMBER	237013
PROJECT	COURT HEY AVENUE
SITE LOCATION	10 COURT HEY AVENUE, LIVERPOOL, L36 4JB

unit3 designstudio	22A Jordan Street, Liverpool, L1 0BP T: 0151 203 1117 E: mail@unit3-designstudio.com W: www.unit3-designstudio.com
------------------------------	---

DRAWING No.	AE-20-000		
DRAWING NAME	Proposed Elevations		
REVISION	P8	SCALE - 1:50	SHEET SIZE - A1
DATE - 23/11/2023	DRAWN - GH	CHECKED - AF	