


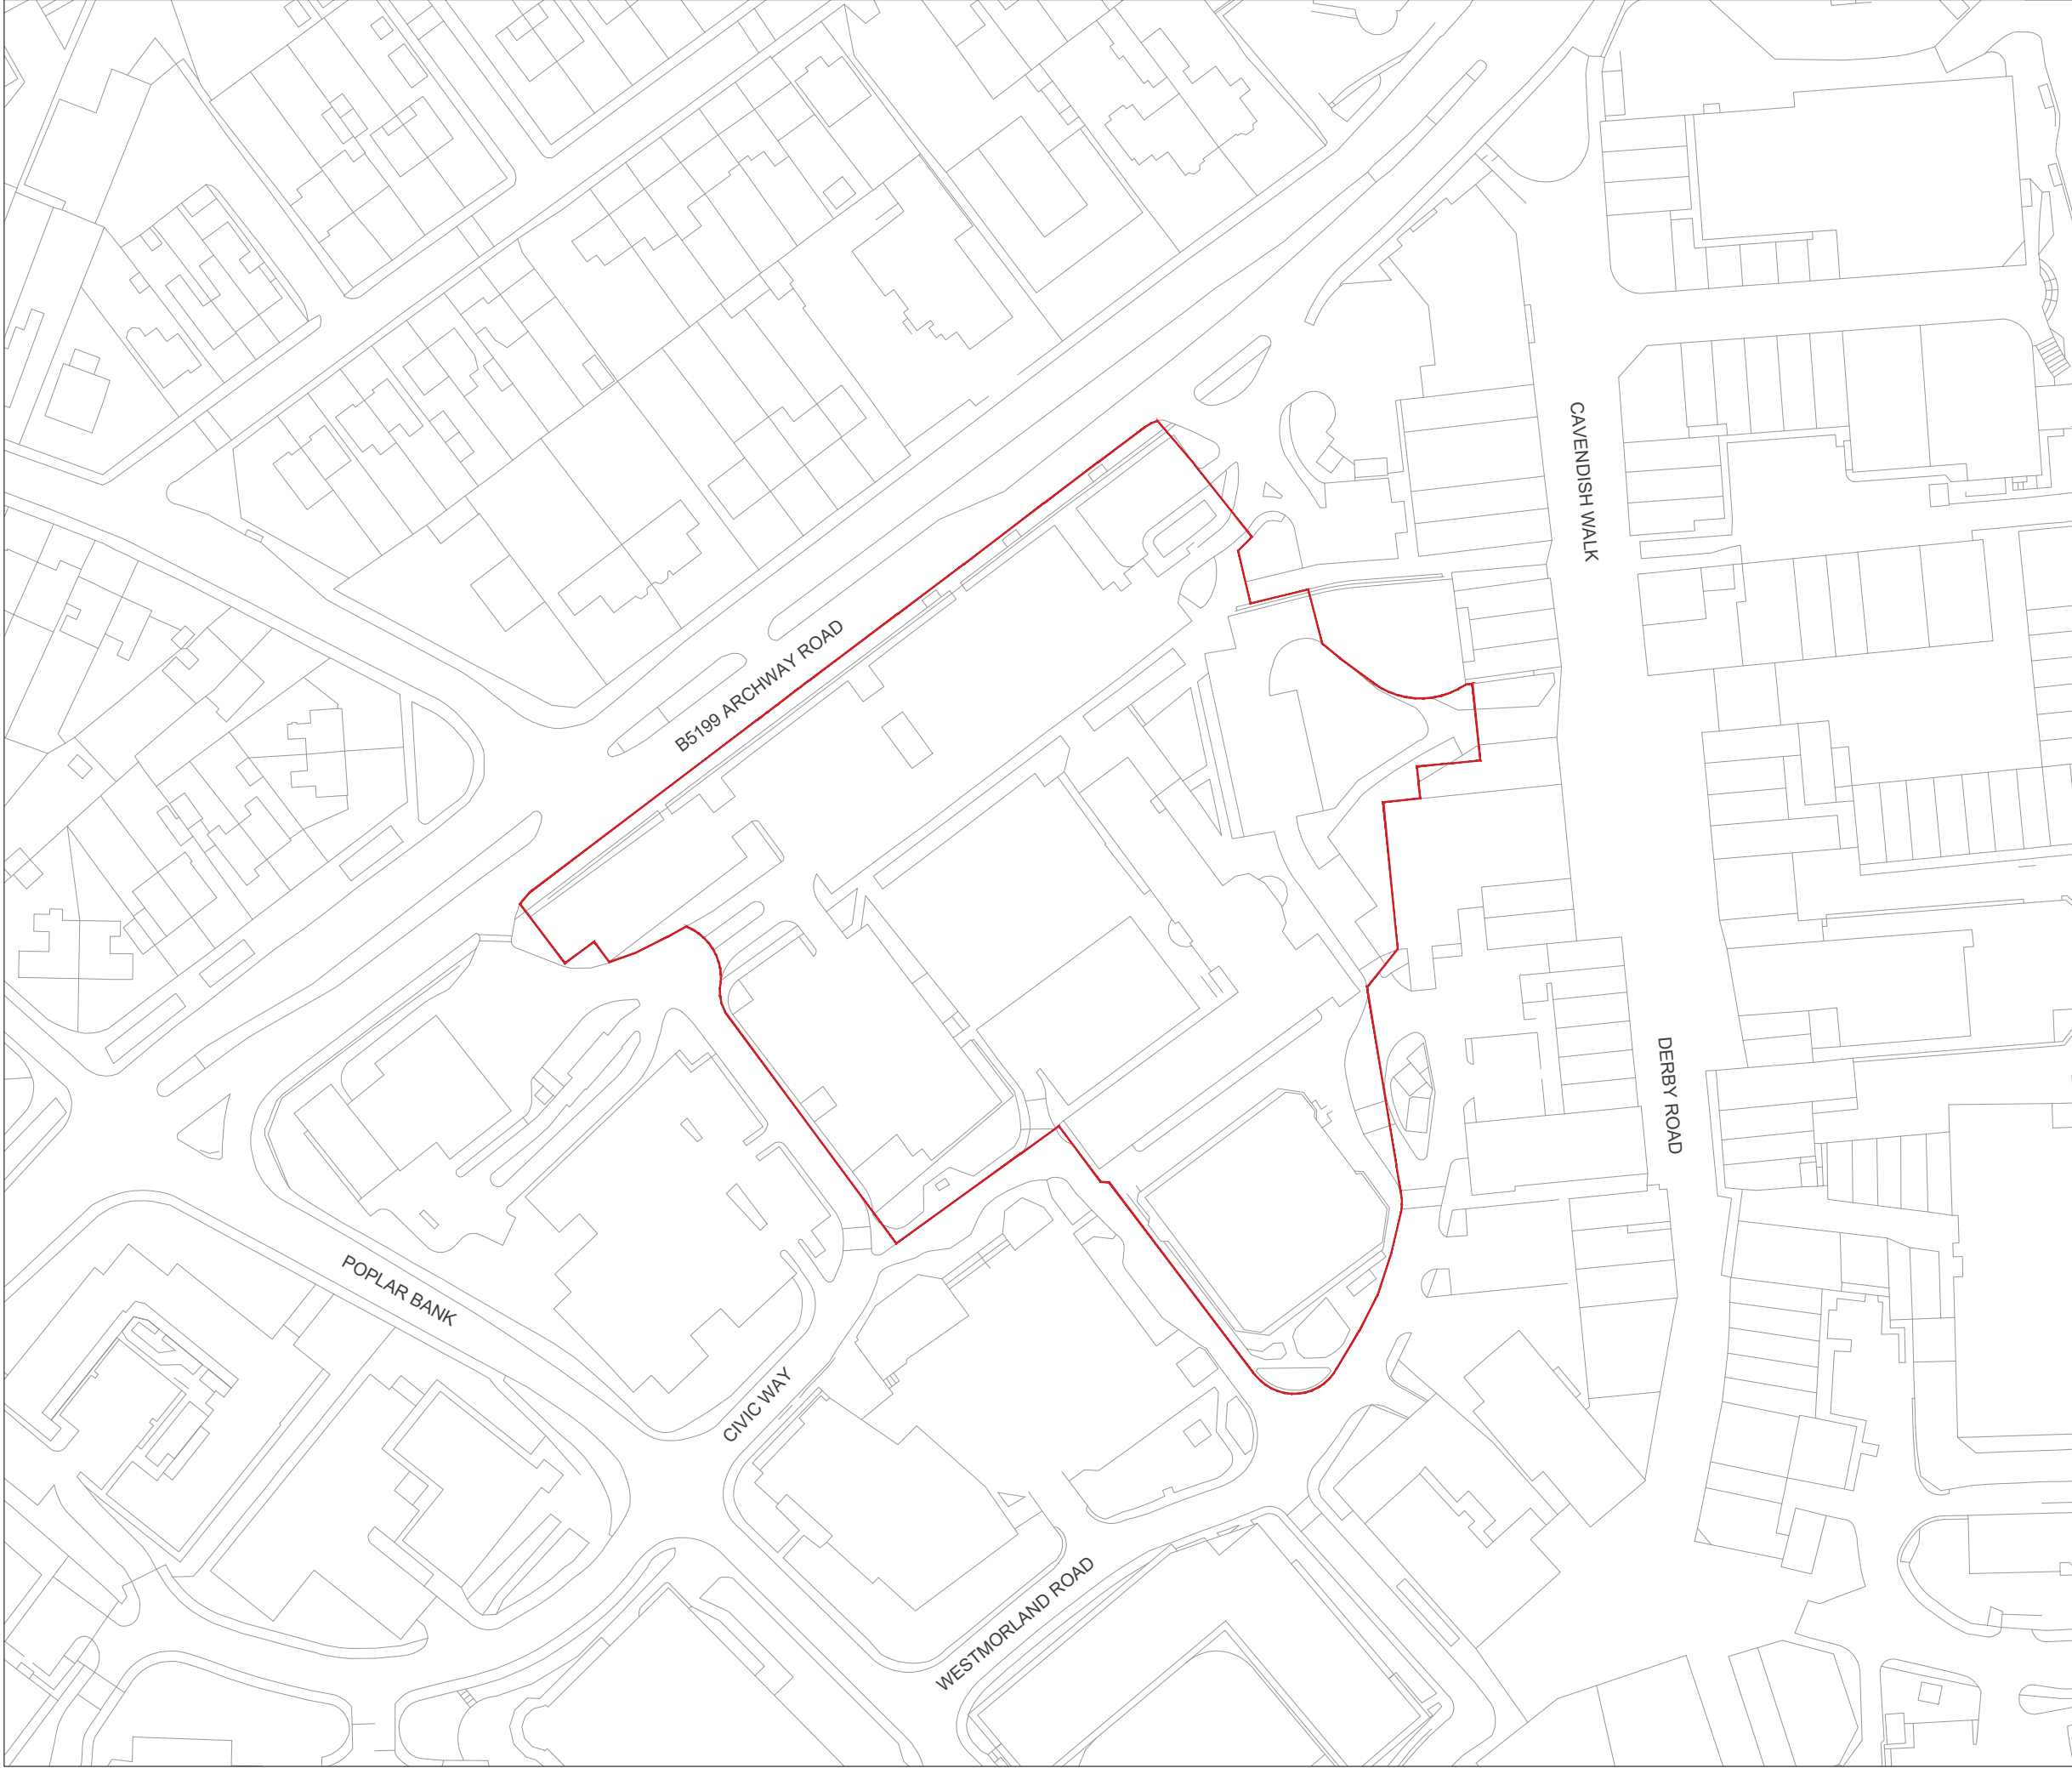

NOTES			
1. This drawing is to be read in conjunction with all other drawings and specifications. 2. Do not scale off this drawing. Written dimensions to be taken only. 3. Any discrepancies found between this drawing and other drawings and specifications in the construction documents must be referred to the Landscape Architect prior to work commencing. 4. This drawing must not be copied in whole or in part without prior written consent of Optimised Environments Ltd. Drawing Information based upon: 5. Topographical Survey information preapred by Survey Operations drawing reference 23F247 6. Ordnance Survey Data © Crown copyright and database right (2023) OS AC0000821938			
01	First Issue	AH	16.10.23
Issue	Revision	Initial	Date

open

optimised environments

PART OF  SLR

optimised environments ltd

EDINBURGH

2nd Floor | Quartermile Two | 2 Lister Square | Edinburgh | EH3 9GL

t 0131 221 5920 | w optimisedenvironments.com

LONDON

Warnford Court | 29 Throgmorton Street | London | EC2N 2AT

t 020 79474062 | w optimisedenvironments.com

MANCHESTER

13 Swan Street | Manchester | M4 5JJ

t 0161 696 7550 | w optimisedenvironments.com

Optimised Environments Ltd. Registered in Scotland SC309890.

Registered address: 2nd Floor | Quartermile Two | 2 Lister Square | Edinburgh | EH3 9GL.

Client

Genr8 Kajima Regeneration Ltd

Project

Huyton Town Centre

Huyton, Knowsley

Drawing Title

SITE LOCATION PLAN

-

Scale Bar

10m 20m 30m 60m



Scale:

1:1250@A3

Date:

16.11.23

By:

AH

Status:

Planning

Checked:

AH

Approved:

MB

Drawing Number	Rev
M10335_0007	01