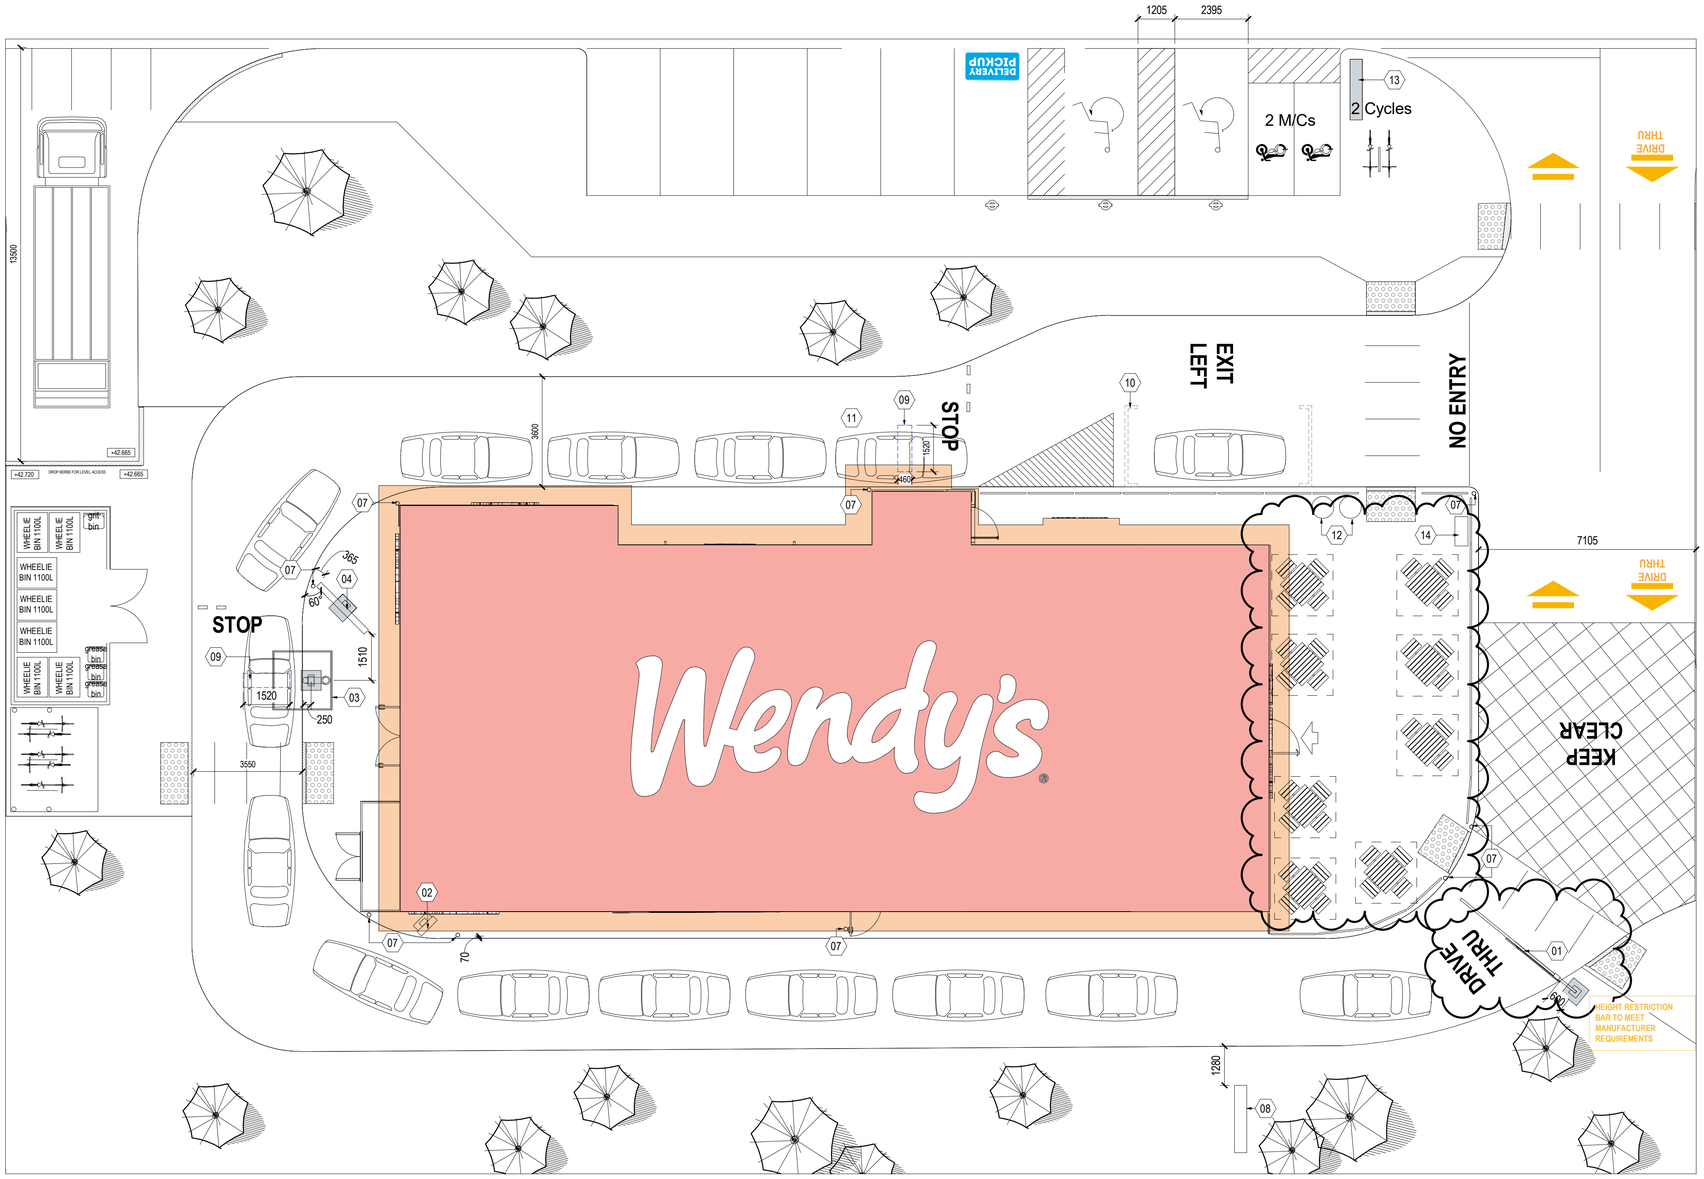

LIVERPOOL SITE PLAN (1)
1 : 100

LEGEND

- FSDT LINE OF BUILDING SHELL GEA 219 SQM
- FSDT LINE OF CANOPIES
- SITE BOUNDARY

CAR STACK
9 CARS FROM HEIGHT RESTRICTED BAR TO ORDER CANOPY
6 CARS FROM ORDER CANOPY TO PUW

SITE PLAN NOTES

1. SITE LAYOUT INDICATIVE ONLY.
2. **U.S. SITE DETAILS INCLUDED FOR REFERENCE AS AN APPENDIX.**
3. LANDSCAPING ARRANGEMENT TO BE CO-ORDINATED WITH PER APPOINTED WENDY'S / LANDLORD CONSULTANT

CODED NOTES

01	HEIGHT RESTRICTED BAR
02	PRE-SELL BOARD
03	ORDER POINT
04	MENU BOARD
05	PICK-UP WINDOW
06	CUSTOMER ENTRANCE
07	BOLLARD LOCATION
08	PYLON SIGNAGE
09	LOOP DETECTOR
10	100mm PAINTED TRAFFIC YELLOW STRIPE (TYP.)
11	DRIVE THROUGH LANE SLOPE UP AT PICK UP WINDOW. SLOPE 50MM BELOW CURB
12	GLASDON UK, COMBO DELTA DRIVE-THROUGH LITTER BIN. CAPACITY: 140L, H1550MM X W470MM, WEIGHT 21KG, APERTURE LENGTH 530MM
13	'DRIVE THRU' TOTEM
14	GLASDON NEXUS EVOLUTION CITY TRIO RECYCLING BIN 1074MM H 956MM L 430MM D 160 L CAPACITY

PLEASE READ IN CONJUNCTION WITH SITE SIGNAGE STRUCTURE DETAILS

0m 0.5m 1m 1.5m 2m 2.5m

SCALE 1:50 (METERS) @A1

SITE NUMBER:	13929
BASE MODEL:	UK ROLLOUT FSDT
ASSET TYPE:	COMPANY
CLASSIFICATION:	NEW
OWNER:	COMPANY
BASE VERSION:	2023
UPGRADE CLASSIFICATION:	NEW BUILD
PROJECT YEAR:	2023
FURNITURE PACKAGE:	XXX
DESIGN BULLETINS:	SPRING 2023

Gensler

First Floor
No. 4 St Philip's Place
Birmingham
B3 2SL
West Midlands
United Kingdom
Tel +44 (0) 12 1260 1600

Wendy's Store # 13929

LIVERPOOL ACADEMY HC

REV.	DATE	DESCRIPTION
A A	30.04.2024	Updated Construction Document Issue
B B	10.05.2024	Updated Construction Document Issue
C C	16.05.2024	Updated Construction Document Issue
D D	03.06.2024	Updated Construction Document Issue

ISSUE DATE: 30/10/23
PROJECT NUMBER: 026.1042.031
DRAWN BY: AA
CHECKED BY: JC

CURRENT REVISION

DD

SHEET NAME
PROPOSED SITE PLAN

SHEET NUMBER
A1.0

SCALE: As indicated@ A1