


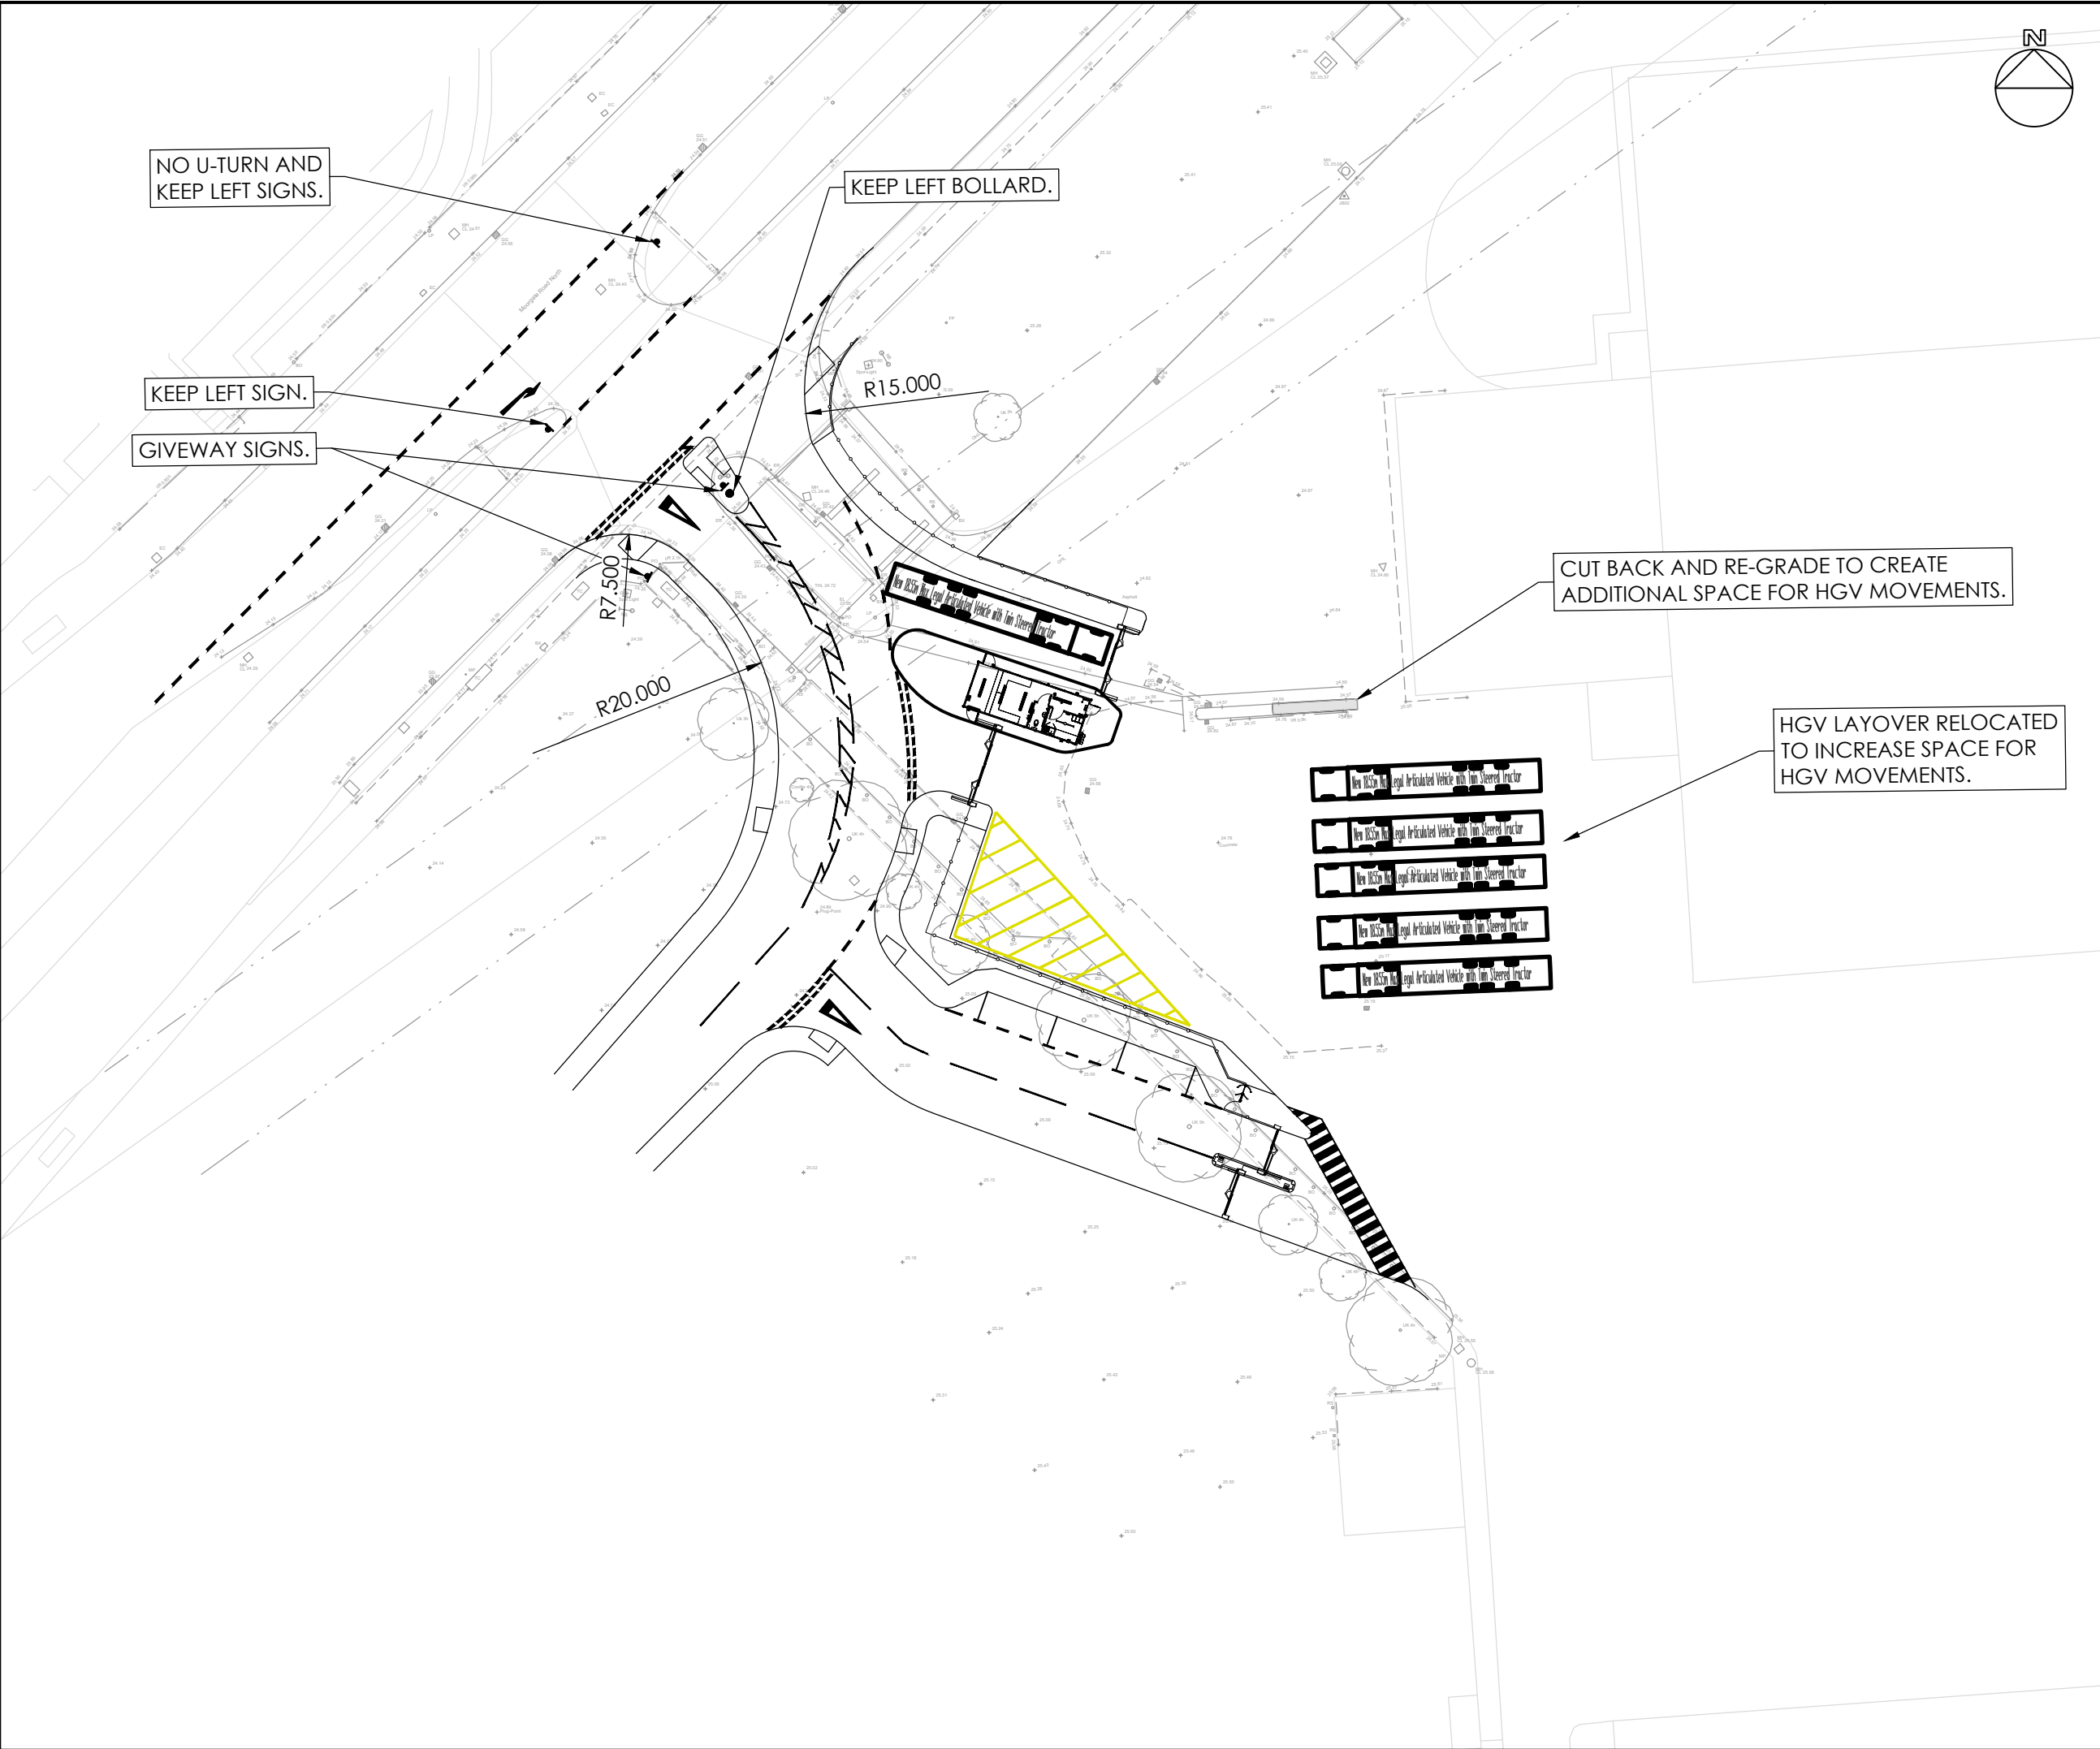

DO NOT SCALE (A3)

NOTES

GENERAL NOTES

1. ALL MATERIALS AND WORKMANSHIP IS TO COMPLY WITH JPG CONSULTANTS STANDARD SPECIFICATION & ALL RELEVANT BRITISH & EUROPEAN STANDARDS.
2. THIS DRAWING IS TO BE READ IN CONJUNCTION WITH ALL RELEVANT ARCHITECTS, M & E CONSULTANTS AND JPG CONSULTANTS DRAWINGS.
3. ANY DISCREPANCIES SHOULD BE REPORTED TO THE ENGINEER IMMEDIATELY SO THAT CLARIFICATION CAN BE SOUGHT PRIOR TO COMMENCEMENT OF WORKS.

0m 12.5m 25m
SCALE 1:500

P03	SITE LAYOUT UPDATE	29.04.26	AB	EY
P02	GENERAL UPDATE	21.04.26	AB	AB
P01	INITIAL ISSUE	19.03.26	AB	LSG
REV	DESCRIPTION	DATE	CHK	BY

Project
MOORGATE ROAD,
KIRKBY,
LIVERPOOL

Drawing Title
OPTION 1
SITE ENTRANCE GENERAL ARRANGEMENT

INFORMATION

