




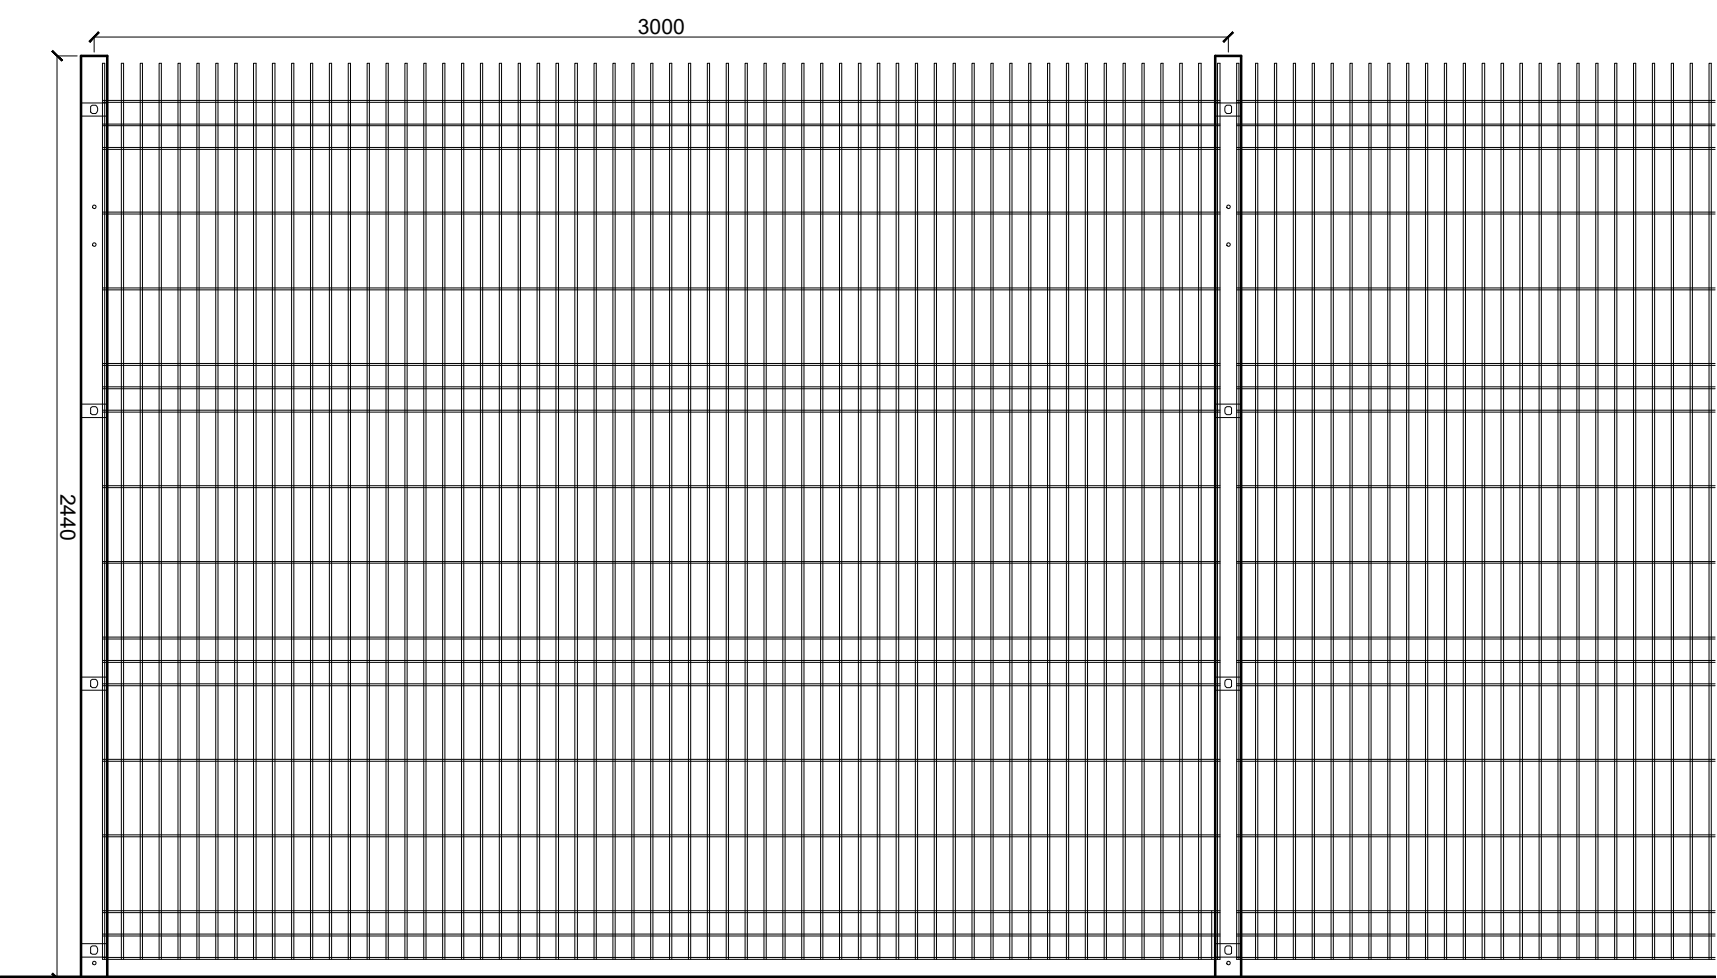

Type A - Fastmesh 358
2440mm High

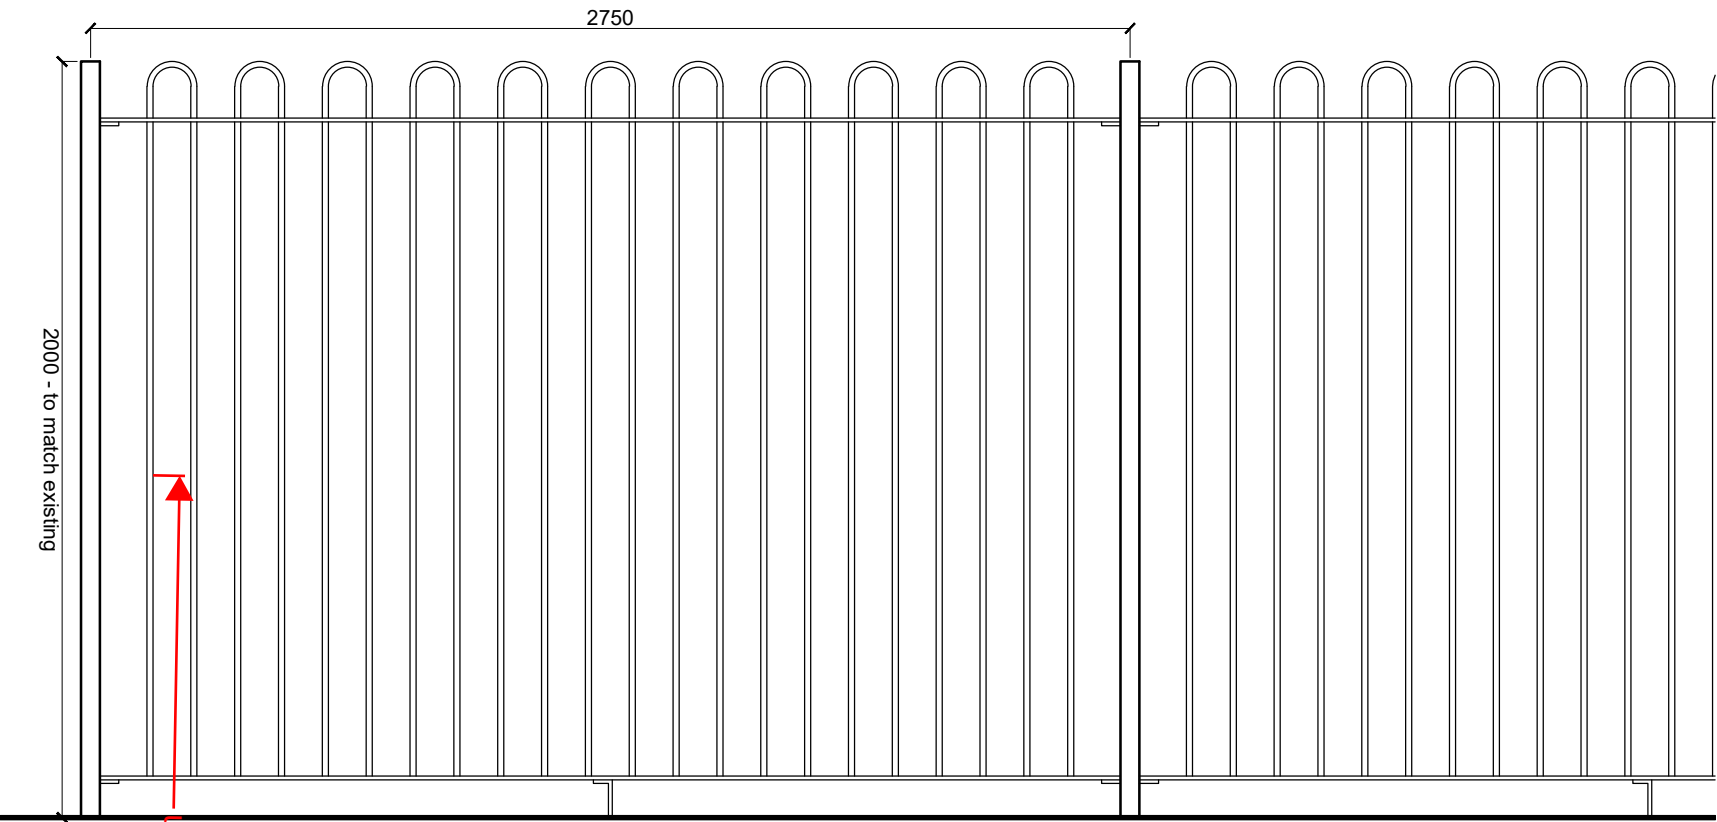

Type B - Tall Bow Top Fence
Profile and Height to Match Existing

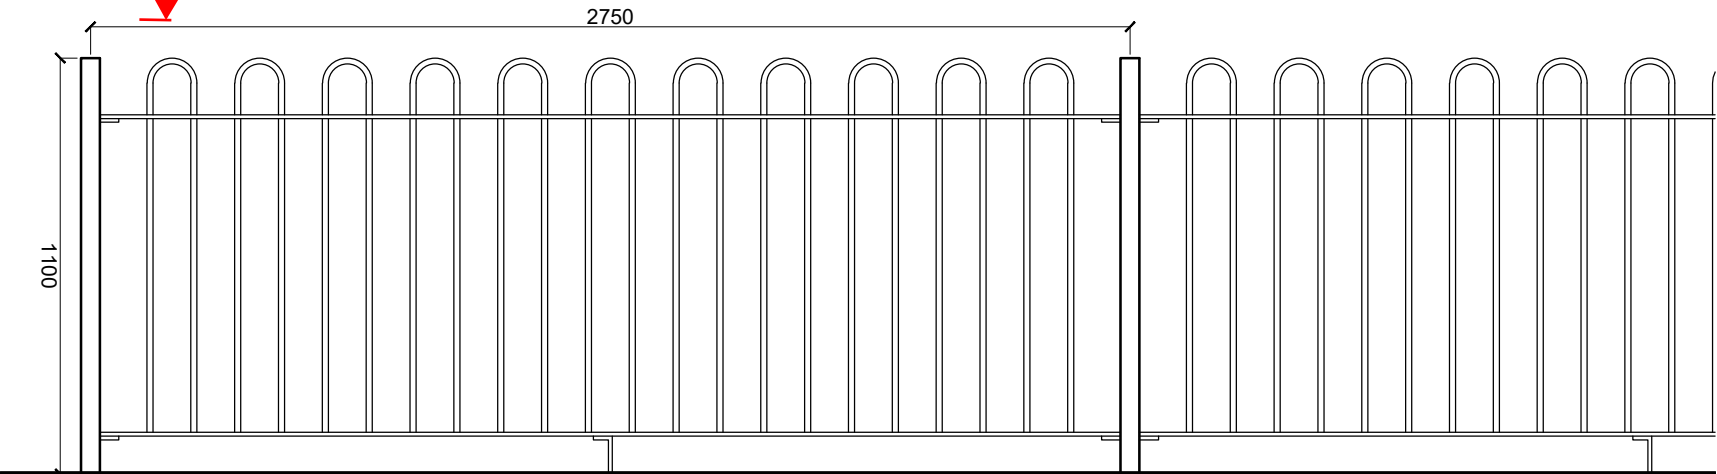

Type C - Bow Top Fence
1100mm High

Rev	Amendments	Dwn.	Ck.	Date
PLANNING RIBA WS3				
CUNLIFFES		Client Tuneside Limited Croxteth Drive L17 1AA		Drawing Title Proposed External Walls
PROPERTY & CONSTRUCTION CONSULTANTS Clair Court Oriel Road Booths Liverpool L20 7AD Tel No: (0151) 944 2020 Fax No: (0151) 944 1625 E-mail: cs@cunliffes.com		Project Title Holy Family CPS Cronton Nursery Extension Hall Lane, Widnes, WA8 5DW		Drawn EV
RIBA Chartered Practice		Date 23.12.25		Checked MG
RICS		SCALE 1:100 @ A1		
DWG NO. 7757-HFC-CUN-ZZ-XX-DR-A-6000		STATUS S4		REVISION P01