


NOTES:
To be read in conjunction with BCA Design LTD
Earthworks drawings:

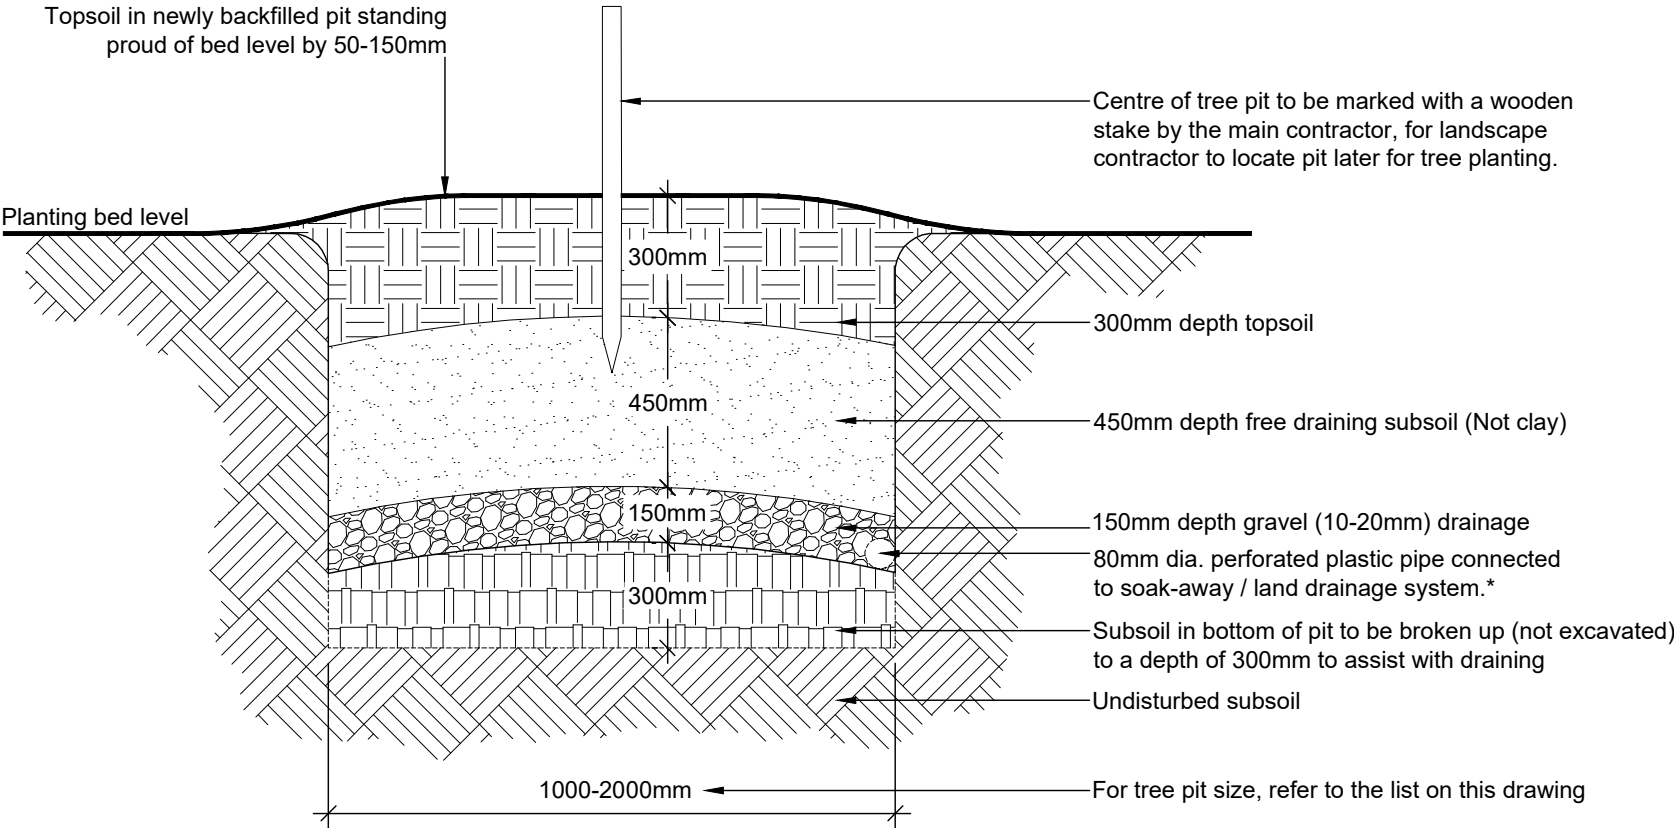

TREE PIT SIZES:

Tree pit dimensions will vary depending on the stock size of the tree and its root-ball, as listed below:

- 1000 x 1000 x 750mm overall depth:
300mm depth topsoil + 450mm depth subsoil (additional 150mm depth of gravel may be required if permeability poor)
- Heavy Standard Trees 12-14cm stem girth

- 1500 x 1500 x 900mm overall depth:
300mm depth topsoil + 450mm depth subsoil + 150mm depth gravel
- Extra Heavy Standard Trees 18-20cm stem girth

*TREE PIT DRAINAGE:

Requirement for drainage will be dependent on permeability of the ground. To be confirmed when ground conditions are known. Refer to the following web site: <https://www.landis.org.uk/soilscapes/>

TYPICAL TREE PIT DETAIL - SOFT LANDSCAPE

Scale 1:20

03	Detail amended to suit planning comment(s)	HC	GH	26-11-25
02	Updated to tender status	HC	GH	12-08-25
01	Created for planning	HC	GH	03-07-25
REV	DESCRIPTION	BY	CKD	DATE



PROJECT
INDURENT PARK, MOORGATE
POINT, KNOWSLEY

DRAWING TITLE
TYPICAL TREE PIT
CONSTRUCTION WITHIN SOFT
LANDSCAPE

CONTRACT NUMBER:	2465/25	DATE:	03/07/2025
DRAWING STATUS:	TENDER	CAD REFERENCE:	2465-25-04
DRAWN BY:	HC	CHECKED BY:	GH
SCALE:	1:20	ORIGINAL SHEET:	A3

PROJECT	ORIGINATOR	VOLUME	LEVEL	TYPE	ROLE	NUMBER	STATUS	REV
XXX	BCA	ELS	XX	DR	L	2465-25-04	D2	03